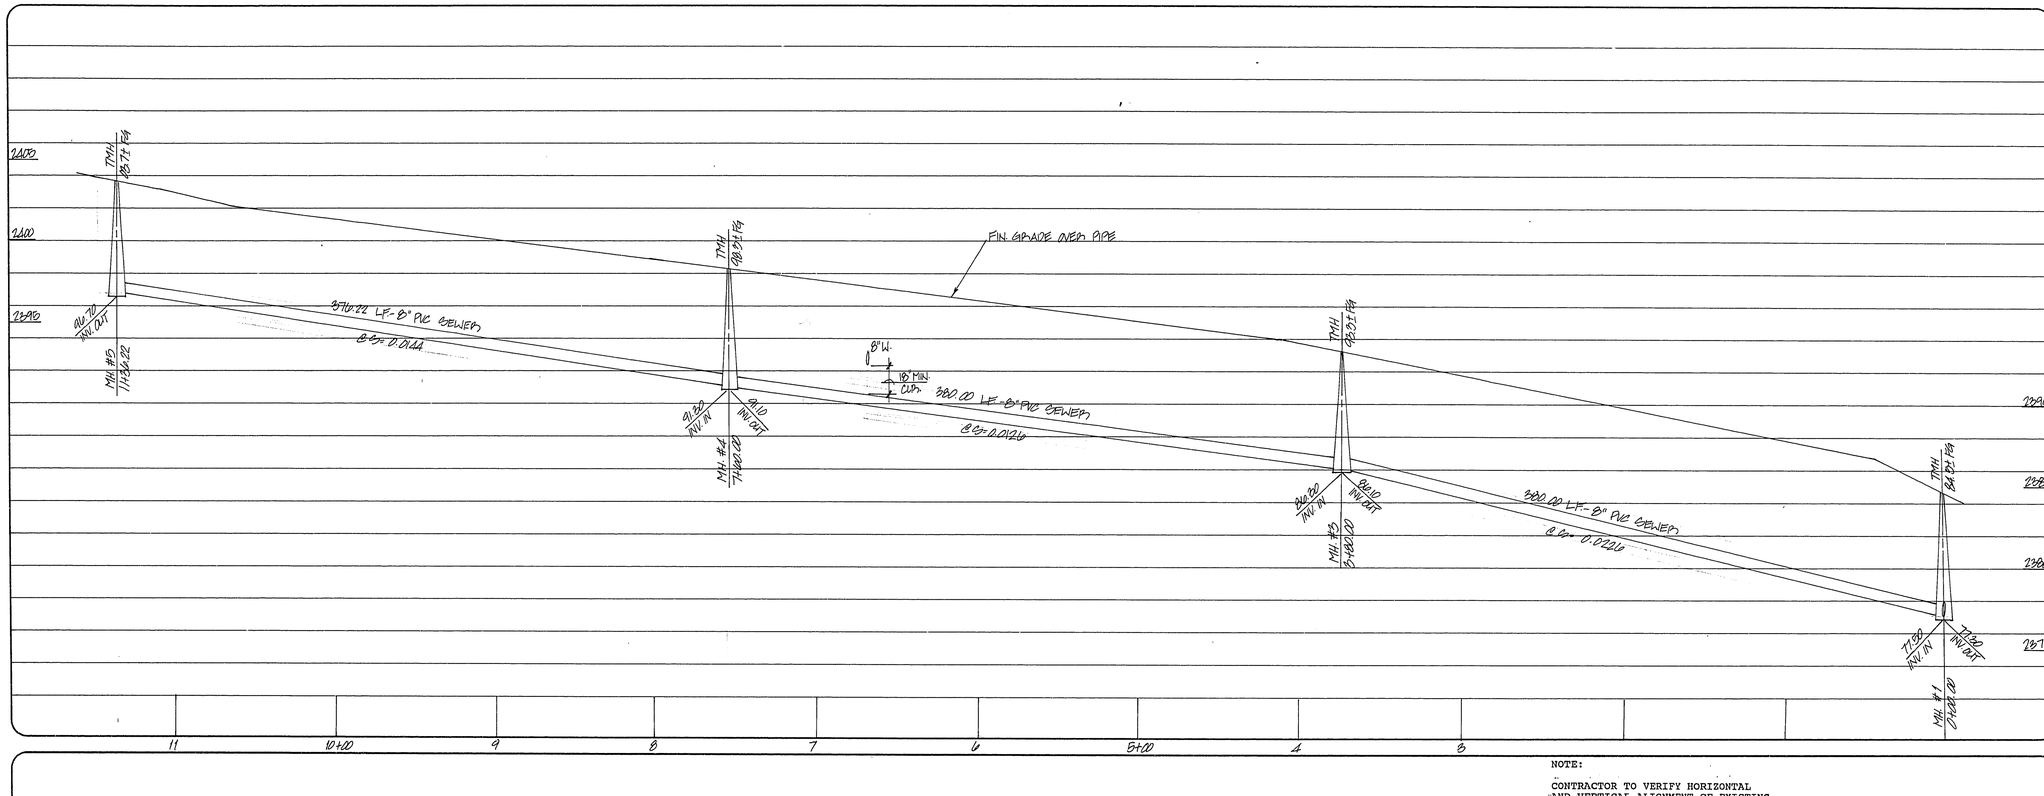

NOTE:

CONTRACTOR TO VERIFY HORIZONTAL AND VERTICAL ALIGNMENT OF EXISTING UTILITIES AND TO NOTIFY THE ENGINEER IMMEDIATELY OF ANY DISCREPANCIES PRIOR TO CONSTRUCTION.

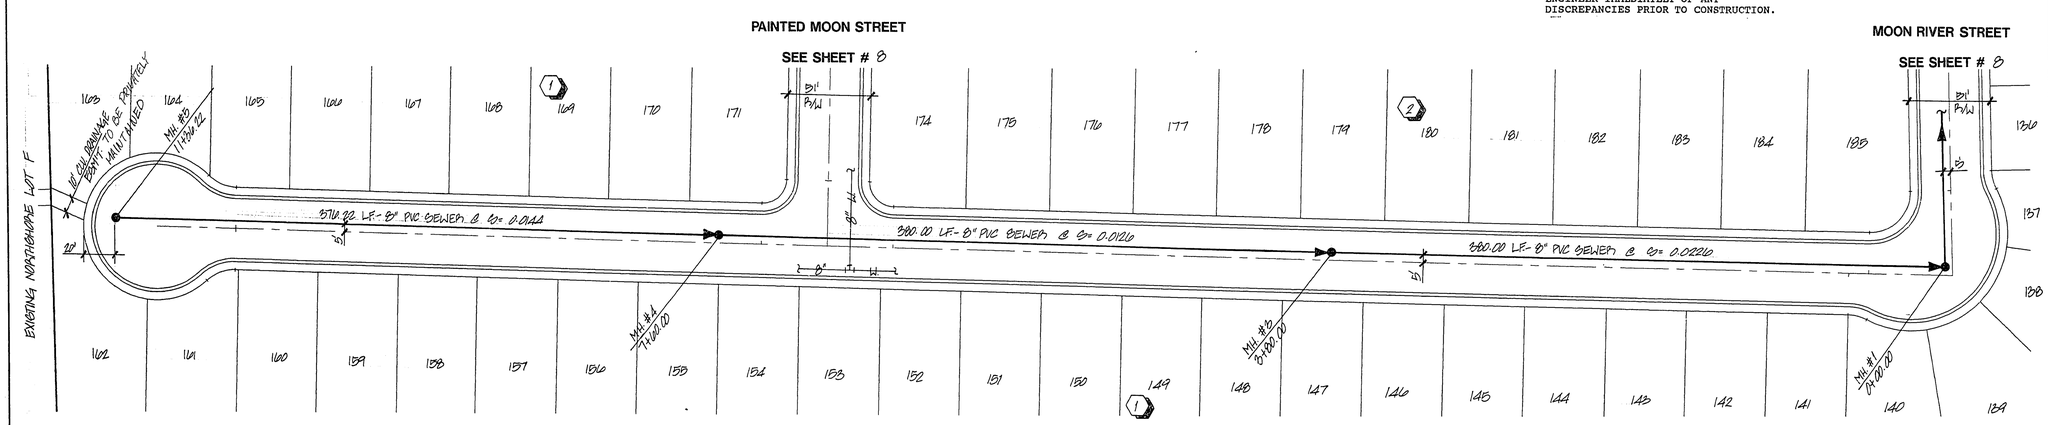

Avoid cutting underground utility lines. It's costly.

Call before you Dig

1-800-227-2600

BENCHMARK

CITY OF LAS VEGAS BENCHMARK

RIVET AND PLATE IN TOP OF CURB, SOUTHWEST RETURN OF CHEYENNE AVENUE AND RAMPART BOULEVARD. CLV BM# OLV0017NES.

ELEVATION = 746.946 METERS (NAVD 88)
= 2450.70 FEET (NAVD 88)

GRAPHIC SCALE

(IN FEET)
1 inch = 40 ft.

REV	DATE	BY	REVISION
4			
3			
2			
1			

ROYAL CONSTRUCTION
2626 SOUTH RAINBOW BLVD
CITY OF LAS VEGAS, NEVADA 89102
873-7773

vtn nevada

CONSULTING ENGINEERS • PLANNERS • LAND SURVEYORS
2727 SOUTH RAINBOW BOULEVARD
LAS VEGAS, NEVADA 89102-5148 PHONE (702) 873-7550 FAX (702) 362-2597

TITLE: **SEWER PLAN AND PROFILE**
INDIAN CLOUD AVENUE

PROJECT: **NORTHSHORE - LOT "D"**
UNIT 2

SEAL
PROFESSIONAL ENGINEER
CIVIL
16 JAN 96

WO NO.	4663-2
BY	DH,WJR
DATE	9/95
SCALE	HORIZ. 1"=40' VERT. 1"=4'
SHEET	9 OF 9 SHEETS

H:\CAD\LANDEV\4663\4663L,AND(SW#21)

H:\CAD\LANDEV\4663\4663LAND Wed Sep 6 09:24:26 1995 PLOTTED BY: M.G.B.

11-12-95

307Y-4318-D2