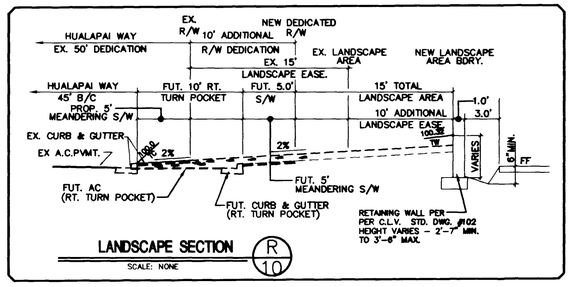

LANDSCAPE SECTION (R/10)
SCALE: NONE

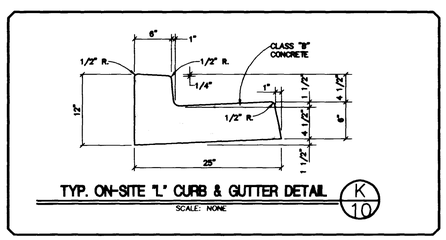

TYP. ON-SITE "L" CURB & GUTTER DETAIL (K/10)
SCALE: NONE

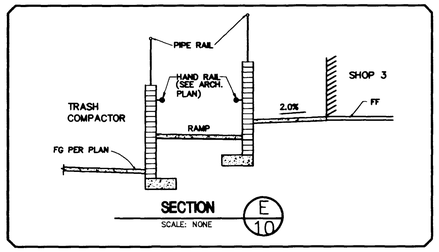

SECTION (E/10)
SCALE: NONE

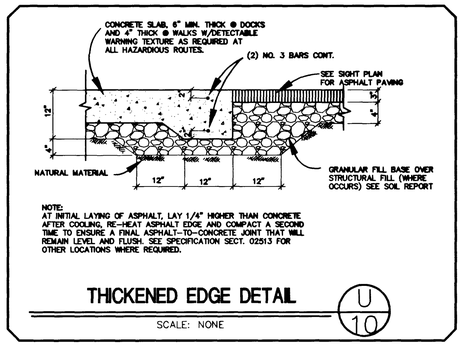

THICKENED EDGE DETAIL (U/10)
SCALE: NONE

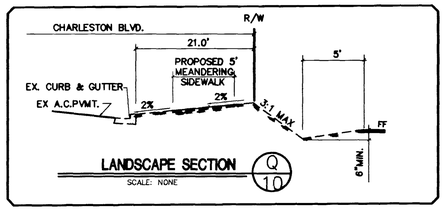

LANDSCAPE SECTION (Q/10)
SCALE: NONE

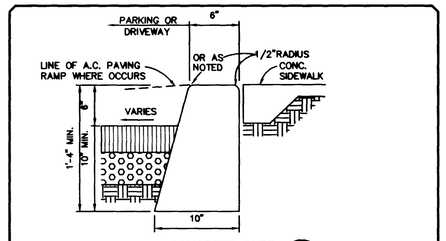

CONCRETE CURB (J/10)
SCALE: NONE

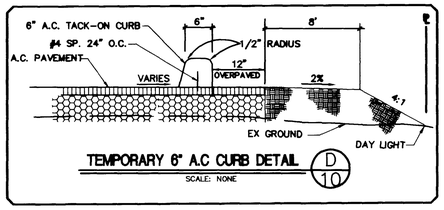

TEMPORARY 6" A.C CURB DETAIL (D/10)
SCALE: NONE

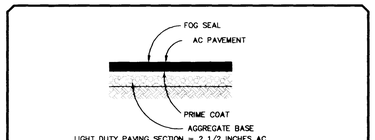

LIGHT DUTY PAVING SECTION = 2 1/2 INCHES AC OVER 4 INCHES TYPE II
HEAVY DUTY PAVING SECTION = 3 INCHES AC OVER 4 INCHES TYPE II

NOTE: CONTRACTOR TO VERIFY PAVEMENT SECTION WITH SOILS ENGINEER PRIOR TO CONSTRUCTION

TYPICAL PAVEMENT SECTION
SCALE: NONE

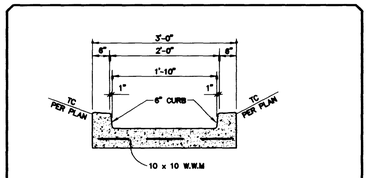

CURB OPENING DETAIL (T/10)
SCALE: NONE

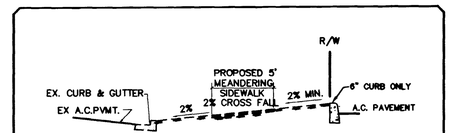

LANDSCAPE SECTION (P/10)
SCALE: NONE

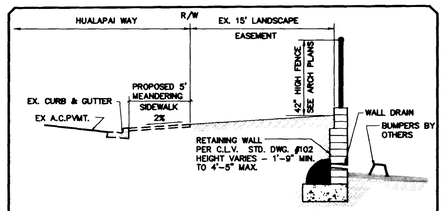

LANDSCAPE SECTION (H/10)
SCALE: NONE

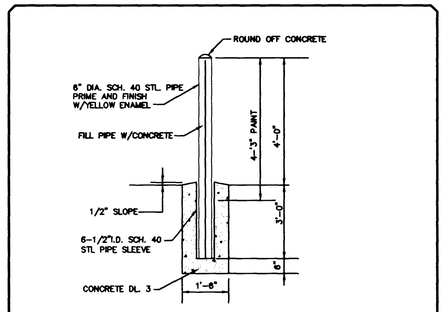

REMOVABLE GUARD POST DETAIL (C/10)
SCALE: NONE

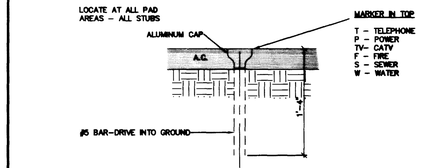

UTILITY STUB-OUT DETAIL
SCALE: NONE

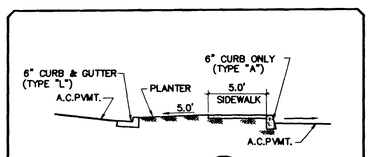

SECTION (S/10)
SCALE: NONE

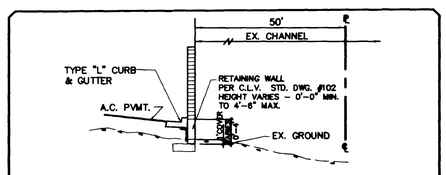

CHANNEL RETAINING BLOCK WALL (M/10)
SCALE: NONE

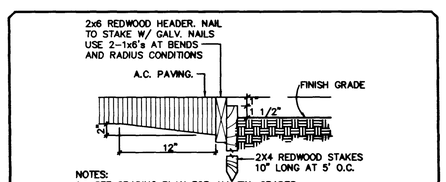

NOTES:
1. SEE GRADING PLAN FOR ALL FIN. GRADES
2. HEADERS SHALL BE CONSTR. W/ HEAT GRADED REDWOOD
3. ALL HEADER JOINTS SHALL OCCUR @ STAKES. NAIL HDRS TO STAKES W/ 2-8d NAILS.

REDWOOD HEADER (G/10)
SCALE: NONE

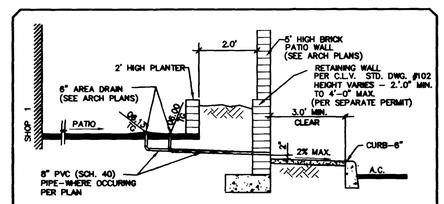

NOTE: SEE ARCH. PLANS FOR SPECIAL PAVEMENT TREATMENT WITHIN PATIO AREA

SECTION (B/10)
SCALE: NONE

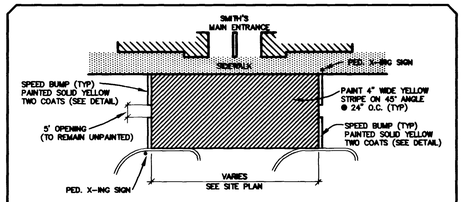

TYPICAL CROSSWALK DETAIL

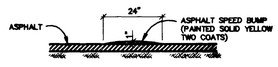

SPEED BUMP DETAIL

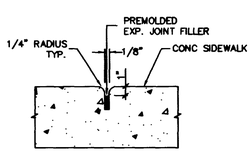

NOTE:
REFER TO FLOOR PLAN FOR JOINT LOCATIONS AND CONC. SLAB FINISH

TOOL JOINT
SCALE: NONE

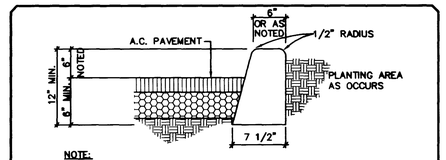

NOTE:
1. PROVIDE EXPANSION JOINTS @ 25'-0" O.C. AND AT CURVES, TANGENTS/CORNERS.
2. BASE OF CURB TO BE SET ON COMPACTED SUB-BASE.
3. TOOL FINISH ALL EXP. CONC. SURFACES

CONC. CURB @ PLANTER (L/10)
SCALE: NONE

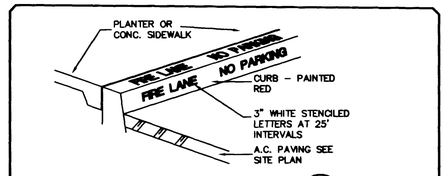

FIRE LANE CURB DETAIL (F/10)
SCALE: NONE

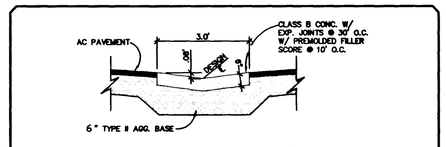

TYPICAL VALLEY GUTTER (A/10)
SCALE: NONE

NO.	DESCRIPTION	DATE	APP'D

PECCOLE NEVADA CORP.
851 SOUTH RAMPART, SUITE 100
LAS VEGAS, NEVADA, 89128
(702)933-1111

PENTACORE
CIVIL ENGINEERING • LAND SURVEYING • PLANNING
CONSTRUCTION MANAGEMENT • CONSULTING
6795 W. WESTCHESTER BOULEVARD
LAS VEGAS, NEVADA 89102 (702)258-0115

MISCELLANEOUS DETAILS

PECCOLE RANCH, PHASE II
SMITH'S COMMERCIAL

DATE :	6/03/98
PM :	C. SPITZE
DRAWN BY :	
DESIGNED BY :	
CHECKED BY :	
ADA CHECKED :	
JOB NO. :	0145.0033
SCALE :	NONE

PROFESSIONAL ENGINEER - STATE OF NEVADA
DENNIS G. WEETER
CIVIL
No. 11970
8-12-98

SHEET 10 OF 12

C.L.V. DWG.# 107-V2960

~~9656~~ 9657 (5)

L-24GR0T2

G:\0145\0033\CIVIL PLANS\L24-grd12.dwg Wed Aug 12 10:56:00 1998 Duwayne A.

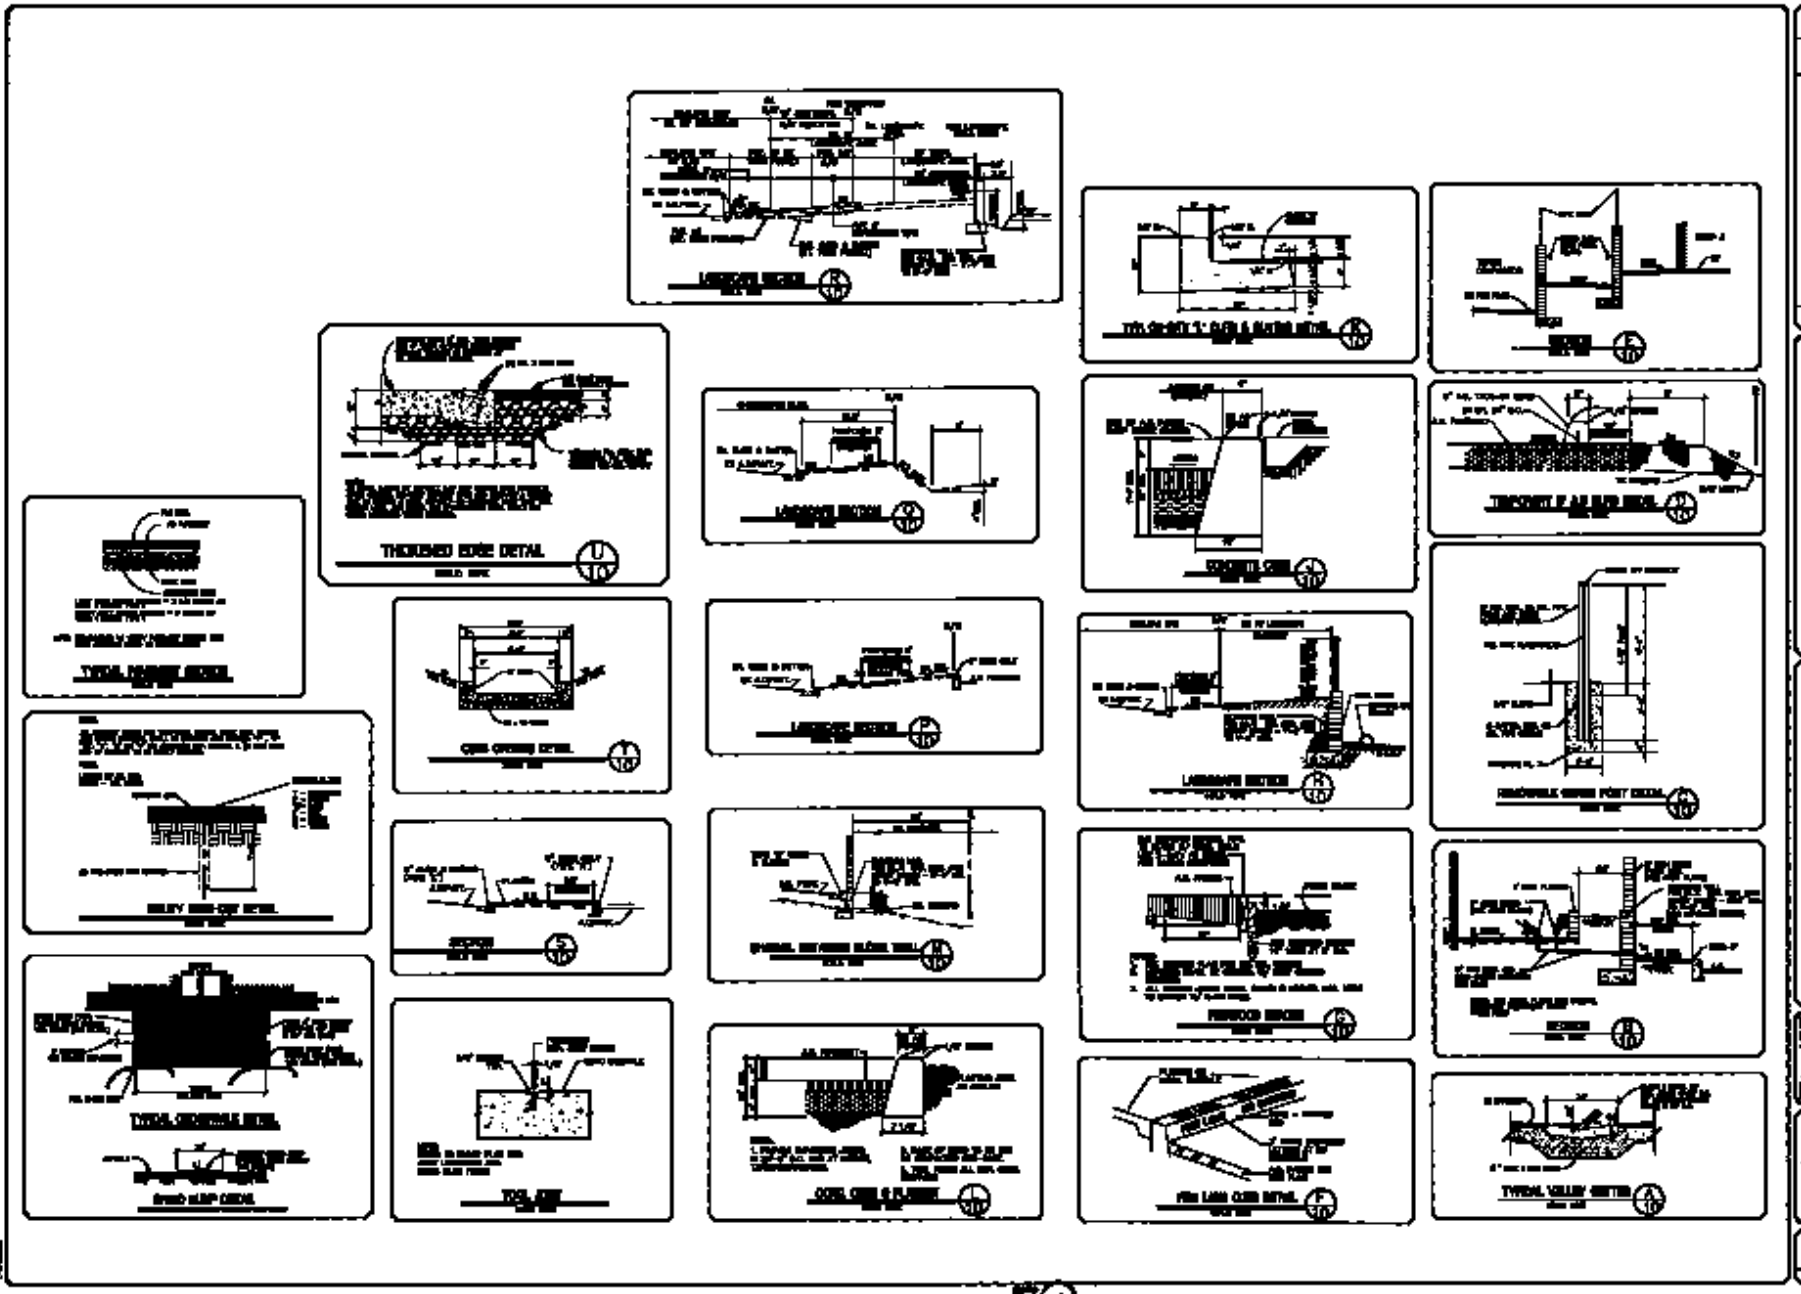
THICKENED EDGE DETAIL
PICCOLE NEVADA CORP.
PICCOLE RANCH, PHASE II
MARYS COMMERCIAL
10