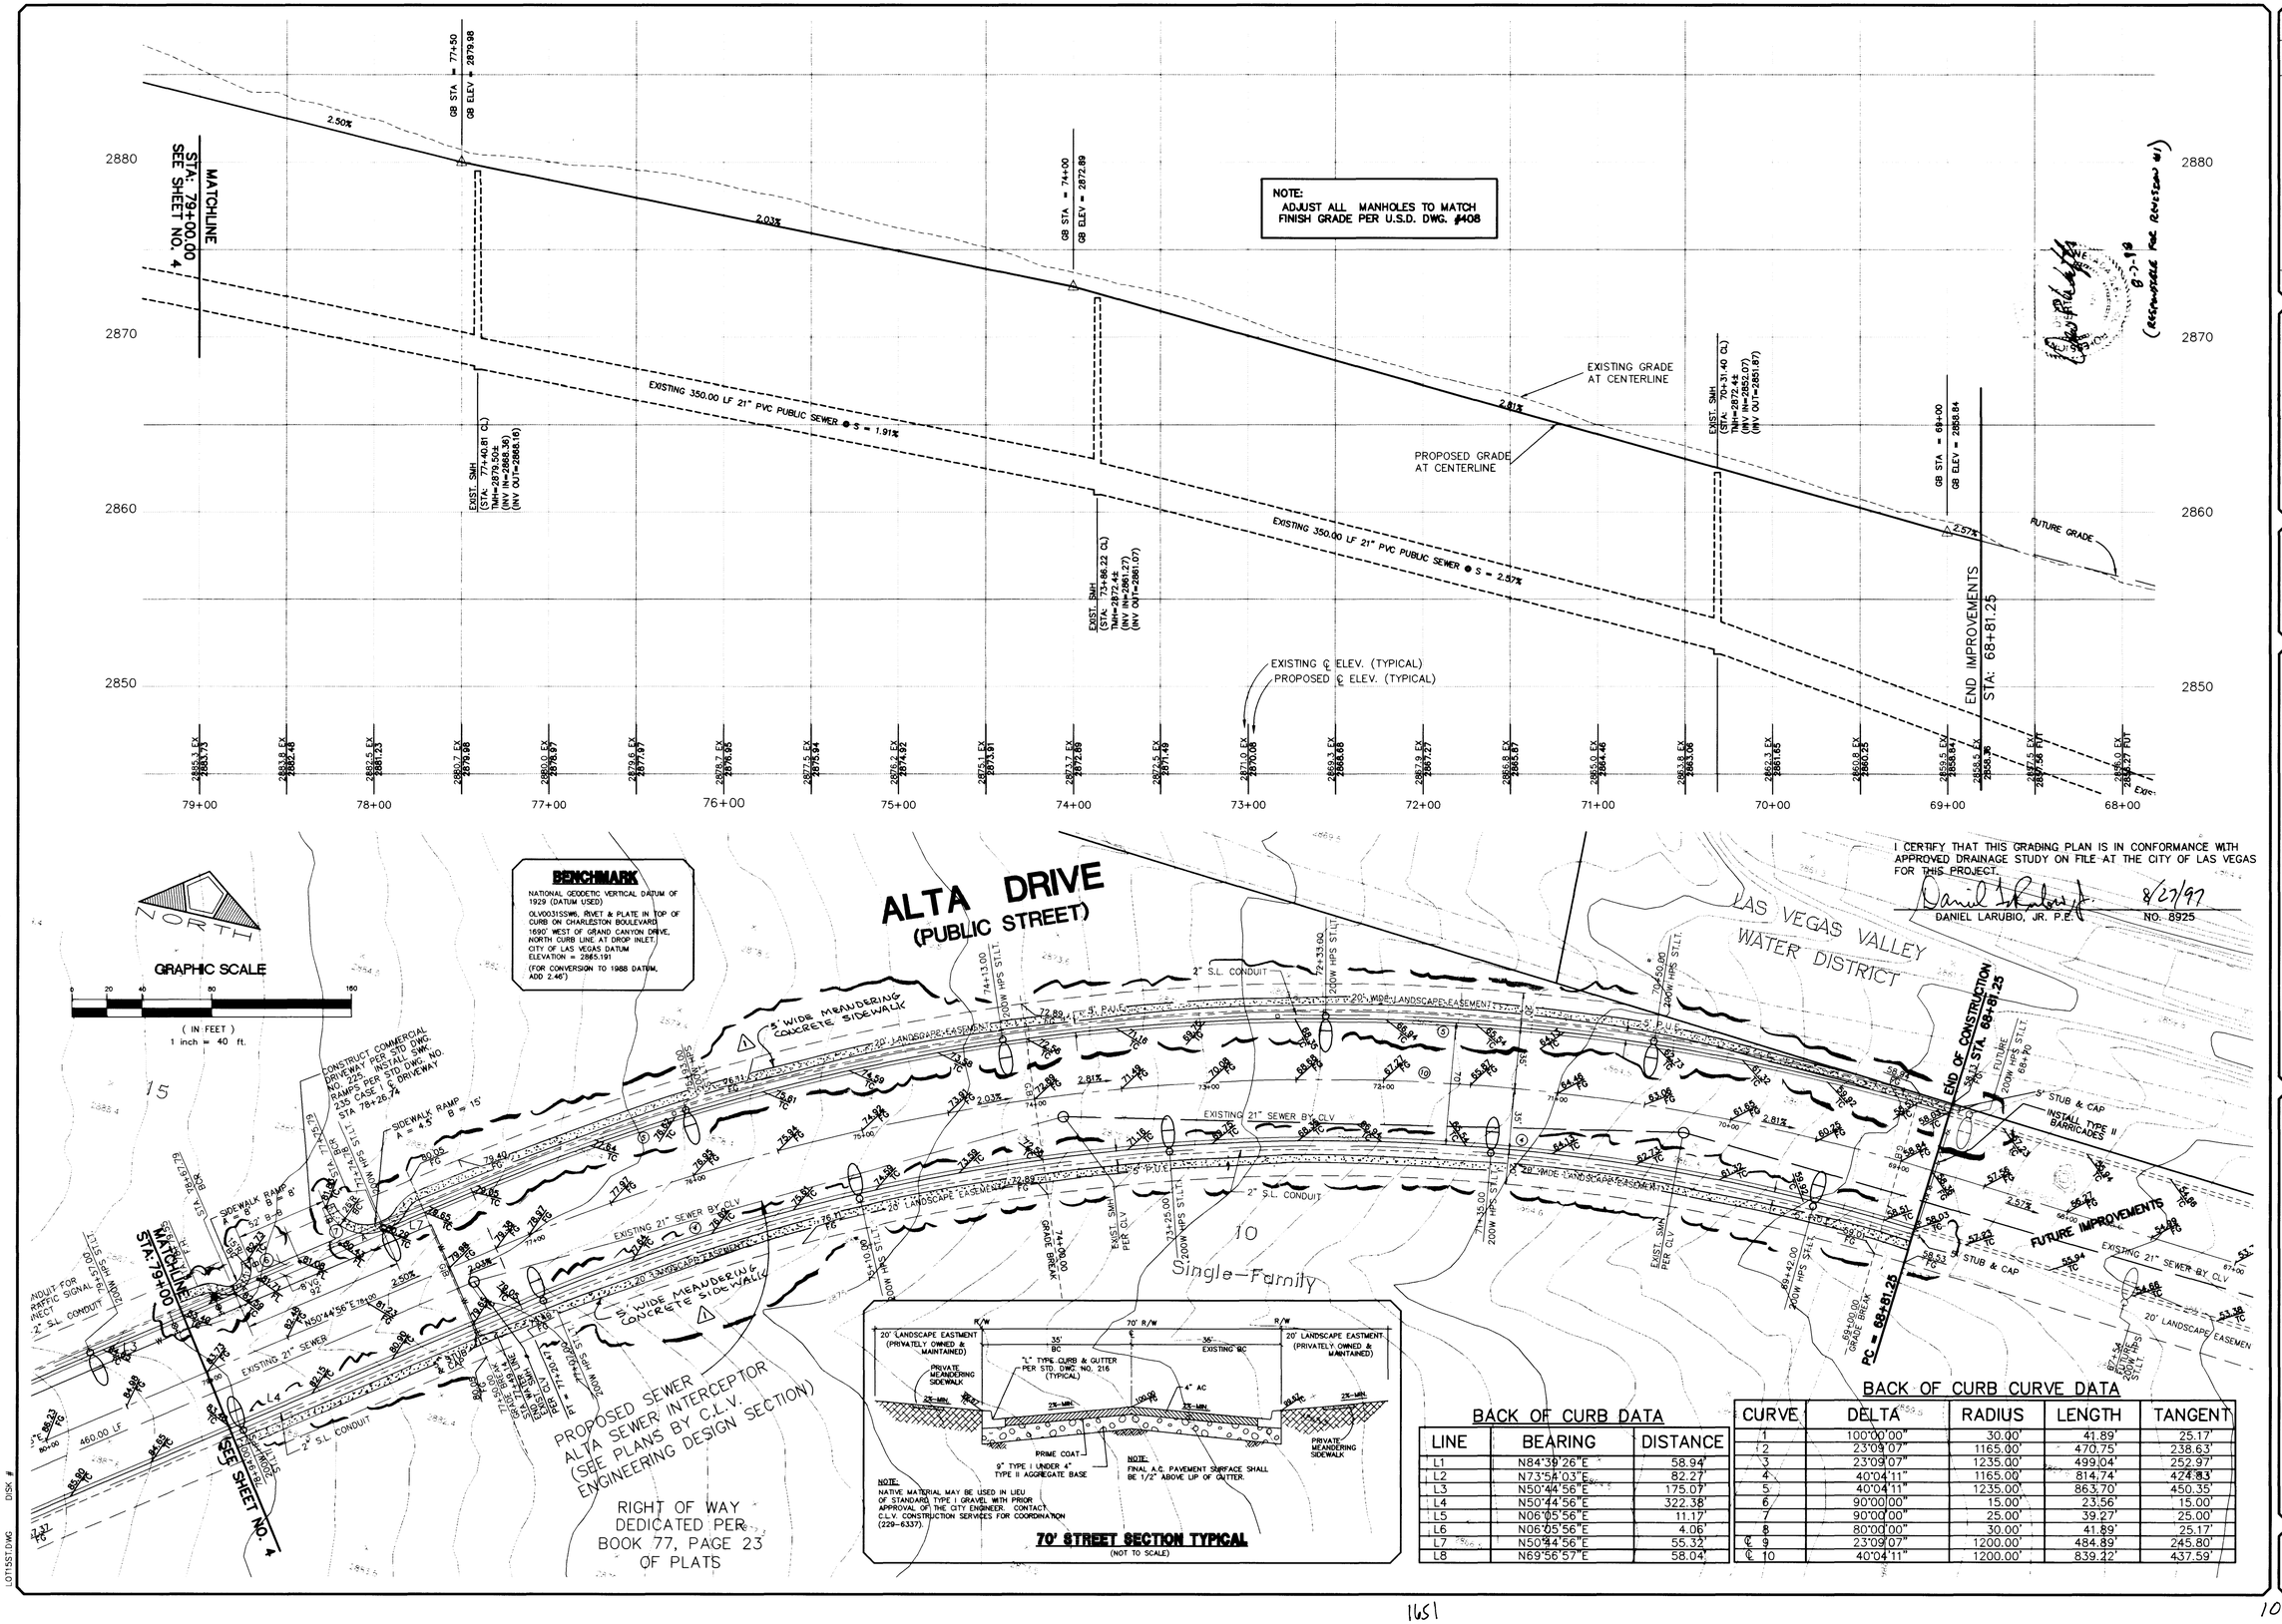

BACK OF CURB DATA

LINE	BEARING	DISTANCE
L1	N84°39'26"E	58.94'
L2	N73°54'03"E	82.27'
L3	N50°44'56"E	175.07'
L4	N50°44'56"E	322.38'
L5	N06°05'56"E	11.17'
L6	N06°05'56"E	4.06'
L7	N50°44'56"E	55.32'
L8	N69°56'57"E	58.04'

BACK OF CURB CURVE DATA

CURVE	DELTA	RADIUS	LENGTH	TANGENT
1	100°00'00"	30.00'	41.89'	25.17'
2	23°09'07"	1165.00'	470.75'	238.63'
3	23°09'07"	1235.00'	499.04'	252.97'
4	40°04'11"	1165.00'	814.74'	424.83'
5	40°04'11"	1235.00'	863.70'	450.35'
6	90°00'00"	15.00'	23.56'	15.00'
7	90°00'00"	25.00'	39.27'	25.00'
8	80°00'00"	30.00'	41.89'	25.17'
℄ 9	23°09'07"	1200.00'	484.89'	245.80'
℄ 10	40°04'11"	1200.00'	839.22'	437.59'

I CERTIFY THAT THIS GRADING PLAN IS IN CONFORMANCE WITH APPROVED DRAINAGE STUDY ON FILE AT THE CITY OF LAS VEGAS FOR THIS PROJECT.

DANIEL LARUBIO, JR. P.E. 8/27/97 NO. 8925

NO.	DESCRIPTION	DATE	APP'D
1	ADDED SIDEWALK	KOP 8/11	

RECOMMENDED: DAN LA RUBIO, JR. P. E. # 8925 DATE 8/27/97

(RESUBMITTAL FOR REVISION #1) 8-27-98

DATE: 1/16/97
DRAWN BY:
DESIGNED BY:
CHECKED BY:
JOB NO.: 0145.0017
SCALE: 1" = 40'

PENTACORE
CIVIL ENGINEERING • LAND SURVEYING • PLANNING
CONSTRUCTION MANAGEMENT • ADA CONSULTING
6763 WEST CHARLESTON BOULEVARD
LAS VEGAS, NEVADA 89102 (702)258-0115

PECCOLE NEVADA CORP.
PECCOLE WEST - ALTA DRIVE IMPROVEMENTS
(STA. 79+00 TO STA. 68+81.25)
PLAN AND PROFILE - PHASE I

SHEET 5 OF 6

Q:\0145\0017\ALTA-PH1\LOT15ST Wed Aug 27 11:58:39 1997 Charlie Bell
LOT15ST.DWG DISK #

1651

107-V2725

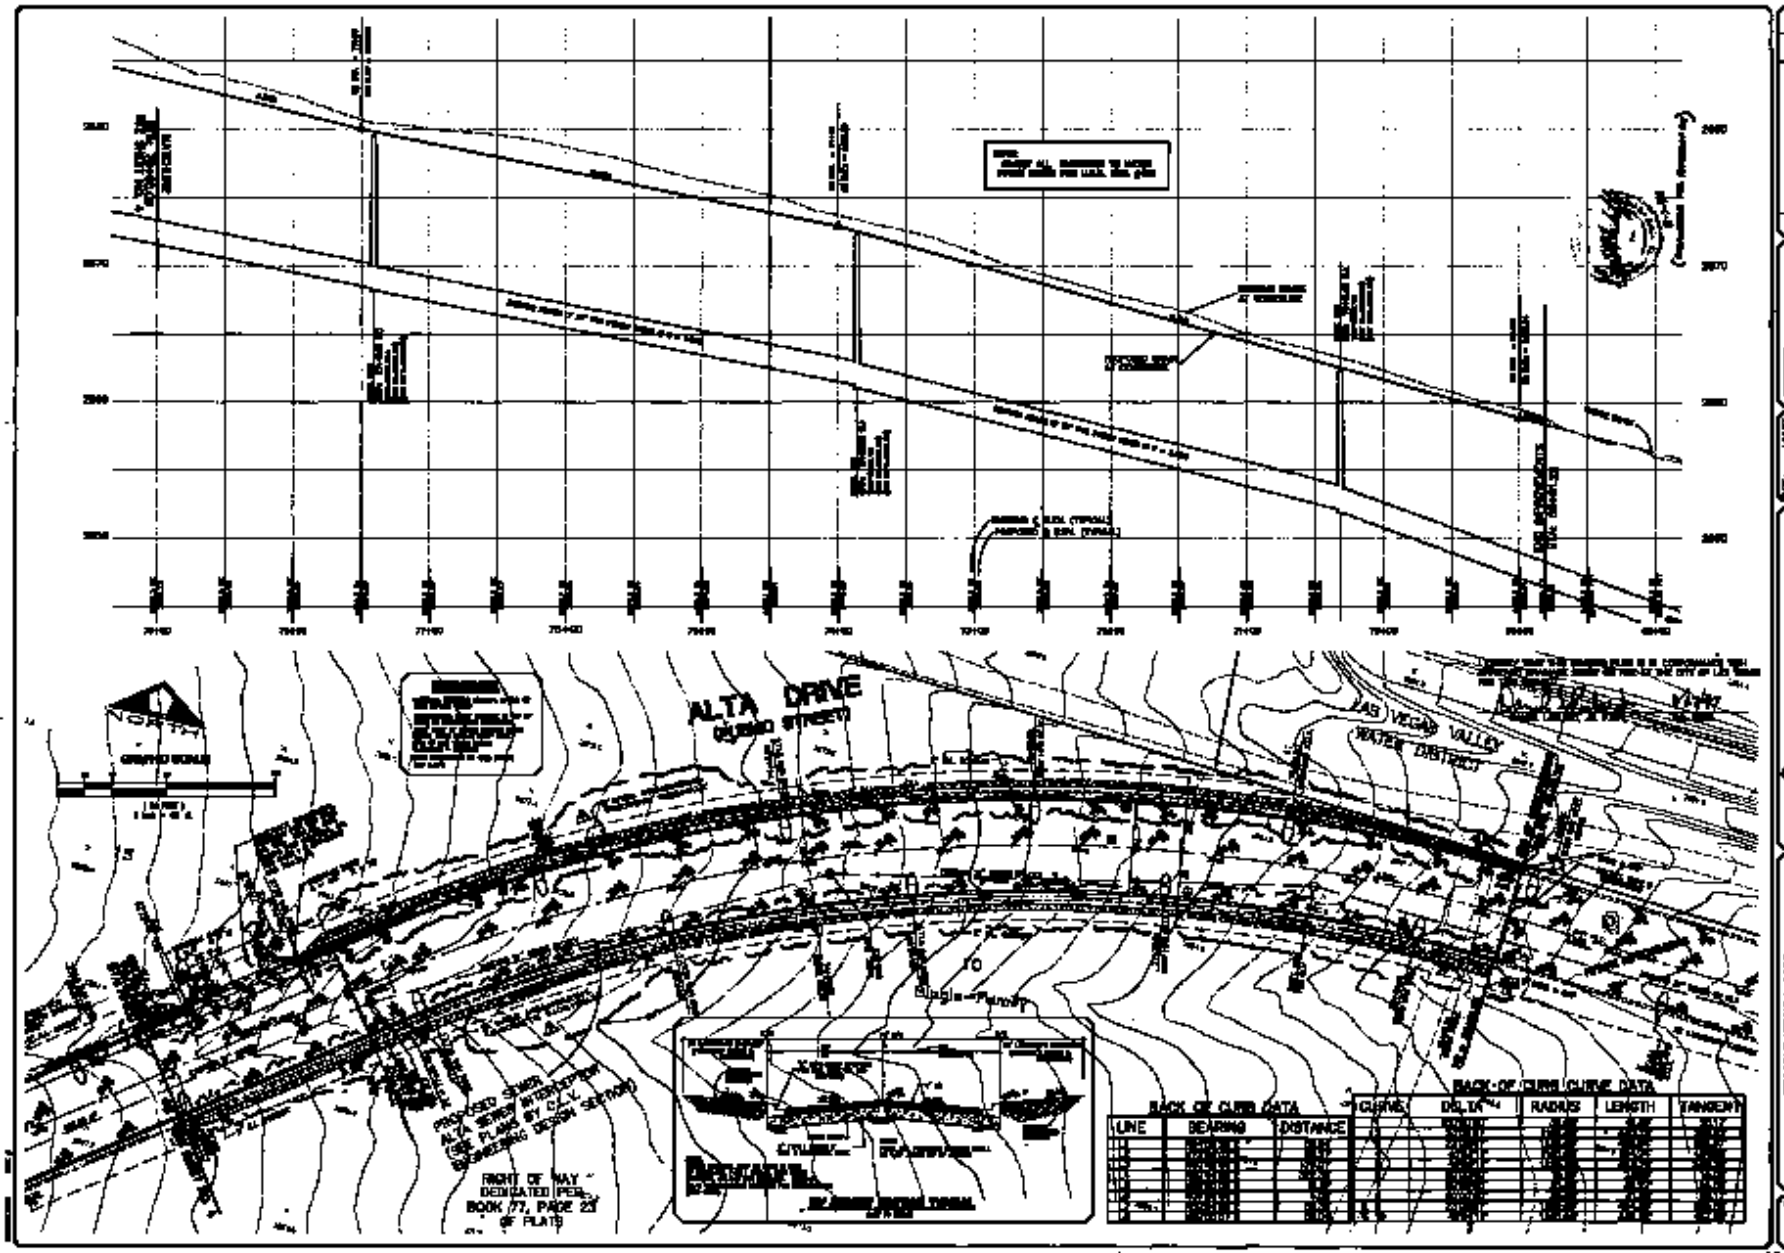
ALTA DRIVE
(QUAD STREET)
LAS VEGAS VALLEY WATER DISTRICT
NORTH
GRAPHIC SCALE
PROPOSED SEWER ALTA DRIVE INTERSECTION (SEE PLANS BY C.L.L. ENGINEERING DESIGN SERVICES)
RIGHT OF WAY DEDICATED PER BOOK 77, PAGE 23 OF PLATS
TO
Single-Family
BACK OF CURB DATA
LINE
BEARING
DISTANCE
BACK-OF-CURB CURVE DATA
CURVE
DELTA
RADIUS
LENGTH
TANGENT
PENTACORE
PROPOSED NEVADA CORP.
PROPOSED WEST - ALTA DRIVE IMPROVEMENTS
(STA. 70+00 TO STA. 89+47.35)
PLAN AND PROFILE - FRAME 1
5
107-72726