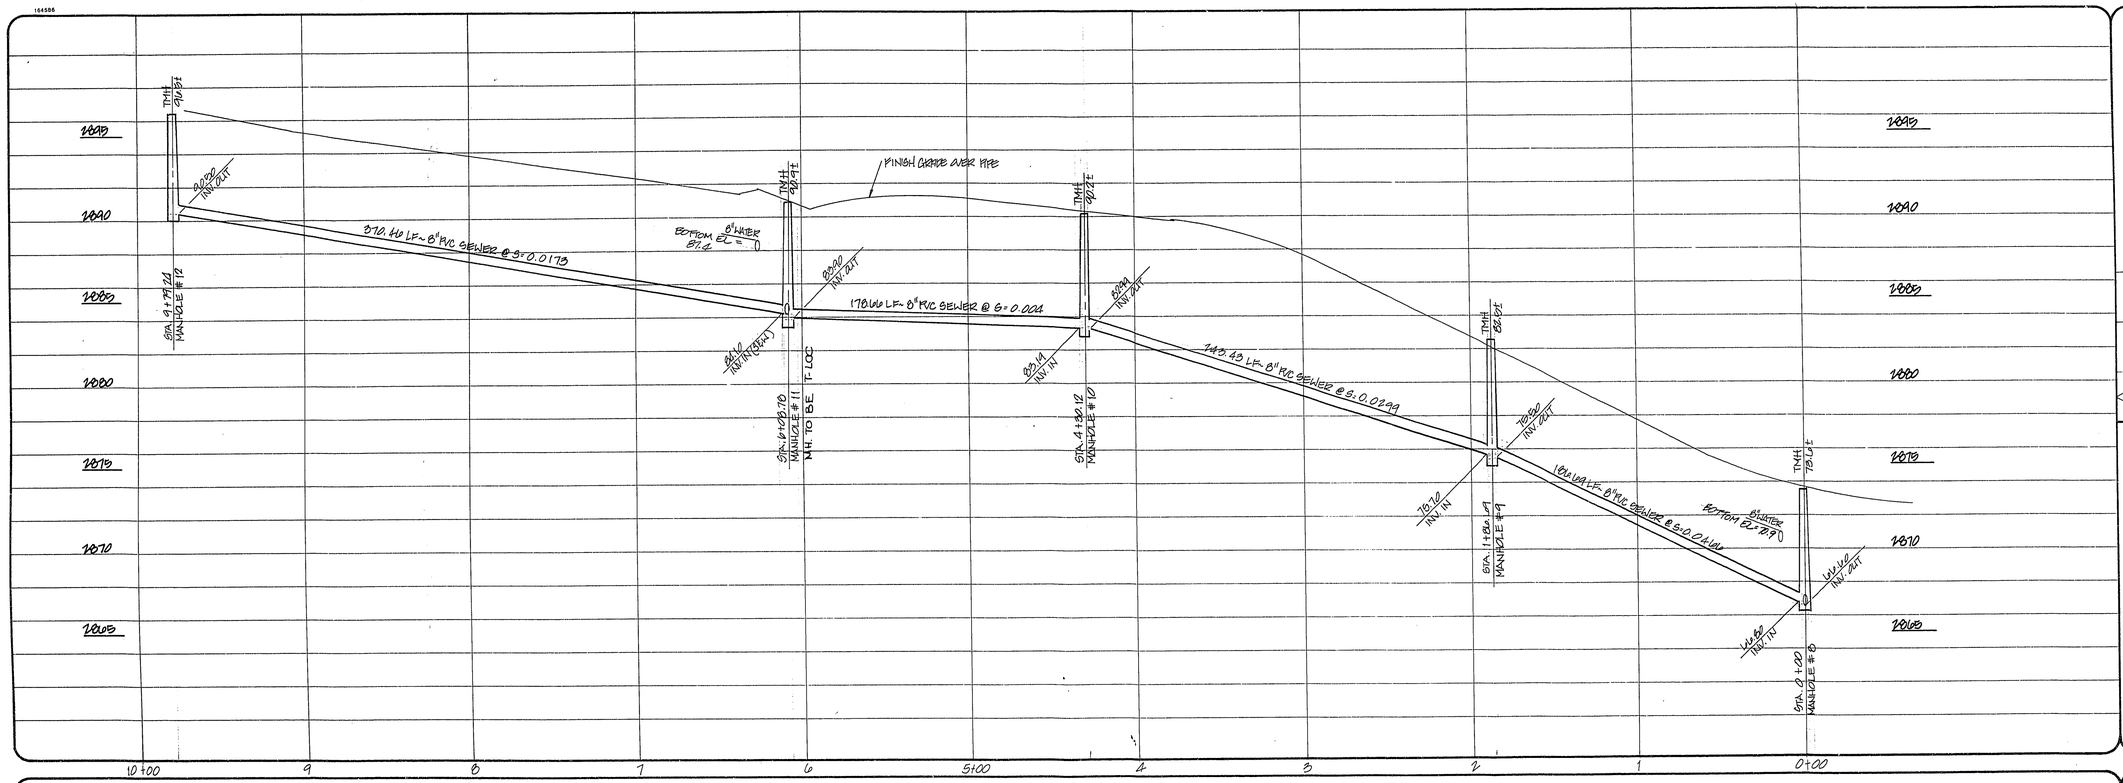

PLASTER DEVELOPMENT
CITY OF LAS VEGAS

REV | DATE | BY | REVISION

CONSULTING ENGINEERS • PLANNERS • LAND SURVEYORS
2727 SOUTH RAINBOW BOULEVARD
LAS VEGAS, NEVADA 89102-5148 PHONE (702) 873-7550 FAX (702) 362-2597

vtn nevada

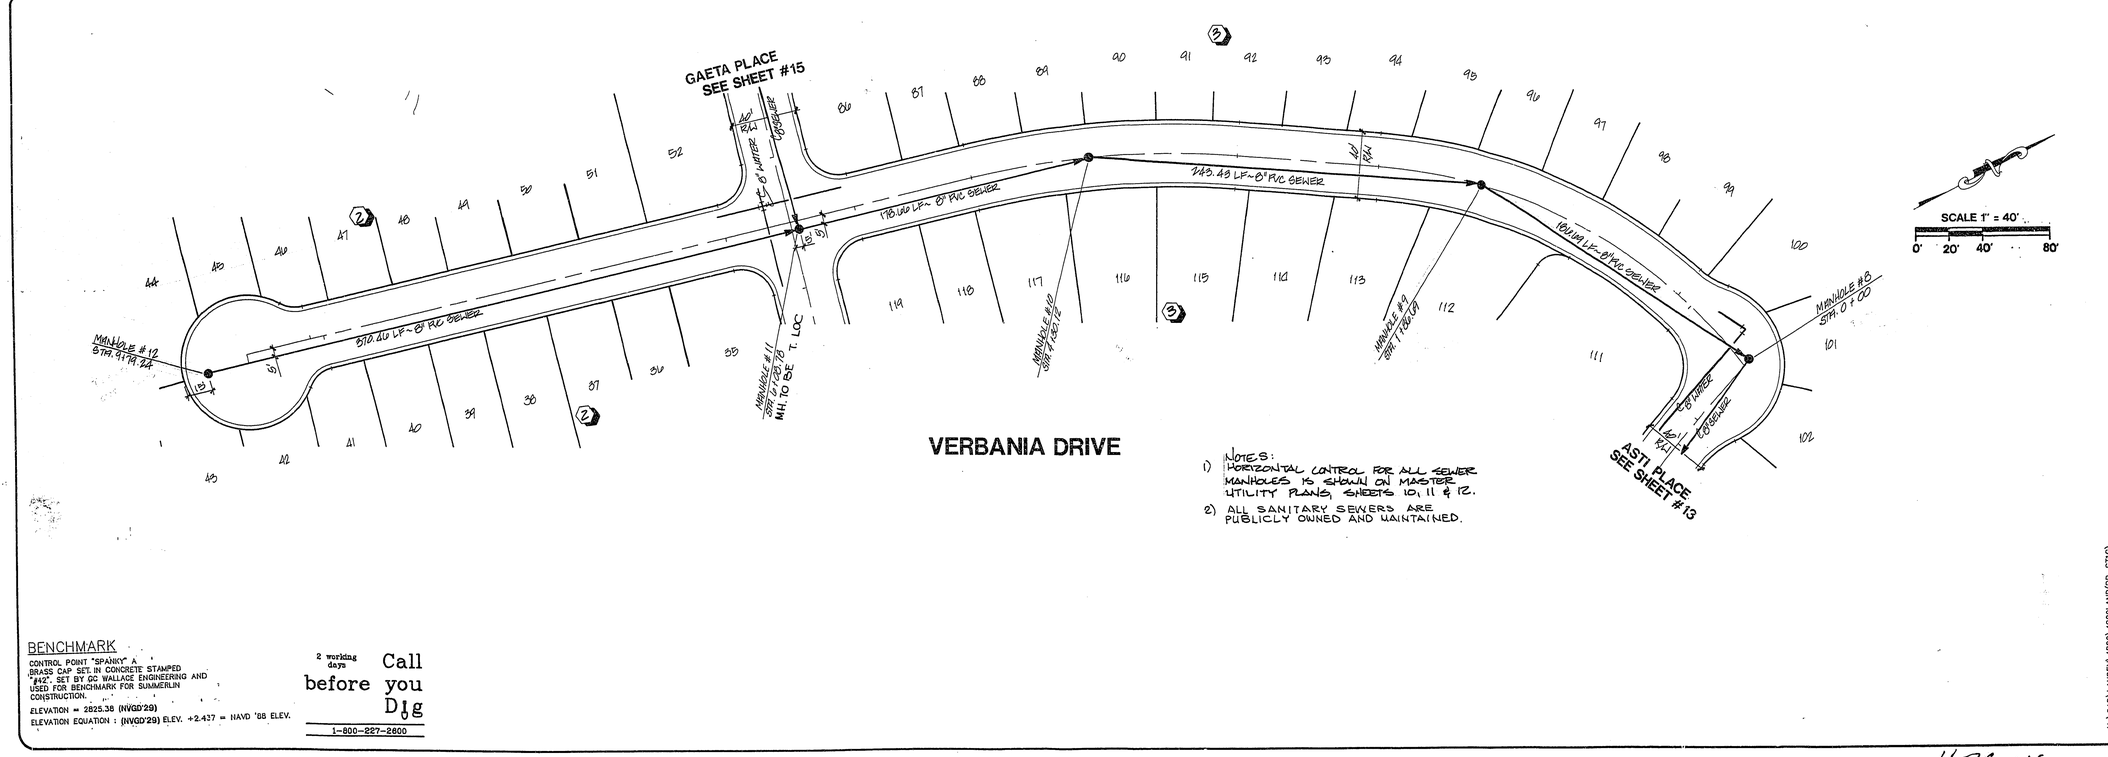

NOTES:
1) HORIZONTAL CONTROL FOR ALL SEWER MANHOLES IS SHOWN ON MASTER UTILITY PLANS, SHEETS 10, 11 & 12.
2) ALL SANITARY SEWERS ARE PUBLICLY OWNED AND MAINTAINED.

BENCHMARK
CONTROL POINT "SPANKY" A BRASS CAP SET IN CONCRETE STAMPED "#42", SET BY GC WALLACE ENGINEERING AND USED FOR BENCHMARK FOR SUMMERLIN CONSTRUCTION.
ELEVATION = 2825.38 (NVGD'29)
ELEVATION EQUATION : (NVGD'29) ELEV. +2.437 = NAVD '88 ELEV.

2 working days Call before you Dig
1-800-227-2600

TITLE: SEWER PLAN - PROFILE
VERBANIA DRIVE

PROJECT: INDIAN HILLS
UNIT 1

SEAL: REGISTERED PROFESSIONAL ENGINEER - STATE OF NEVADA
JAMES A. COMPANY
CIVIL
No. 9705
4/26/95

WO NO.	4820
BY	JEM
DATE	APR.,'95
SCALE	1"= 40' 1"=4'
SHEET	16 OF 16 SHEETS

H:\CAD\LANDEV\4820\4820LAND(GR-STIC)

11-23-46

3074-4410-1