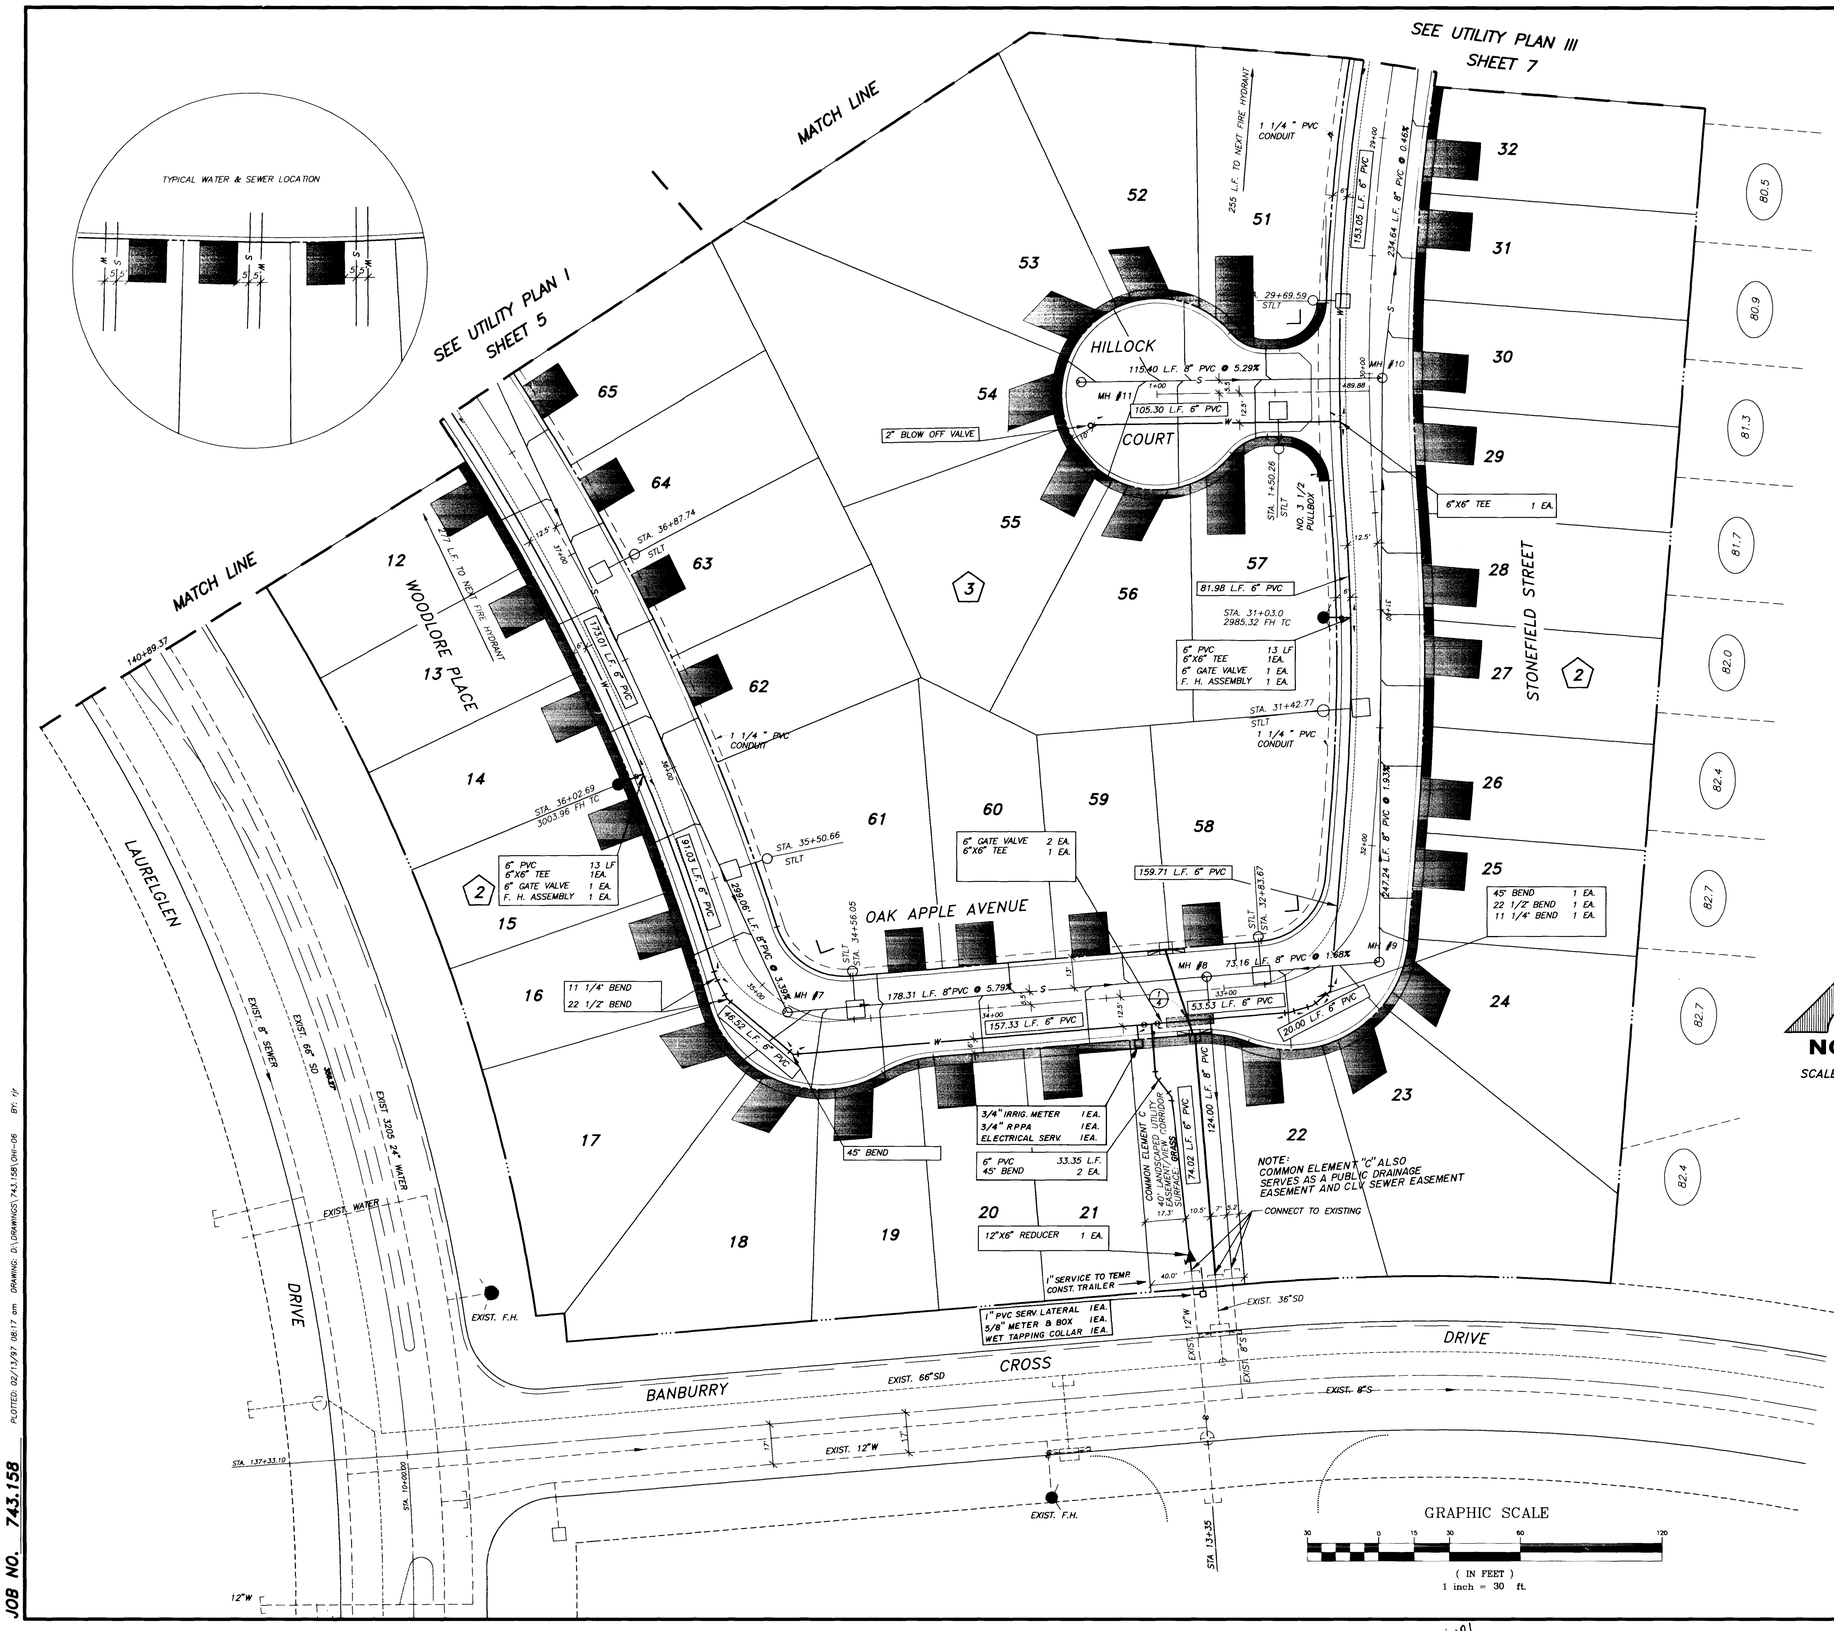

REV.	DATE	DESCRIPTION	COH	DATE

RECOMMENDED FOR APPROVAL: THOMAS P. DYSON, P.E. No. 11306 — DATE 2-13-97

REGISTERED PROFESSIONAL ENGINEER — STATE OF NEVADA — THOMAS P. DYSON — No. 11306 — 2-13-97

G.C. WALLACE, INC.
Engineering/Architecture
1555 SOUTH RAINBOW BLVD/LAS VEGAS, NEVADA 89102

COLEMAN HOMES
OAK HILLS AT SUMMERLIN
UTILITY PLAN II – PHASE I

SHEET 6 OF 24 SHEETS

JOB NO. 743.158 — PLOTTED: 02/13/97 08:17 am DRAWING: D:\DRAWINGS\743.158\OH-06 BY: rjr

6181

307Y-4506

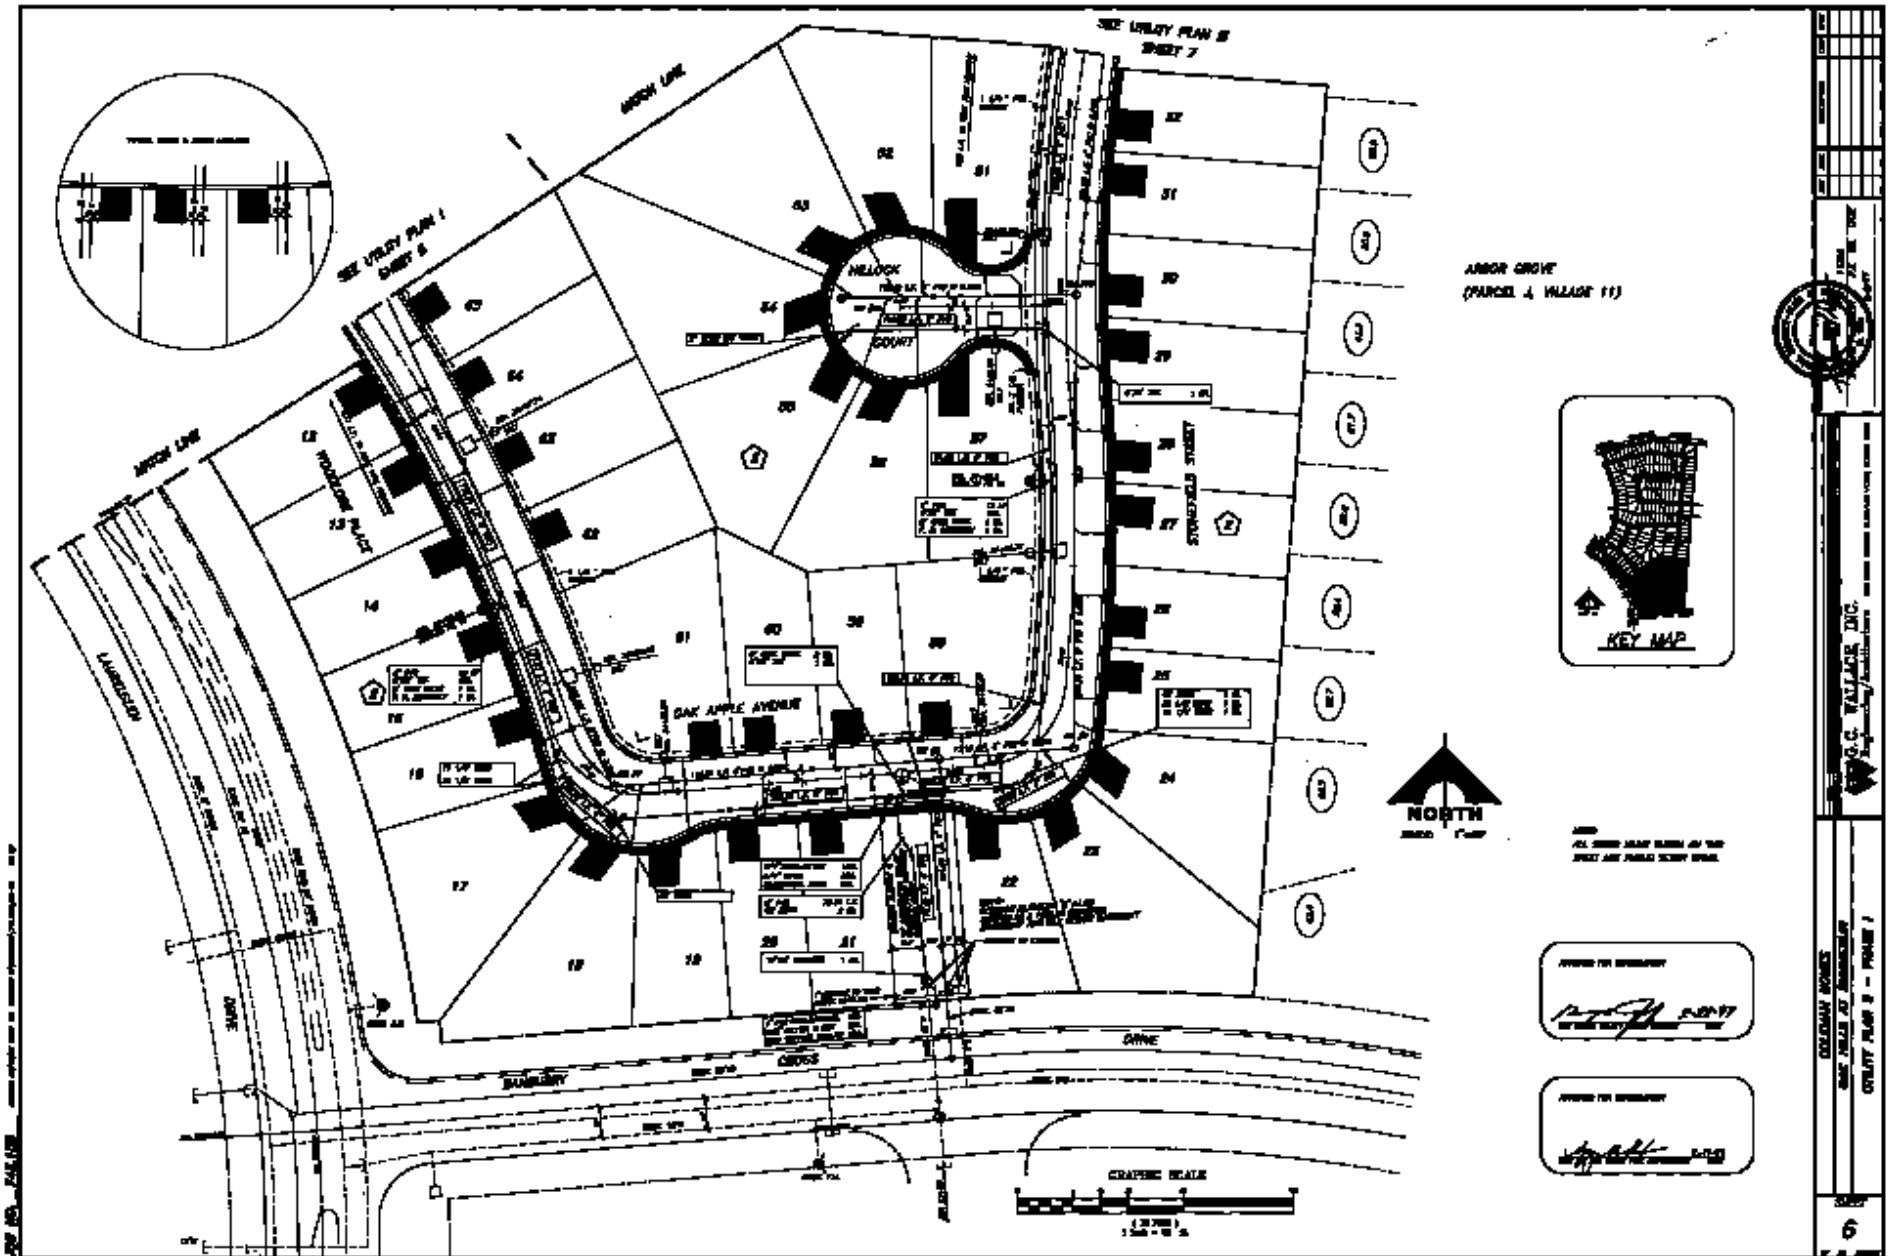
SEE UTILITY PLAN II
SHEET 7
SEE UTILITY PLAN I
SHEET 6
MATCH LINE
MATCH LINE
HILLOCK
COURT
BLOCK
BLOCK
BLOCK
STONEFIELD STREET
OAK APPLE AVENUE
LAMBERTON
DRIVE
SANBURY
DRIVE
ARBOR GROVE
(PARCEL J, VILLAGE 11)
KEY MAP
NORTH
GRAPHIC SCALE
O.C. WALLACE, INC.
6
307Y-4508