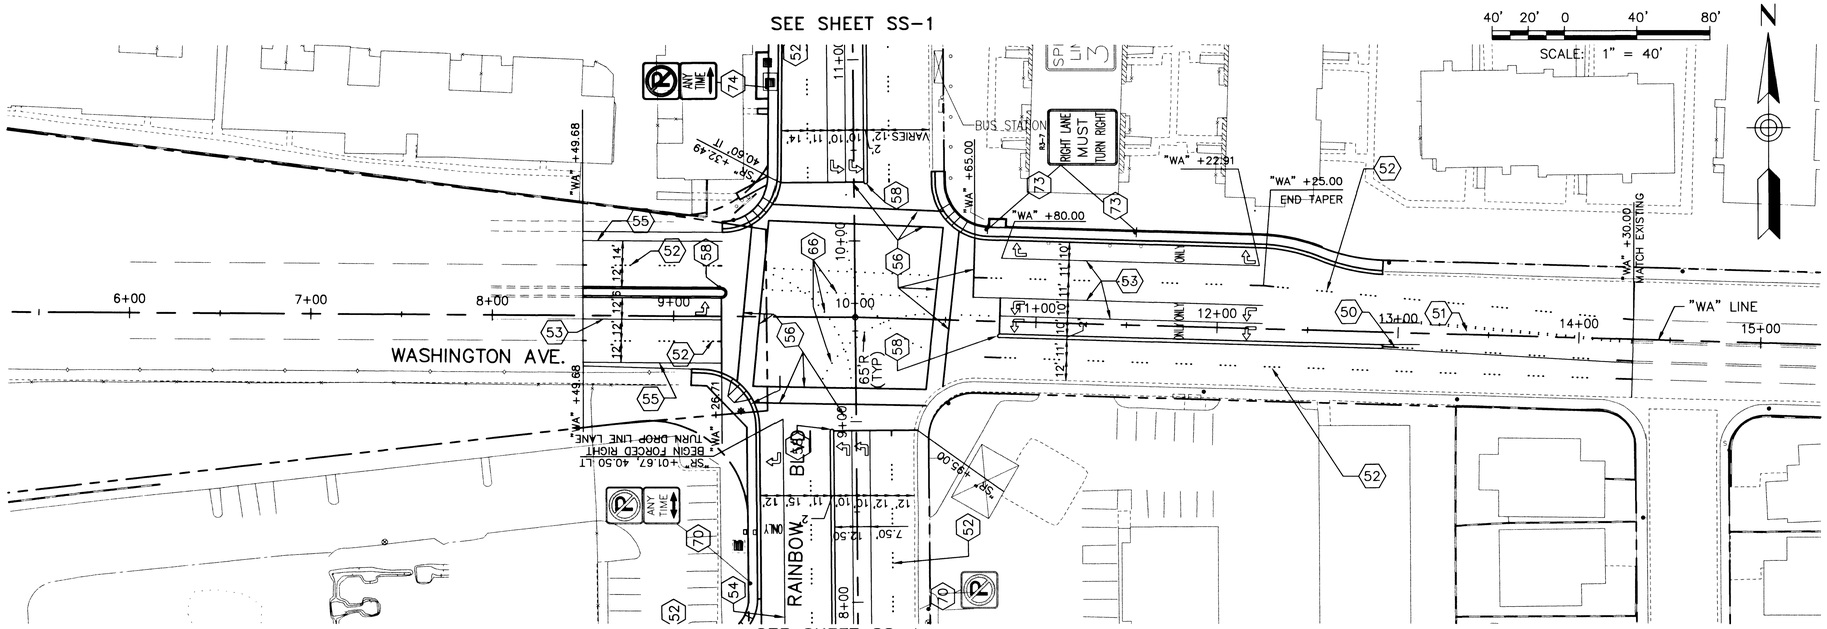

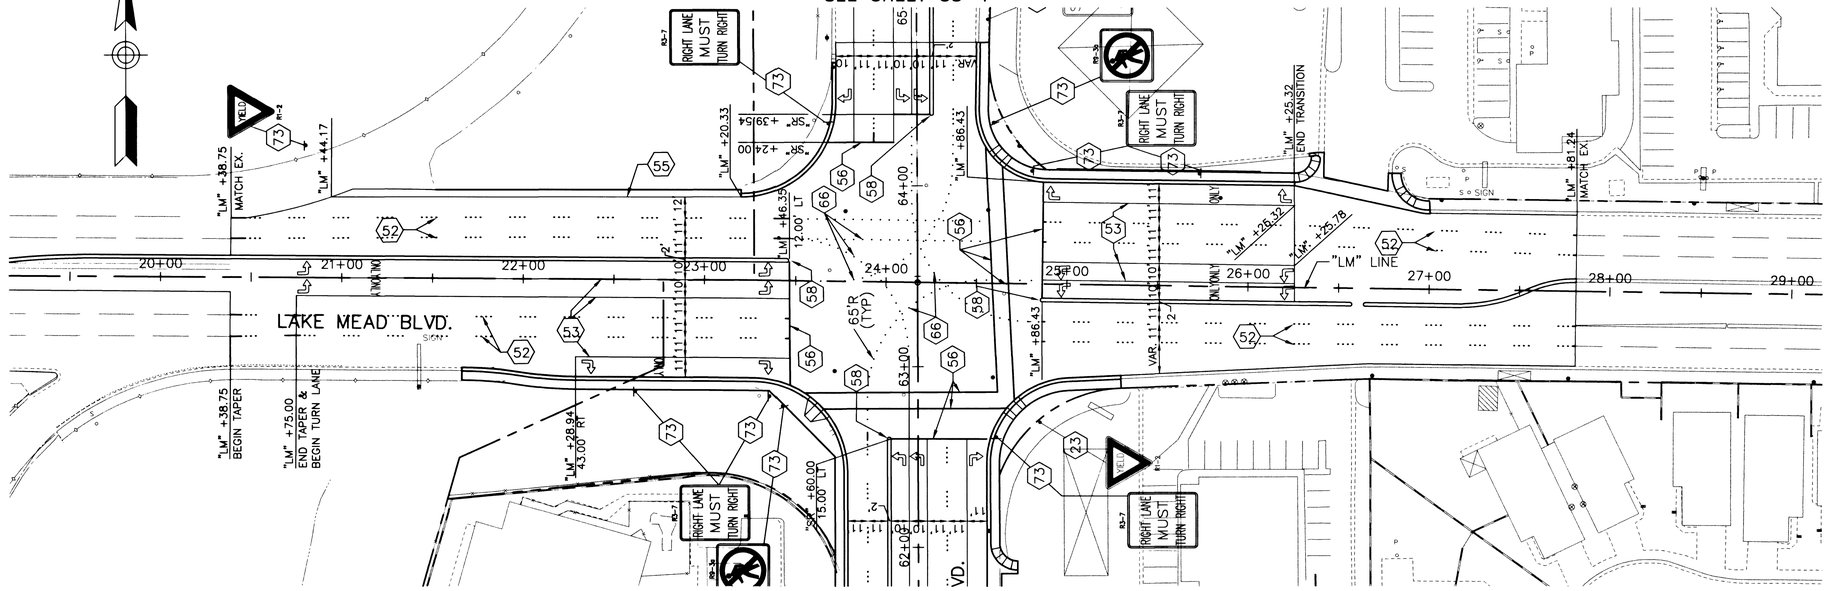

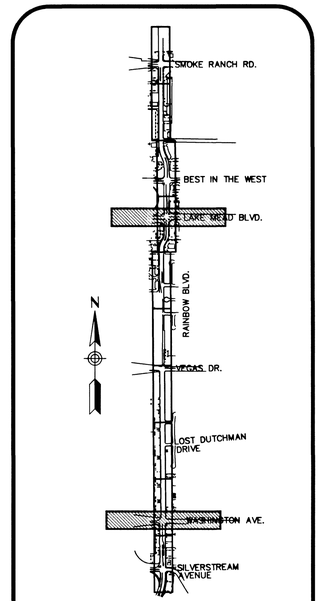

NOTES:

(23) REMOVE EXISTING SIGN(S) AND POST BRACKET
(50) TYPE 1 CENTERLINE PER STD. DWG. NO. 244
(51) TYPE 2 CENTERLINE PER STD. DWG. NO. 244
(52) TYPE 4 LANE LINE PER STD. DWG. NO. 244A
(53) ADDED TURN LANE PER STD. DWG. NO. 246
(54) FORCED TURN LANE PER STD. DWG. NO. 246A
(55) 6" SOLID WHITE LINE
(56) CROSSWALK MARKINGS PER STD. DWG. NO. 254
(57) CROSSWALK MARKINGS PER STD. DWG. NO. 254A
(58) MEDIAN NOSE MARKINGS PER STD. DWG. NO. 248
(66) INSTALL "CAT TRACKS" SEE DETAIL SHEET SS-1
(70) EXISTING SIGN(S), NO CHANGE REQD.
(72) REMOVE EXISTING SIGN(S) AND POLE BRACKET (POLE TO REMAIN)
(73) INSTALL SIGN(S) AND POST PER STD. DWG. NO. 249
(74) INSTALL SIGN(S) ON LIGHT POLE

ALL MARKINGS ARE TO BE RAISED PAVEMENT MARKERS, TYPE I OR TYPE II FILM.

STREET NAME SIGNS WILL BE RELOCATED TO A END POST TO MATCH EXISTING.

EXISTING SIGNS TO BE REMOVED THAT ARE WITH IN PROPOSED PAVEMENT LIMITS ARE SHOWN ON S-1 THRU S-23

REV	DATE	DESCRIPTION	DATE AGEN. APP.	DATE APPROVED

PROJ NO: W7X70800
DESIGN: DEP
DATE: 2/14/2002
SCALE: NONE
CADFILE: [illegible]

PROFESSIONAL ENGINEER - STATE OF NEVADA
DAVID E. POTTER
CIVIL
No. 8880

STAMP DATE: 2/26/02

Sverdrup CIVIL, INC.
5450 W. SAHARA AVE., SUITE 150
LAS VEGAS, NEVADA 89102-1846
PHONE: (702) 870-2330
FAX: (702) 870-1731

RAINBOW BOULEVARD
SILVERSTREAM AVE. TO SMOKE RANCH ROAD

SIGNING AND STRIPING PLAN
WASHINGTON AVE. AND LAKE MEAD BLVD.

SHEET
SS-7
93 OF 110 SHEETS

DRAWING NO.
107-V3519

Call before you Dig.
1-800-227-2600
UNDERGROUND SERVICE (USA)
AND
CLARK COUNTY TRAFFIC MANAGEMENT OPERATIONS UNIT (702) 455-7544

AVOID HITTING OVERHEAD POWER LINES, IT'S COSTLY!
CALL BEFORE YOU DO OVERHEAD
1-702-593-6111

NAME: P:\W7X70800\700CADD\702CIVIL\702DWG\70800-ss12.DWG DATE: APR 23, 2002 TIME: 5:31 PM

458834