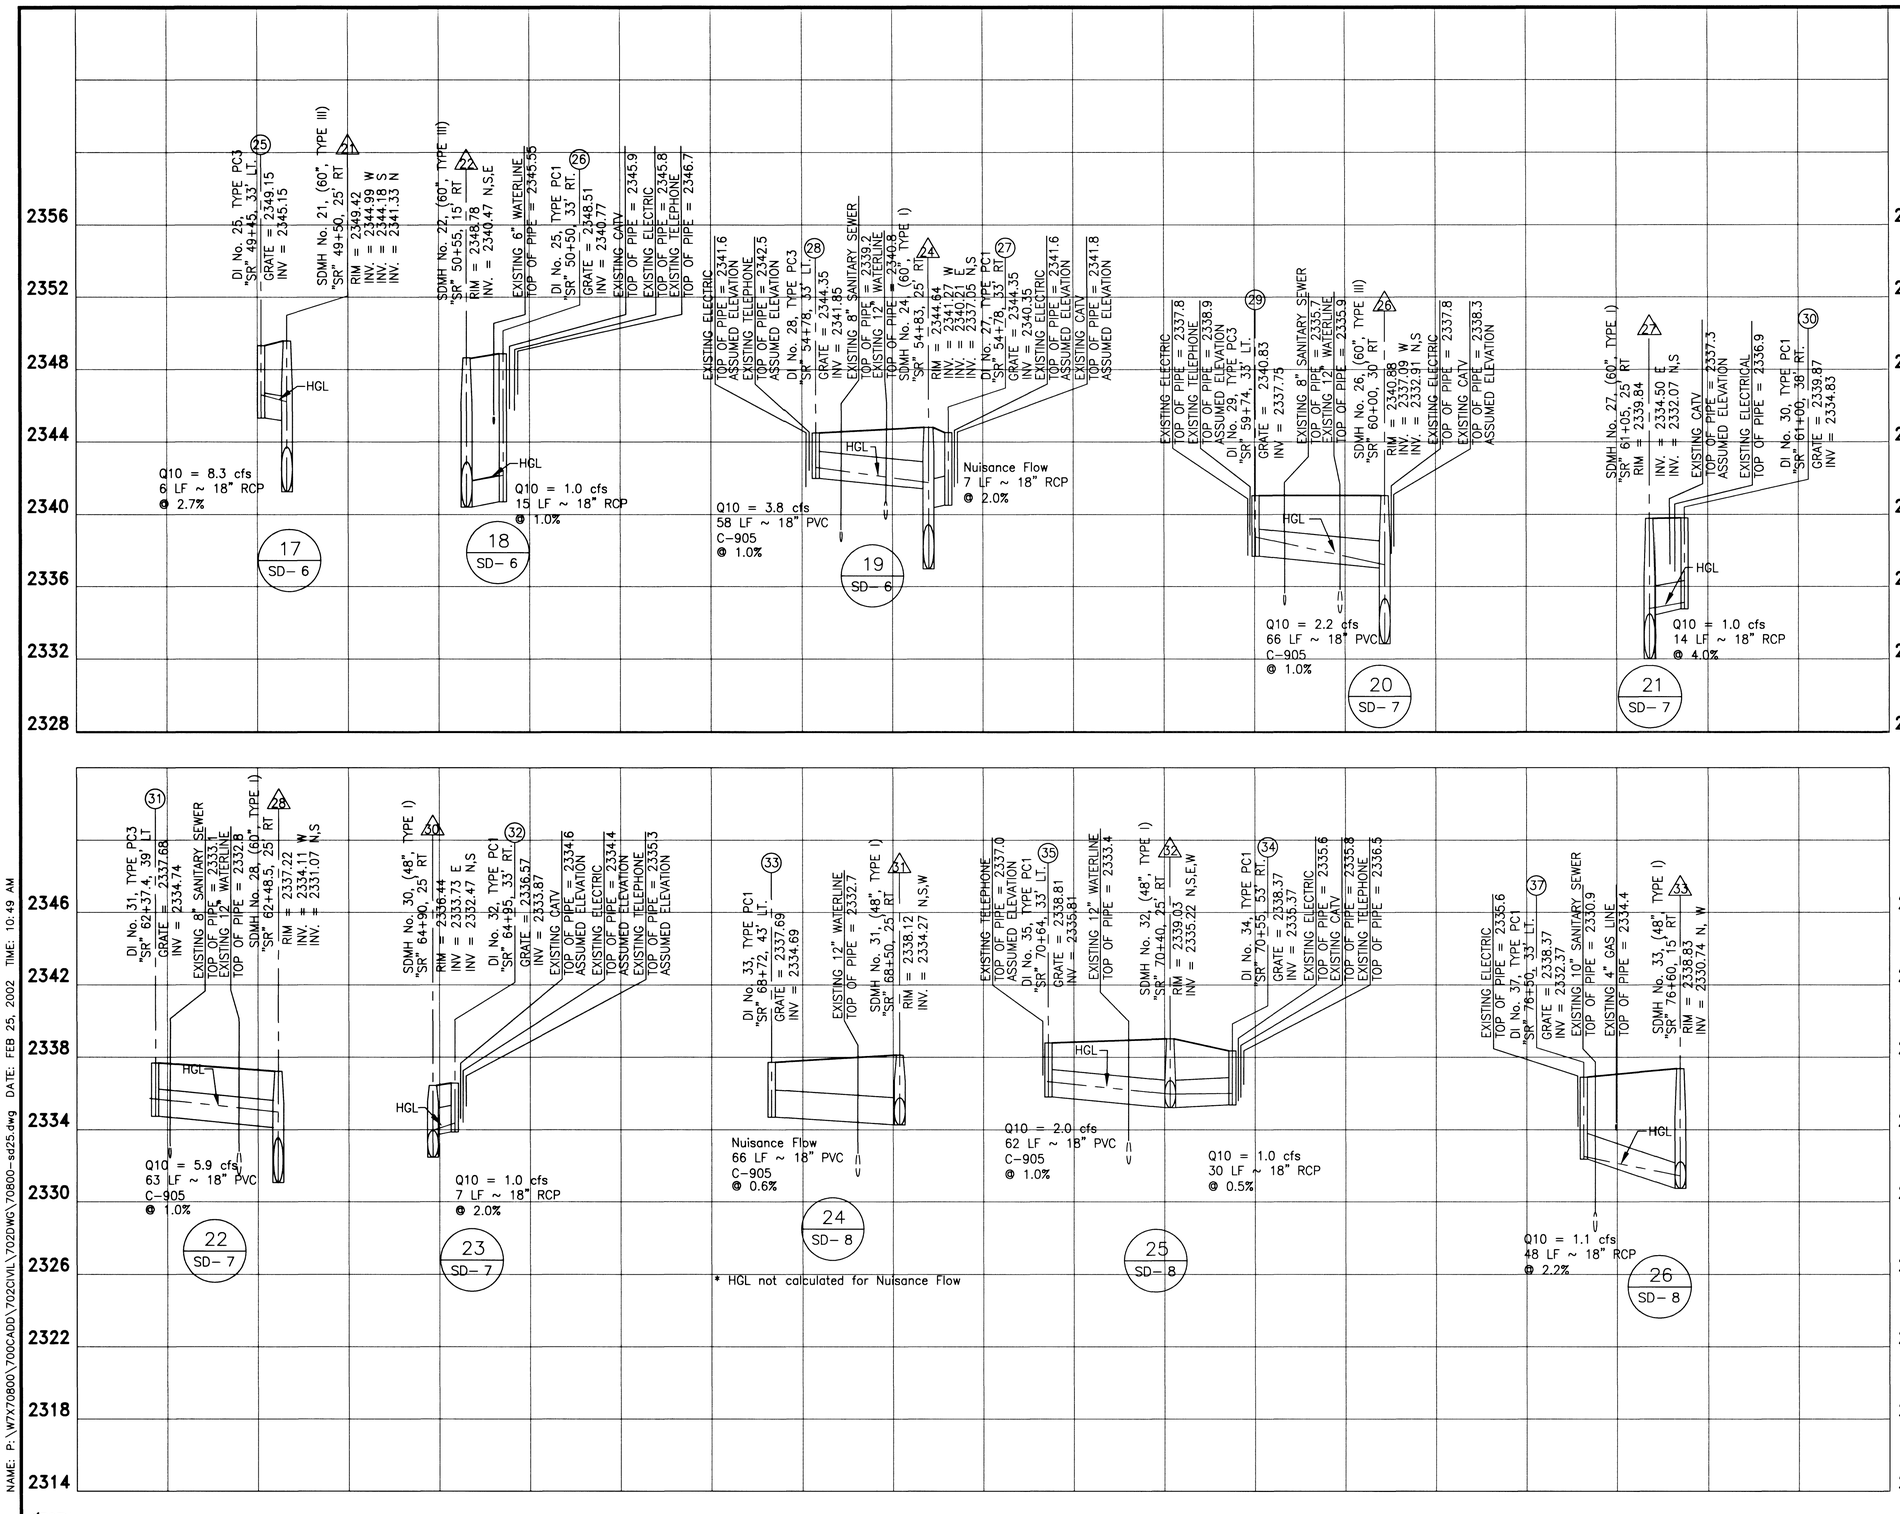

LEGEND

(X) MANHOLE NO. X

(X) INLET NO. X

40' 20' 0 40' 80'

SCALE: 1" = 40'

Las Vegas Valley Water District — Date 2/28/02

Call before you Djg.
1-800-227-2600
UNDERGROUND SERVICE (USA)
AND
CLARK COUNTY TRAFFIC MANAGEMENT
OPERATIONS UNIT (702) 455-7544

AVOID HITTING OVERHEAD POWER LINES. IT'S COSTLY!
CALL BEFORE YOU DO OVERHEAD
1-702-593-6111

REV	DATE	DESCRIPTION	DATE	AGEN. APP.	DATE	APPROVED

PROJ NO: W7X70800
DESIGN: DEP
DATE: 2/14/2002
SCALE: 1:40
CADFILE:

PROFESSIONAL ENGINEER - STATE OF NEVADA
DAVID E. POTTER
CIVIL
No. 8880

STAMP DATE: 2/28/02

Sverdrup CIVIL, INC.
5450 W. SAHARA AVE., SUITE 150
LAS VEGAS, NEVADA 89102-1846
PHONE (702) 876-7301
FAX (702) 876-7130

RAINBOW BOULEVARD
SILVERSTREAM AVE. TO SMOKE RANCH ROAD

STORM DRAIN
LATERAL PROFILES

SHEET
SD-16
80 OF 110 SHEETS

DRAWING NO.
107-V3519

NAME: P:\W7X70800\700CADD\702CIVIL\702DWG\70800-sd25.dwg DATE: FEB 25, 2002 TIME: 10:49 AM

45871