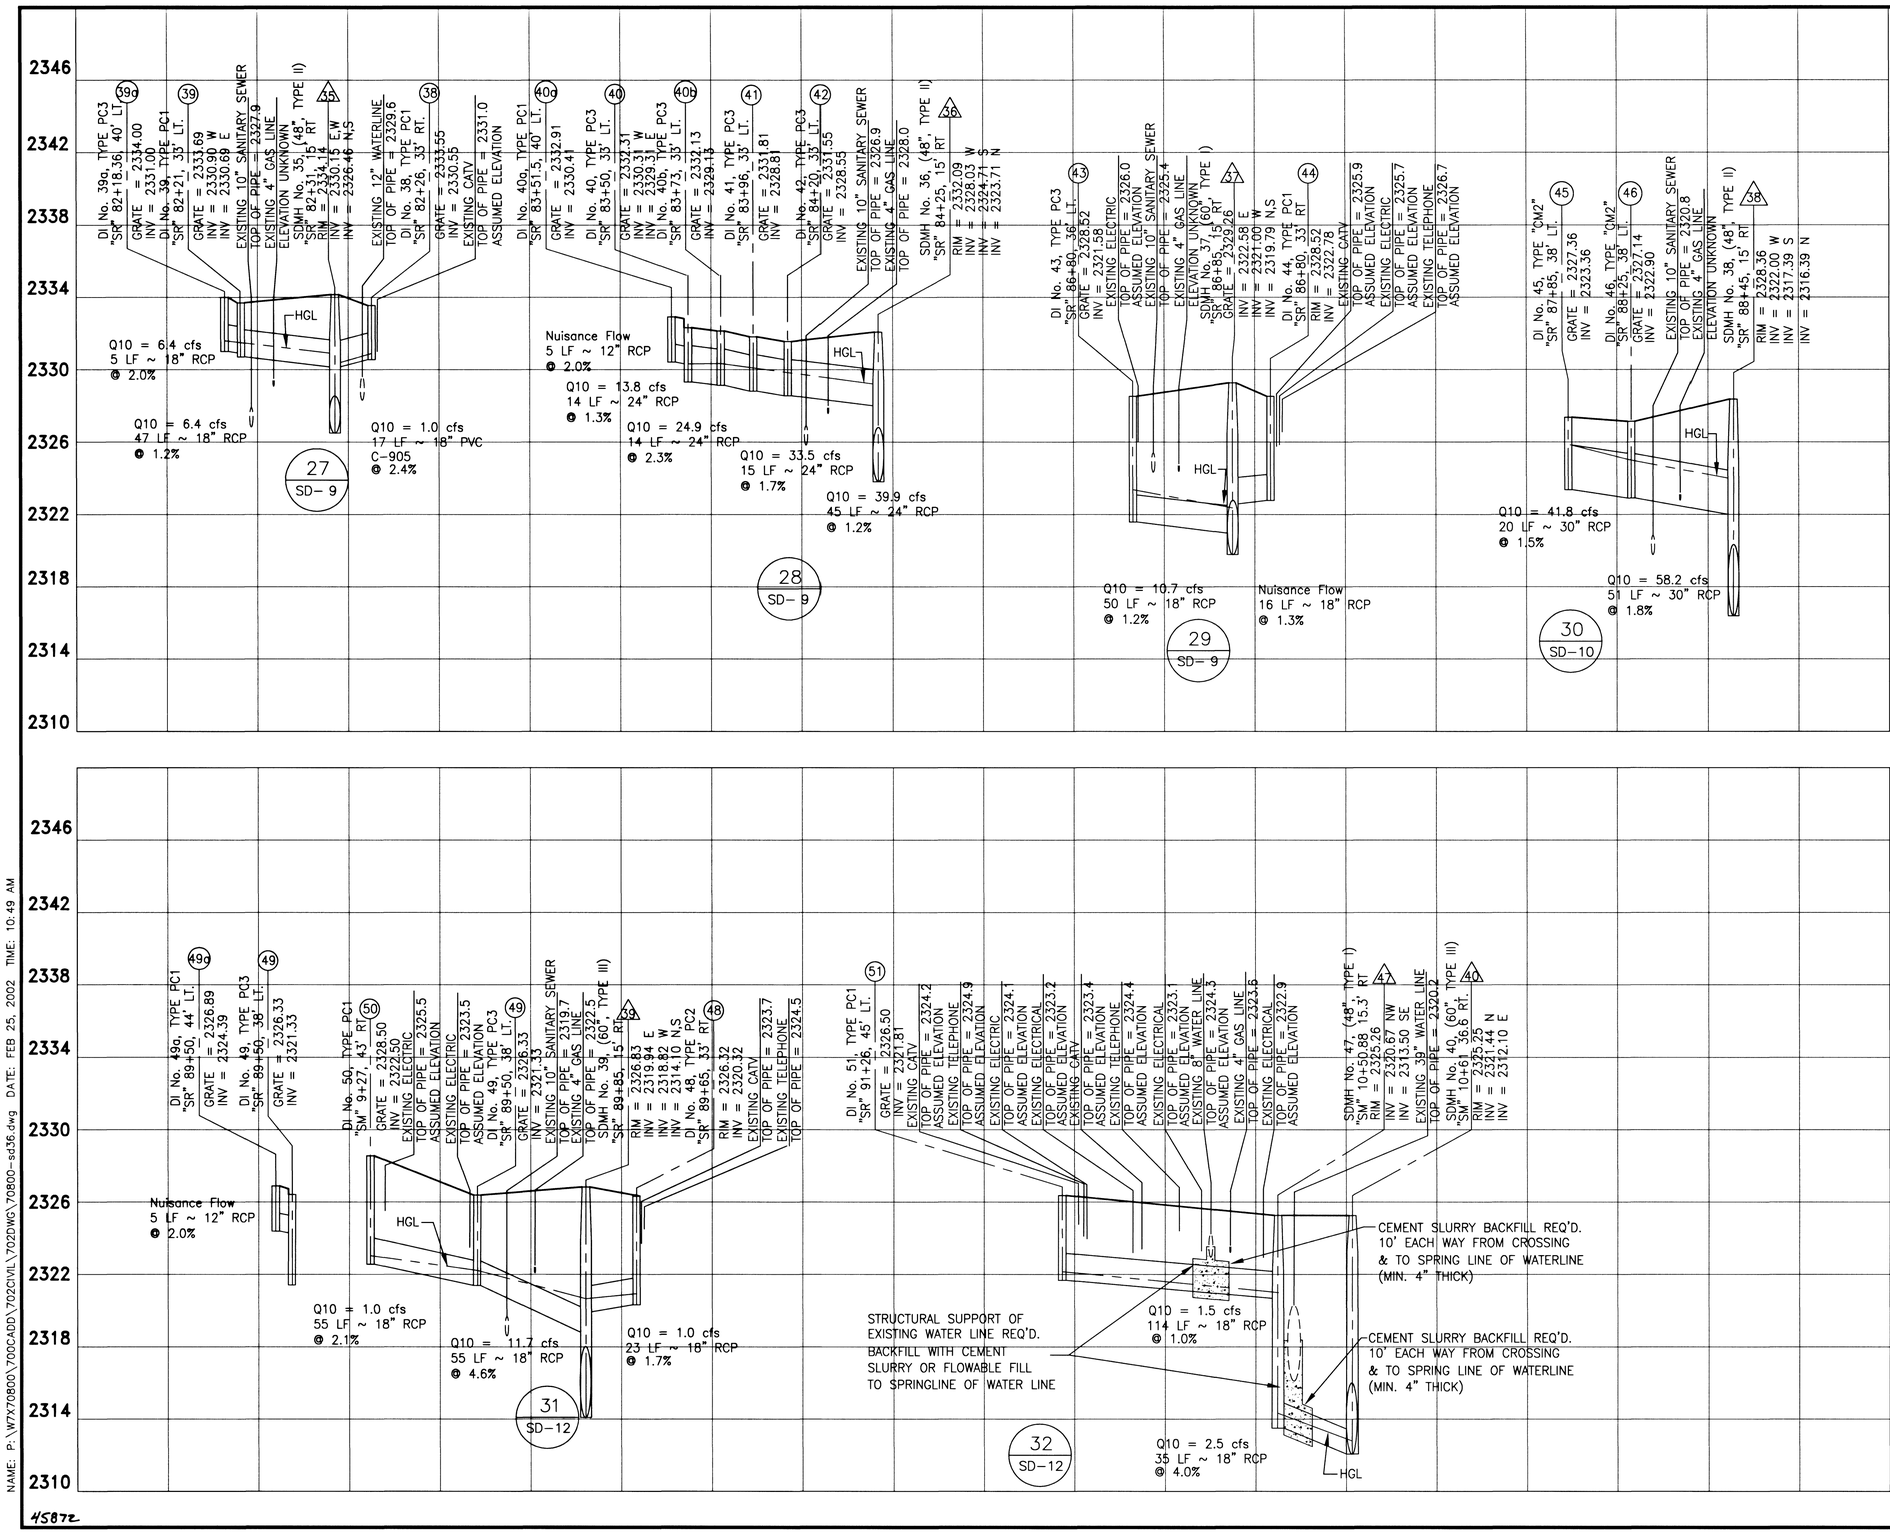

LEGEND

(X) MANHOLE NO. X

(X) INLET NO. X

40' 20' 0 40' 80'

SCALE: 1" = 40'

Las Vegas Valley Water District — Date 2/28/02

Call before you Dig.
1-800-227-2600
UNDERGROUND SERVICE (USA)
AND
CLARK COUNTY TRAFFIC MANAGEMENT
OPERATIONS UNIT (702) 455-7544

AVOID HITTING OVERHEAD POWER LINES. IT'S COSTLY!
CALL BEFORE YOU DO OVERHEAD
1-702-593-6111

REV	DATE	DESCRIPTION	DATE	ASSN. APP.	DATE APPROVED

PROJ NO: W7X70800
DESIGN: DEP
DATE: 2/14/2002
SCALE: 1:40
CADFILE:

PROFESSIONAL ENGINEER — STATE OF NEVADA — DAVID E. POTTER — CIVIL — No. 8880

STAMP DATE: 2/28/02

Sverdrup CIVIL, INC.
5450 W. SAHARA AVE., SUITE 150
LAS VEGAS, NEVADA 89146-0846
PHONE: (702) 870-2130
FAX: (702) 870-1731

RAINBOW BOULEVARD
SILVERSTREAM AVE. TO SMOKE RANCH ROAD

STORM DRAIN LATERAL PROFILES

SHEET
SD-17
81 OF 110 SHEETS

DRAWING NO.
107-V3519

NAME: P:\W7X70800\700CADD\702CIVIL\702DWG\70800-sd36.dwg DATE: FEB 25, 2002 TIME: 10:49 AM

45872