SEWER DESIGN - RANCHO PARK

PREPARED BY TYSON ENGINEERING CO. LAS VEGAS, NEV. - MAR. 31, 1955

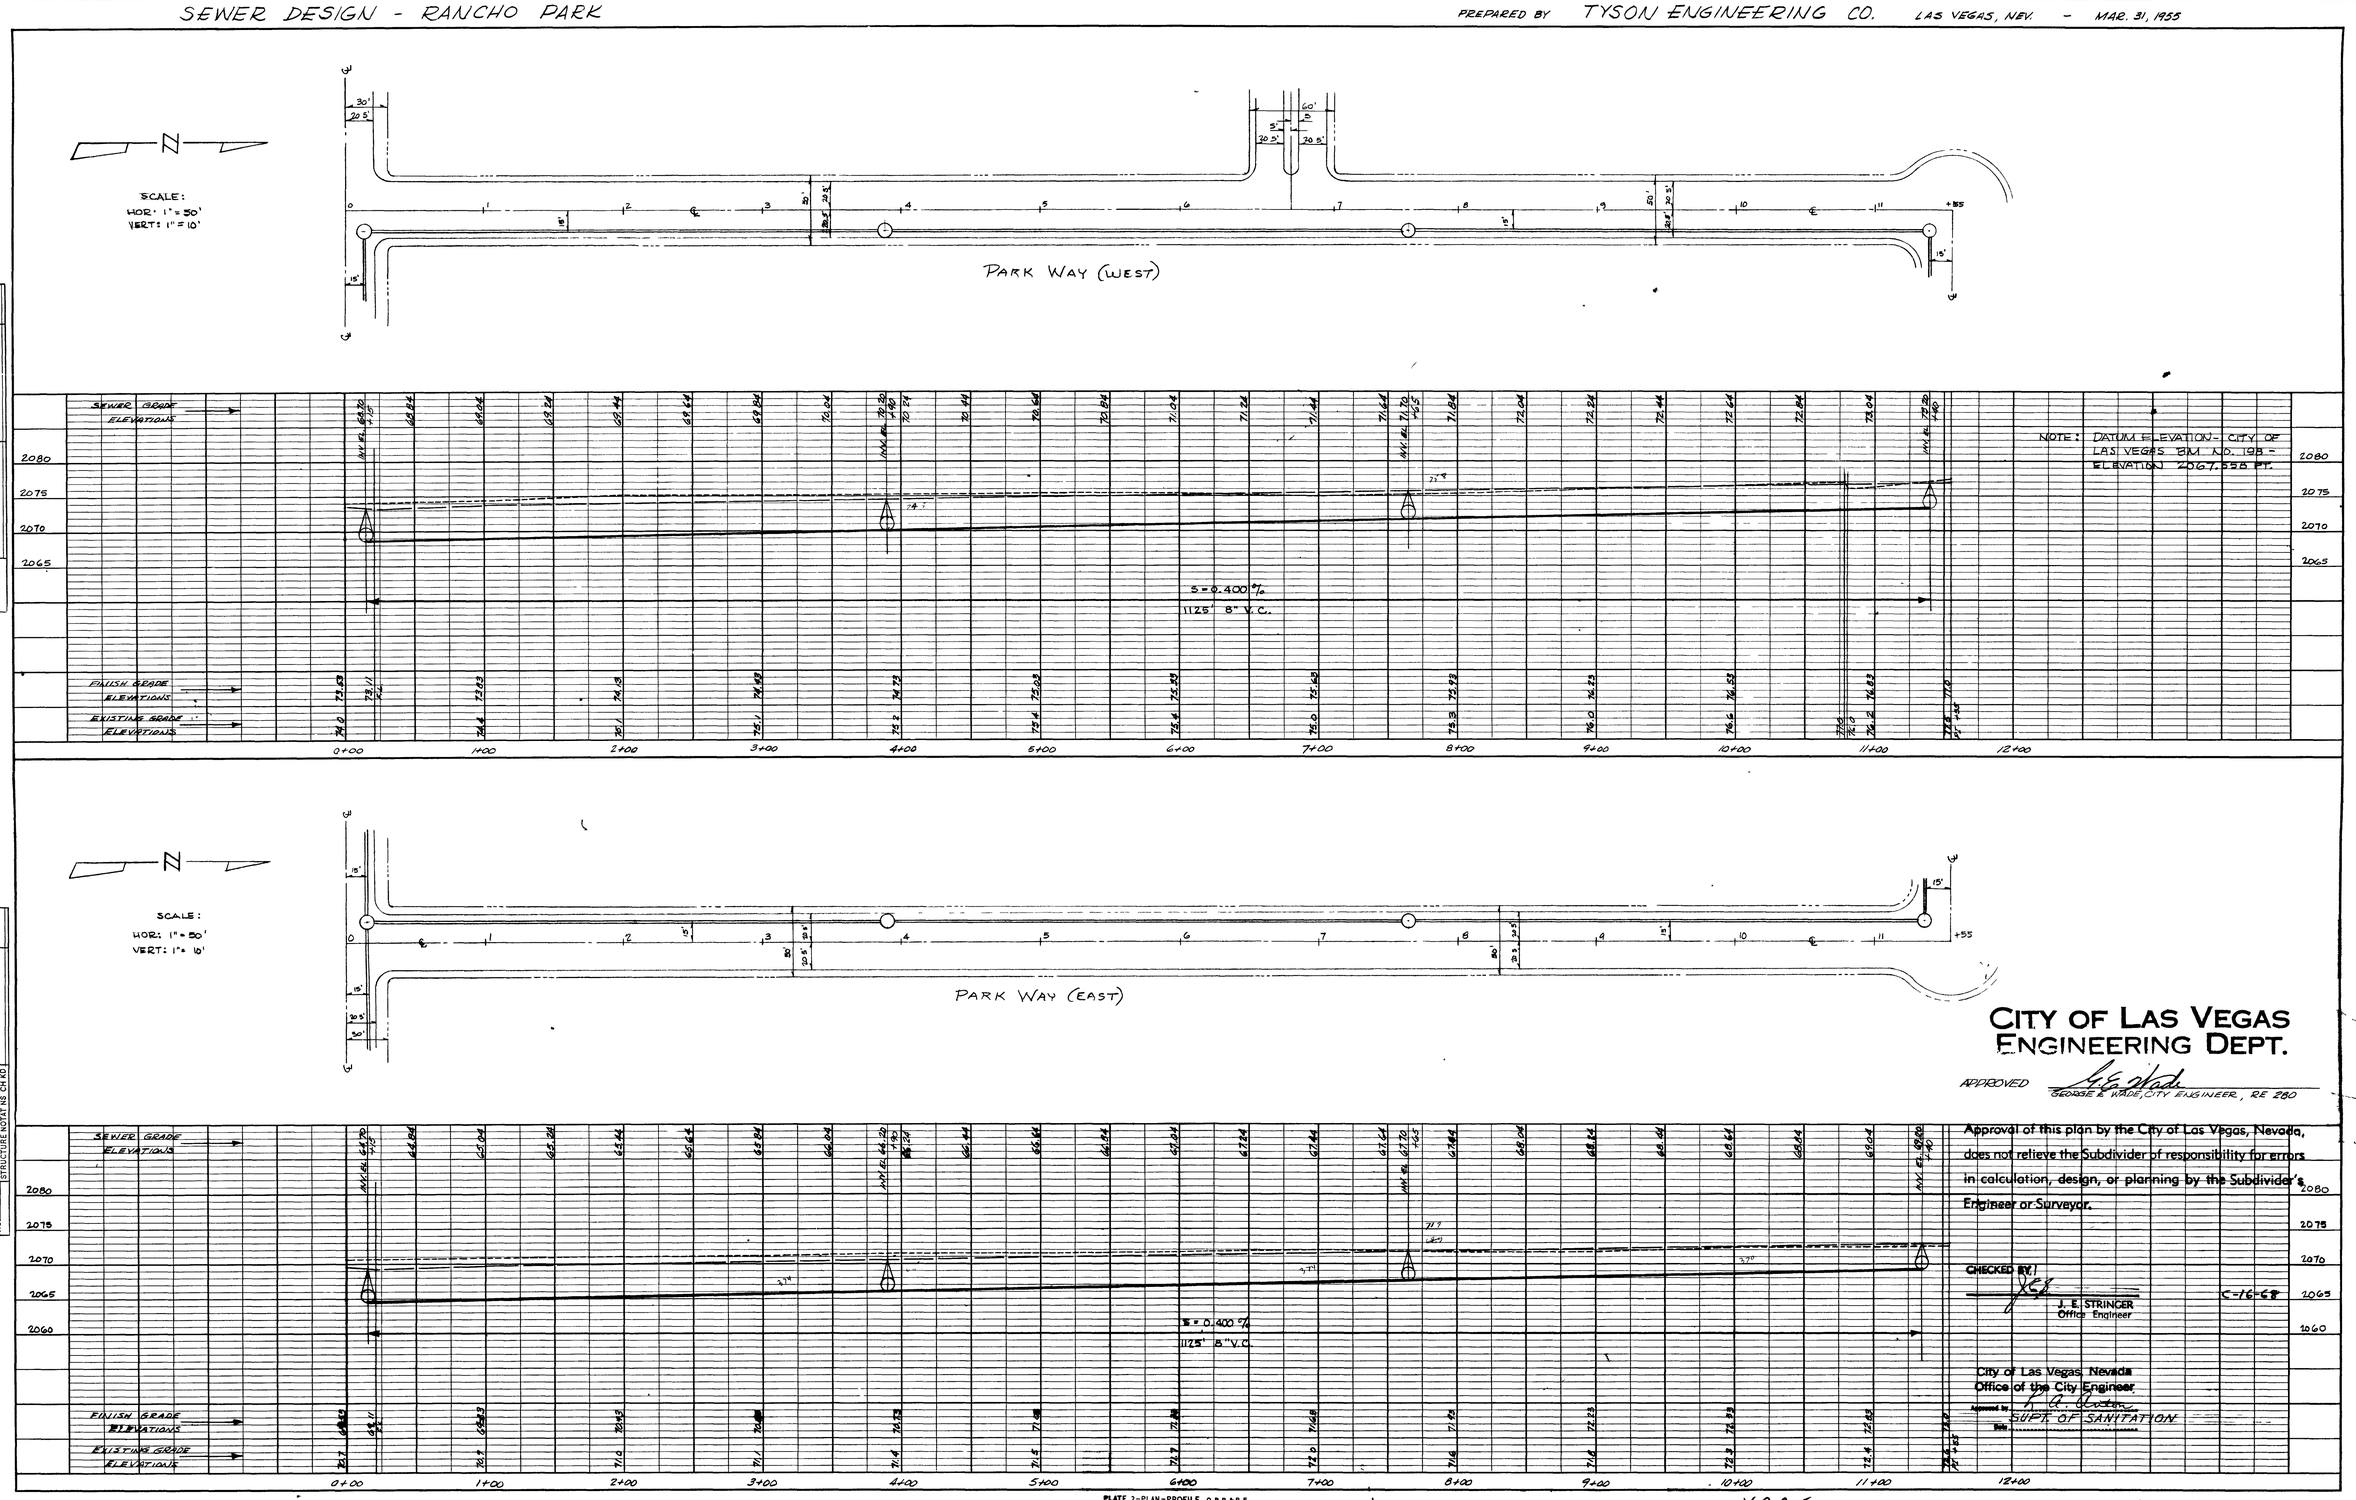

PLAN
SURVEYED
PLOTTED
ALIGNMENT CHECKED
RT. OF WAY CHECKED
NOTE BOOK
NO.
BY
DATE

PROFILE
SURVEYED
PLOTTED
GRADES CHECKED
B. M.'S NOTED
STRUCTURE NOTATIONS CHKD.
NOTE BOOK
NO.
BY
DATE

CITY OF LAS VEGAS ENGINEERING DEPT.

APPROVED G. E. Wade
GEORGE E. WADE, CITY ENGINEER, RE 280

Approval of this plan by the City of Las Vegas, Nevada, does not relieve the Subdivider of responsibility for errors in calculation, design, or planning by the Subdivider's Engineer or Surveyor.

CHECKED BY: J. E. STRINGER
Office Engineer

C-16-68

City of Las Vegas, Nevada
Office of the City Engineer
Approved by R. A. Gordon
Title SUPT. OF SANITATION

PLATE 2-PLAN-PROFILE O.P.R.&R.E
CHARLES BRUNING COMPANY, INC.

4895

C-16-68 SHEET 1 OF 2

10-8-64 507-Y 2580-1

SEWER DESIGN - RANCHO PARK

PREPARED BY TYSON ENGINEERING CO.

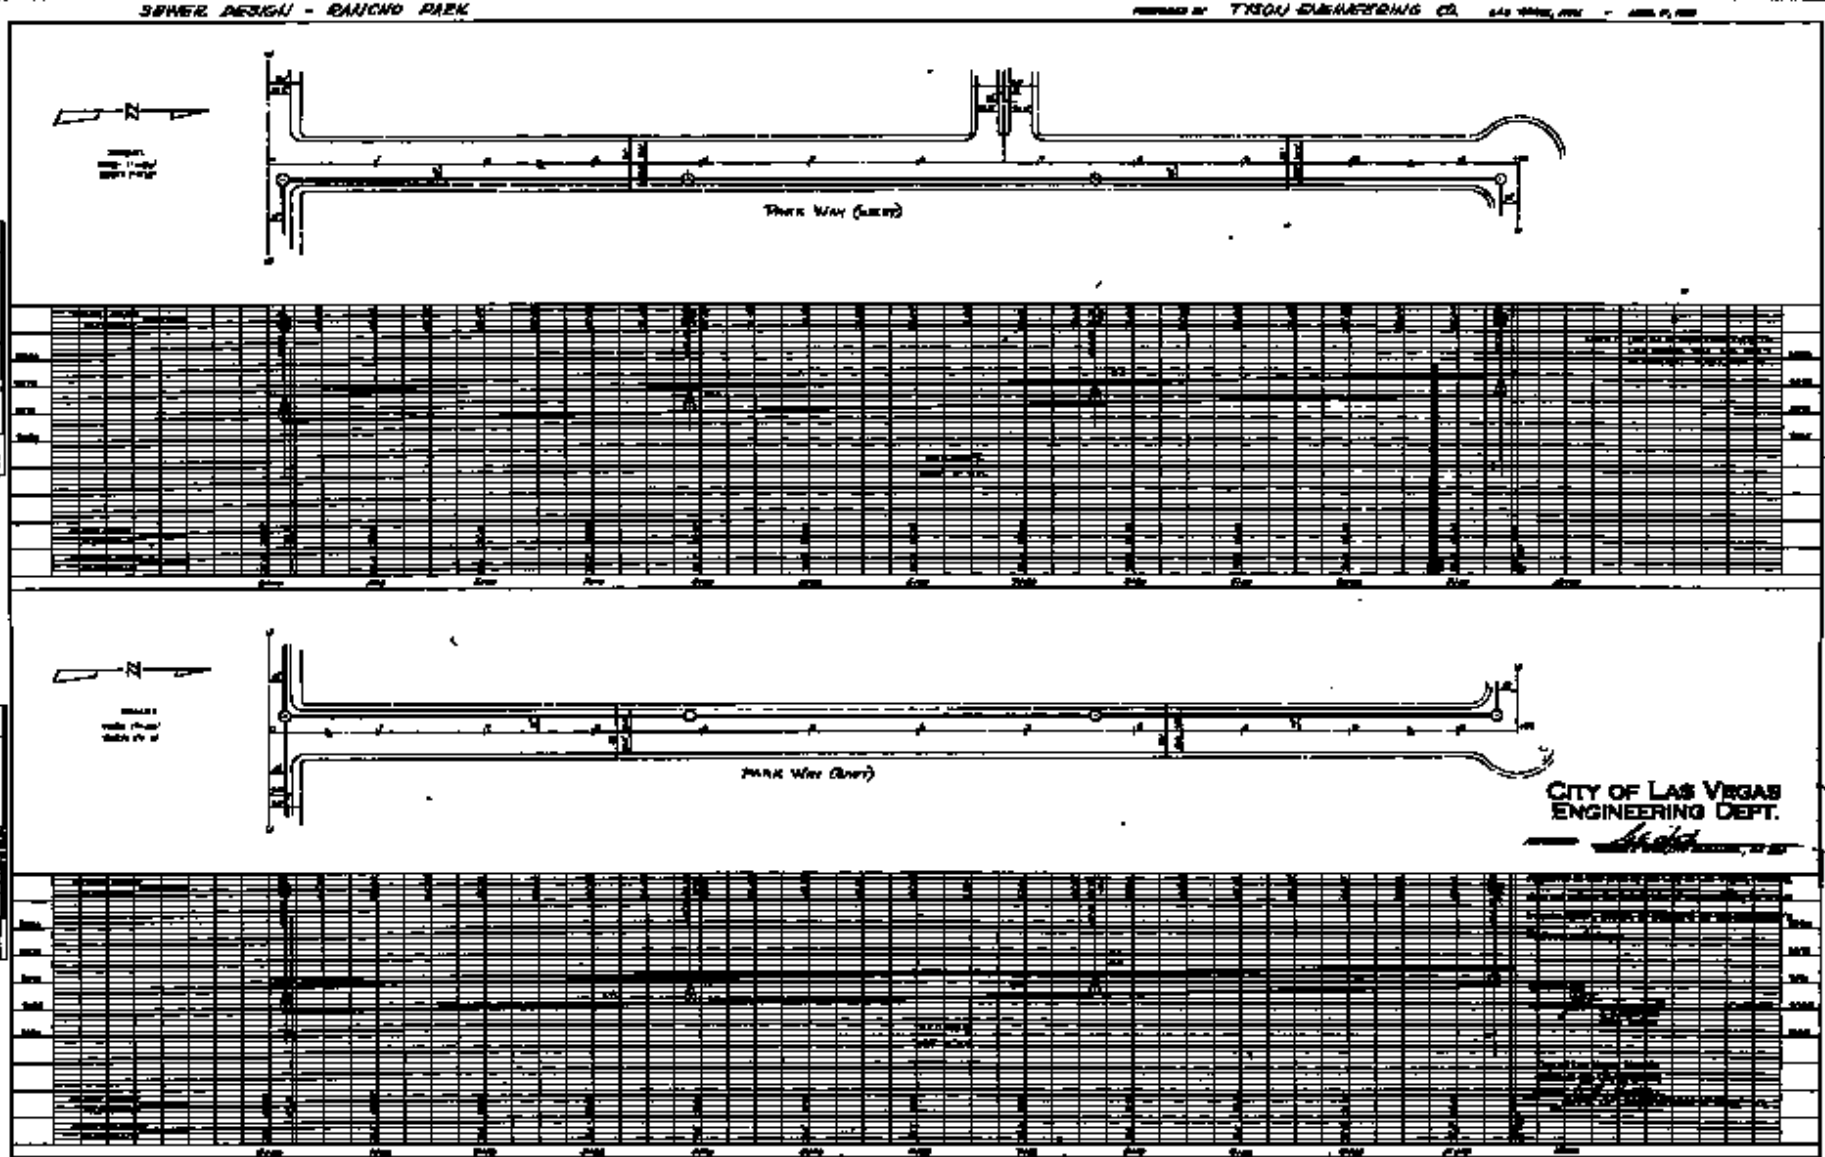

CITY OF LAS VEGAS
ENGINEERING DEPT.

SHEET 1 OF 2