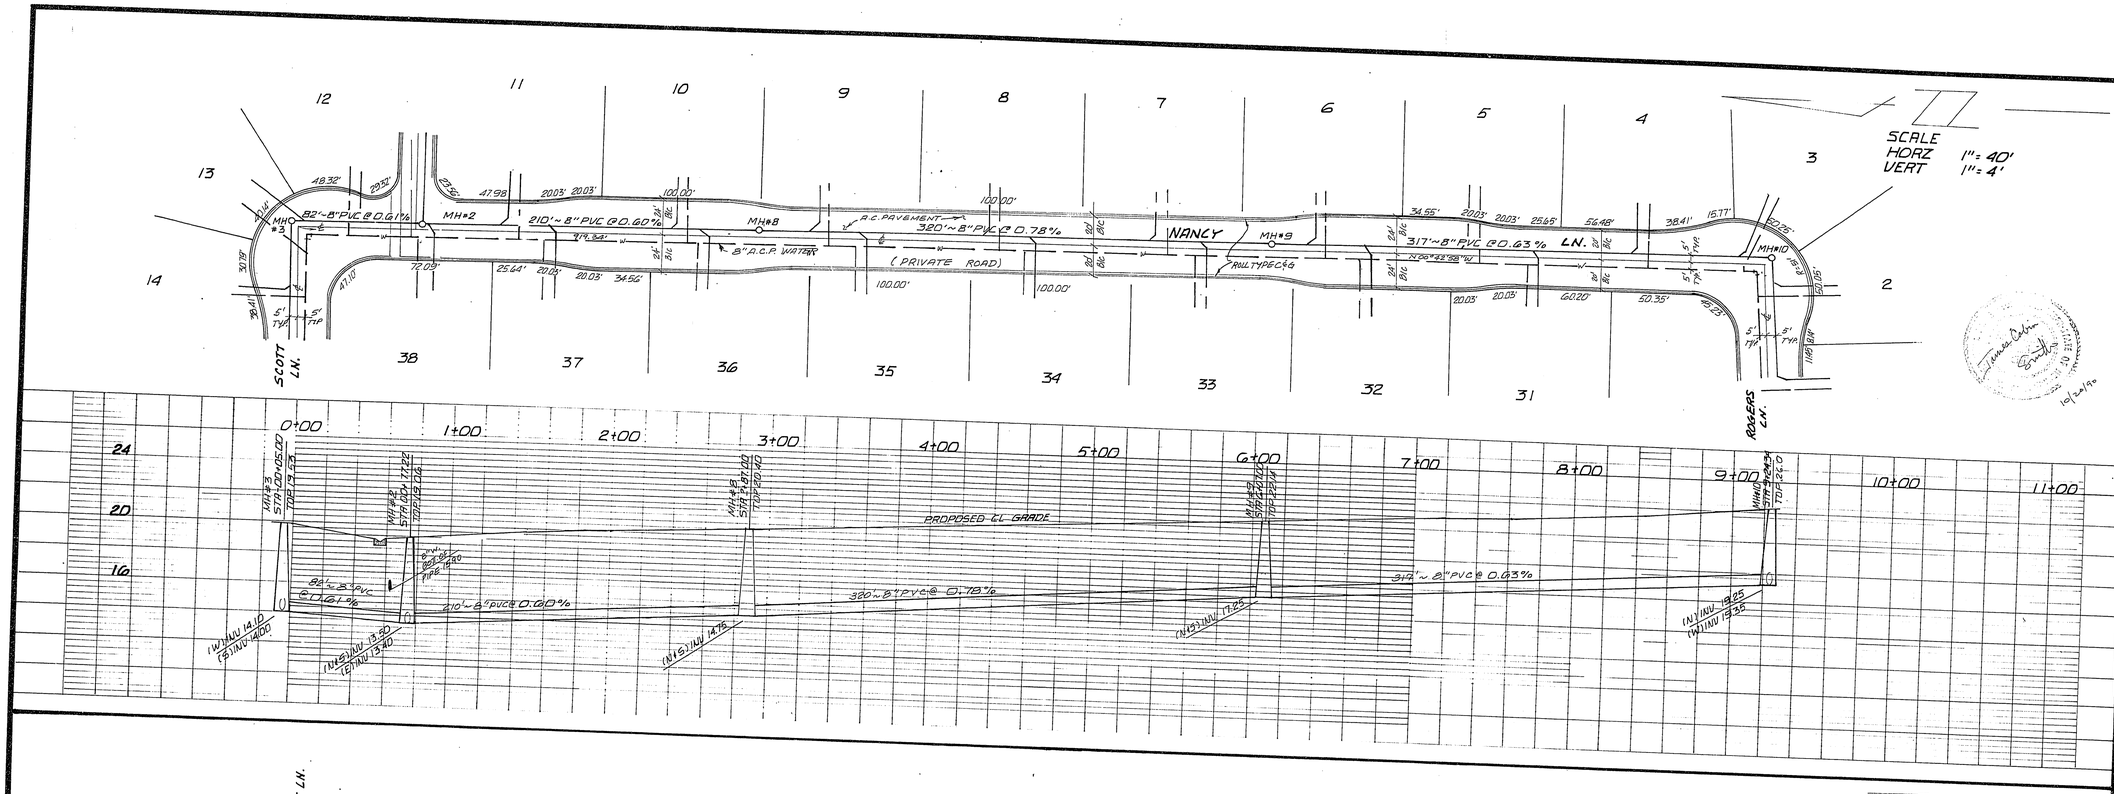

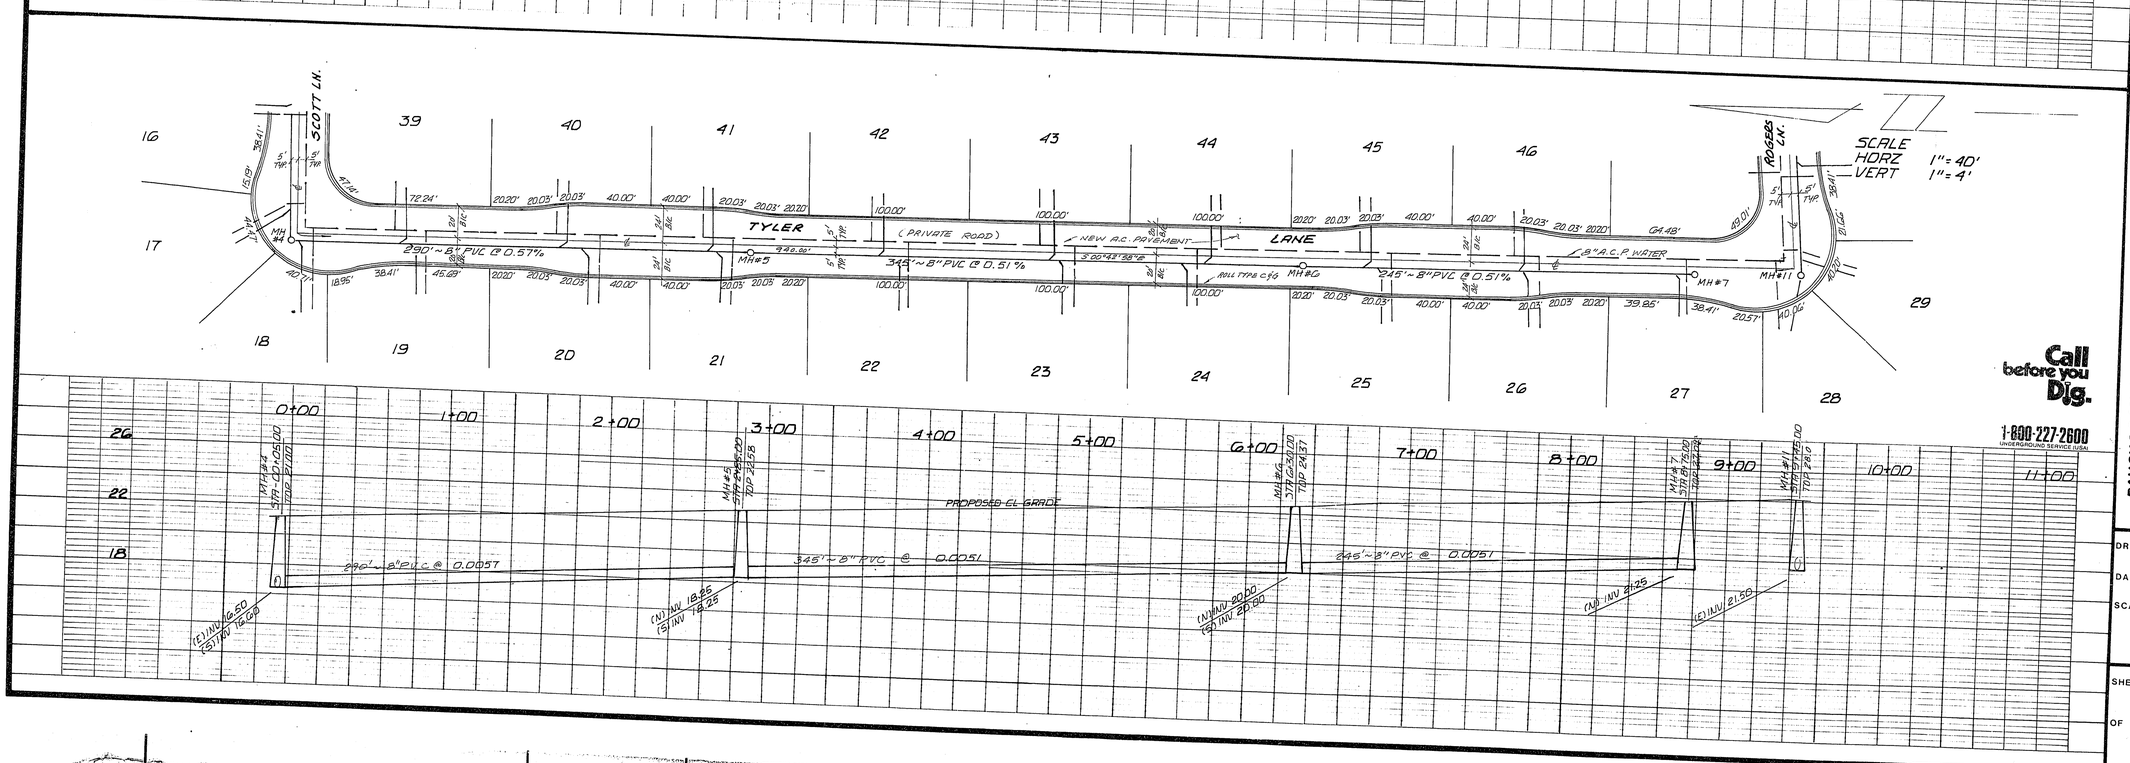

Call before you Dig.
1-800-227-2600
UNDERGROUND SERVICE ALERT

No.	BY	DATE	REVISION

C. S. A. ENGINEERS & SURVEYORS
525 HOTEL PLAZA, SUITE A
BOULDER CITY, NEVADA 89005
(702) 294-0164
GARY GUY WILSON, A.I.A.
Architecture - Planning - Interiors
4480 Spring Mtn. Rd.
LV, NV 89102
(702) 876-6868

RANCHO SAN MIGUEL SUBDIVISION SANITARY SEWER

DRAWN BY: JS
DATE: 10/20/90
SCALE: H 1" = 40'
V 1" = 4'

SHEET 9 OF 9 SHEETS

307Y-4173