3-13-101

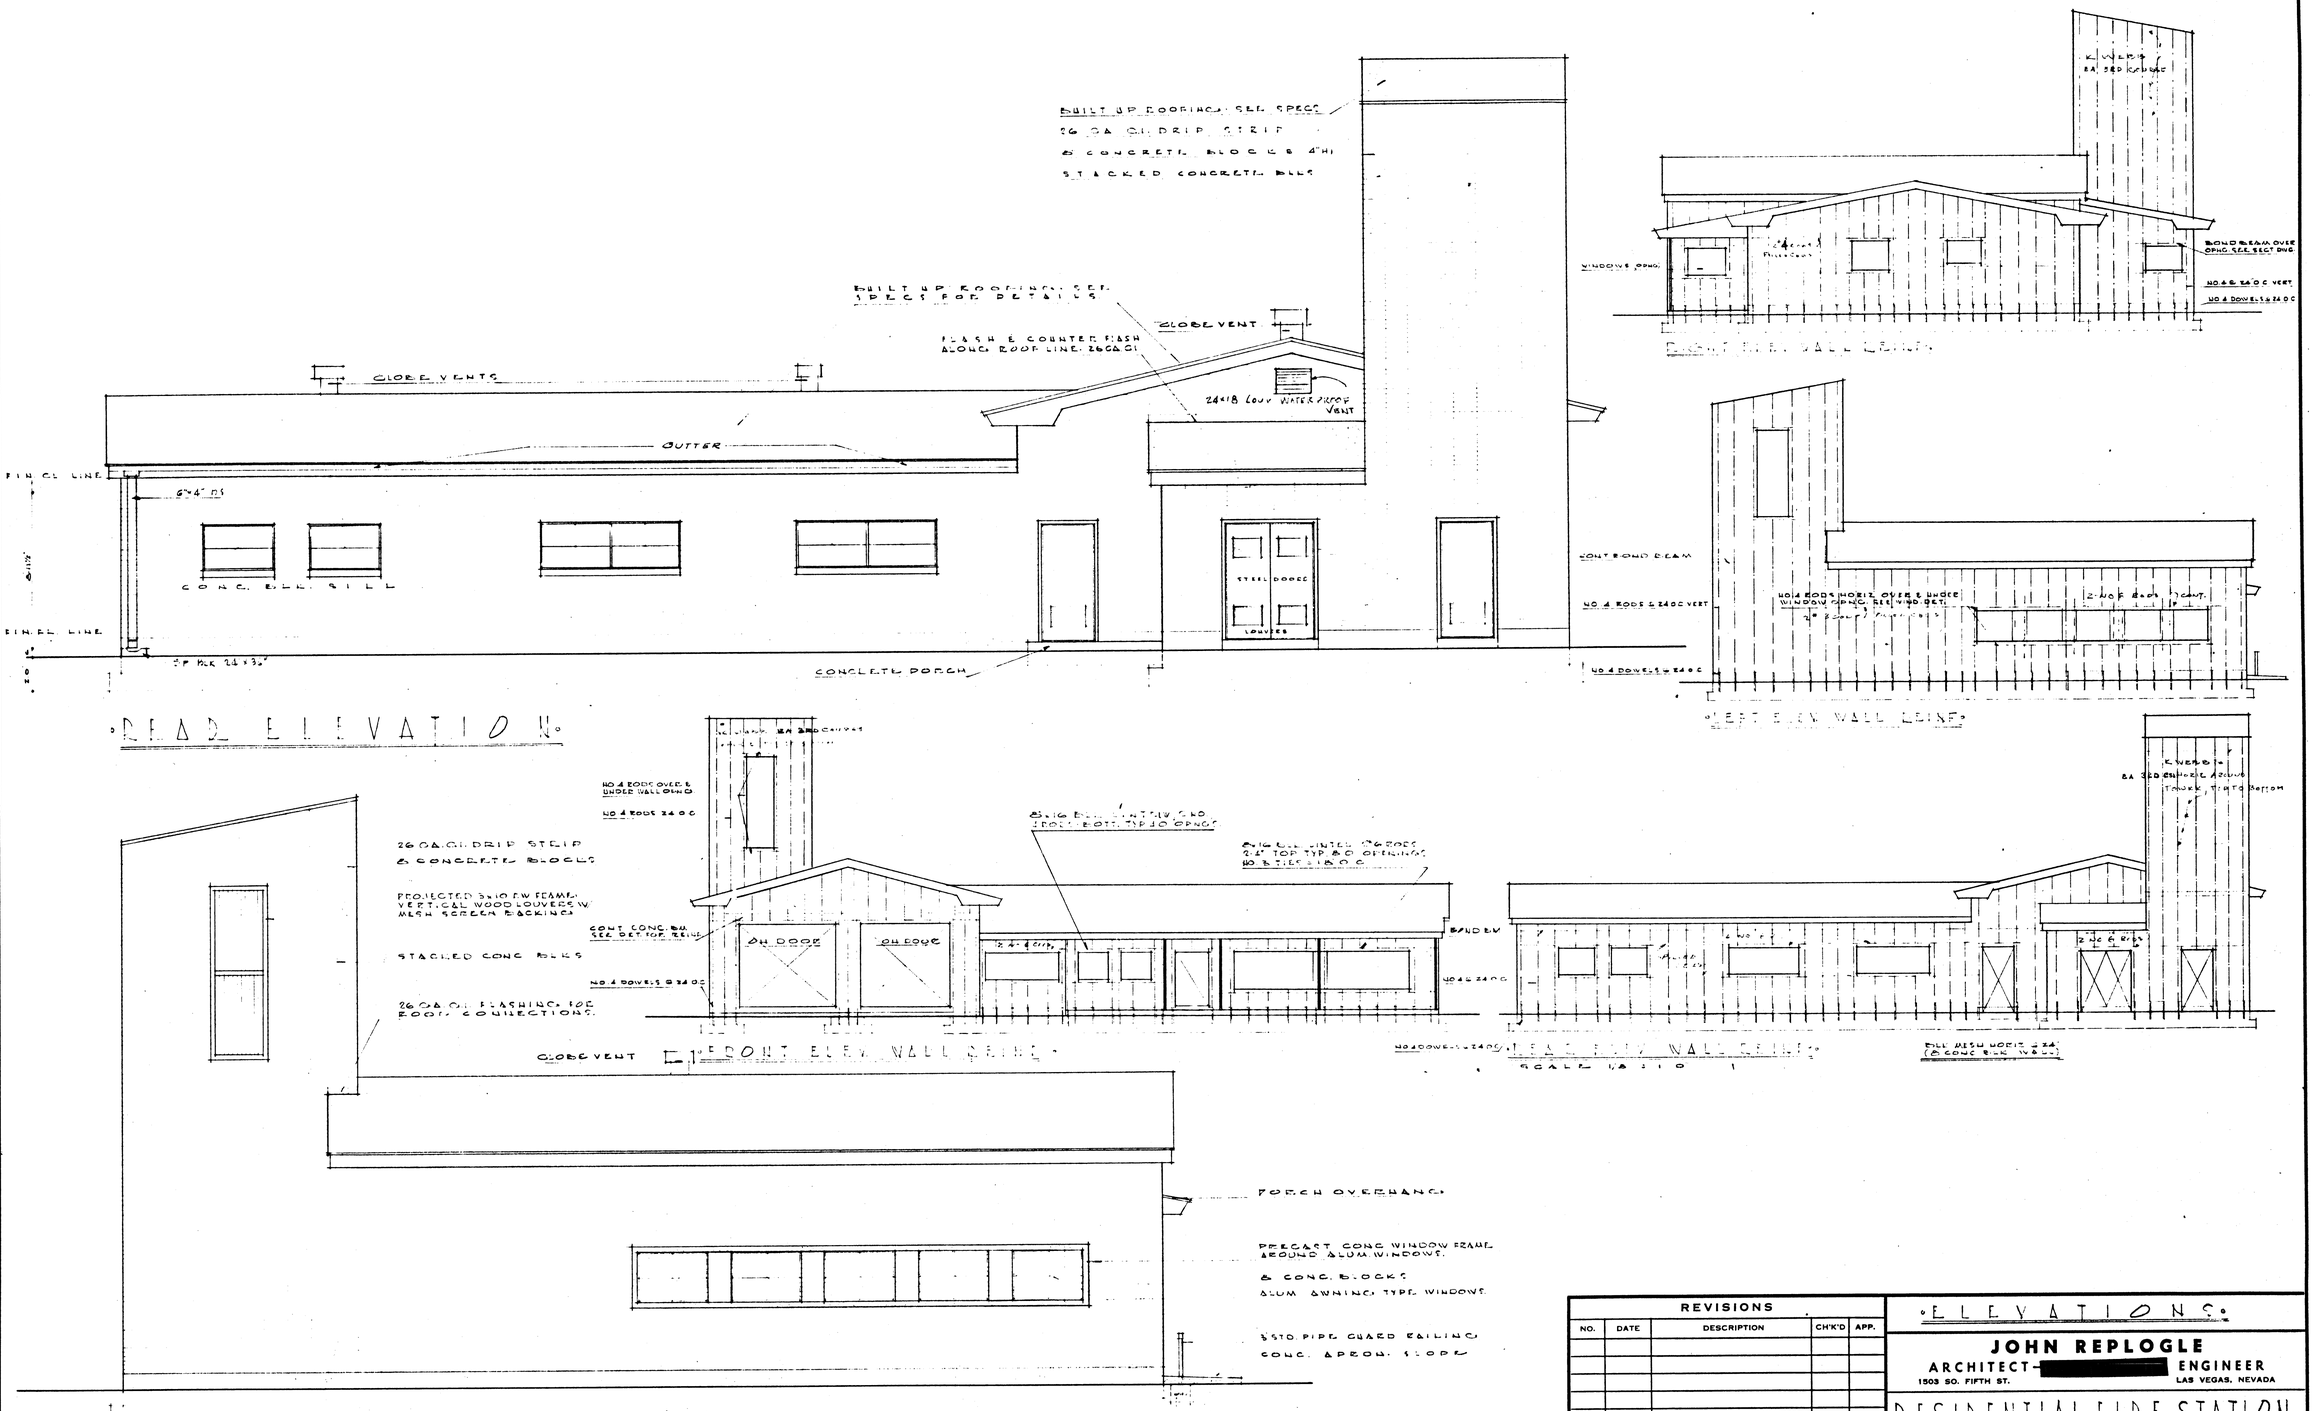

REVISIONS				
NO.	DATE	DESCRIPTION	CH'K'D	APP.

ELEVATIONS

JOHN REPLOGLE

ARCHITECT [redacted] ENGINEER

1503 SO. FIFTH ST. LAS VEGAS, NEVADA

RESIDENTIAL FIRE STATION

CITY OF LAS VEGAS, NEVADA

DATE	DRAWN:	APPROVED:	DWG. NO.
7-17-56	JR		476
JOB NO.	CHECKED:		SHEET NO. 3 OF 15

630-V21