5-2-66

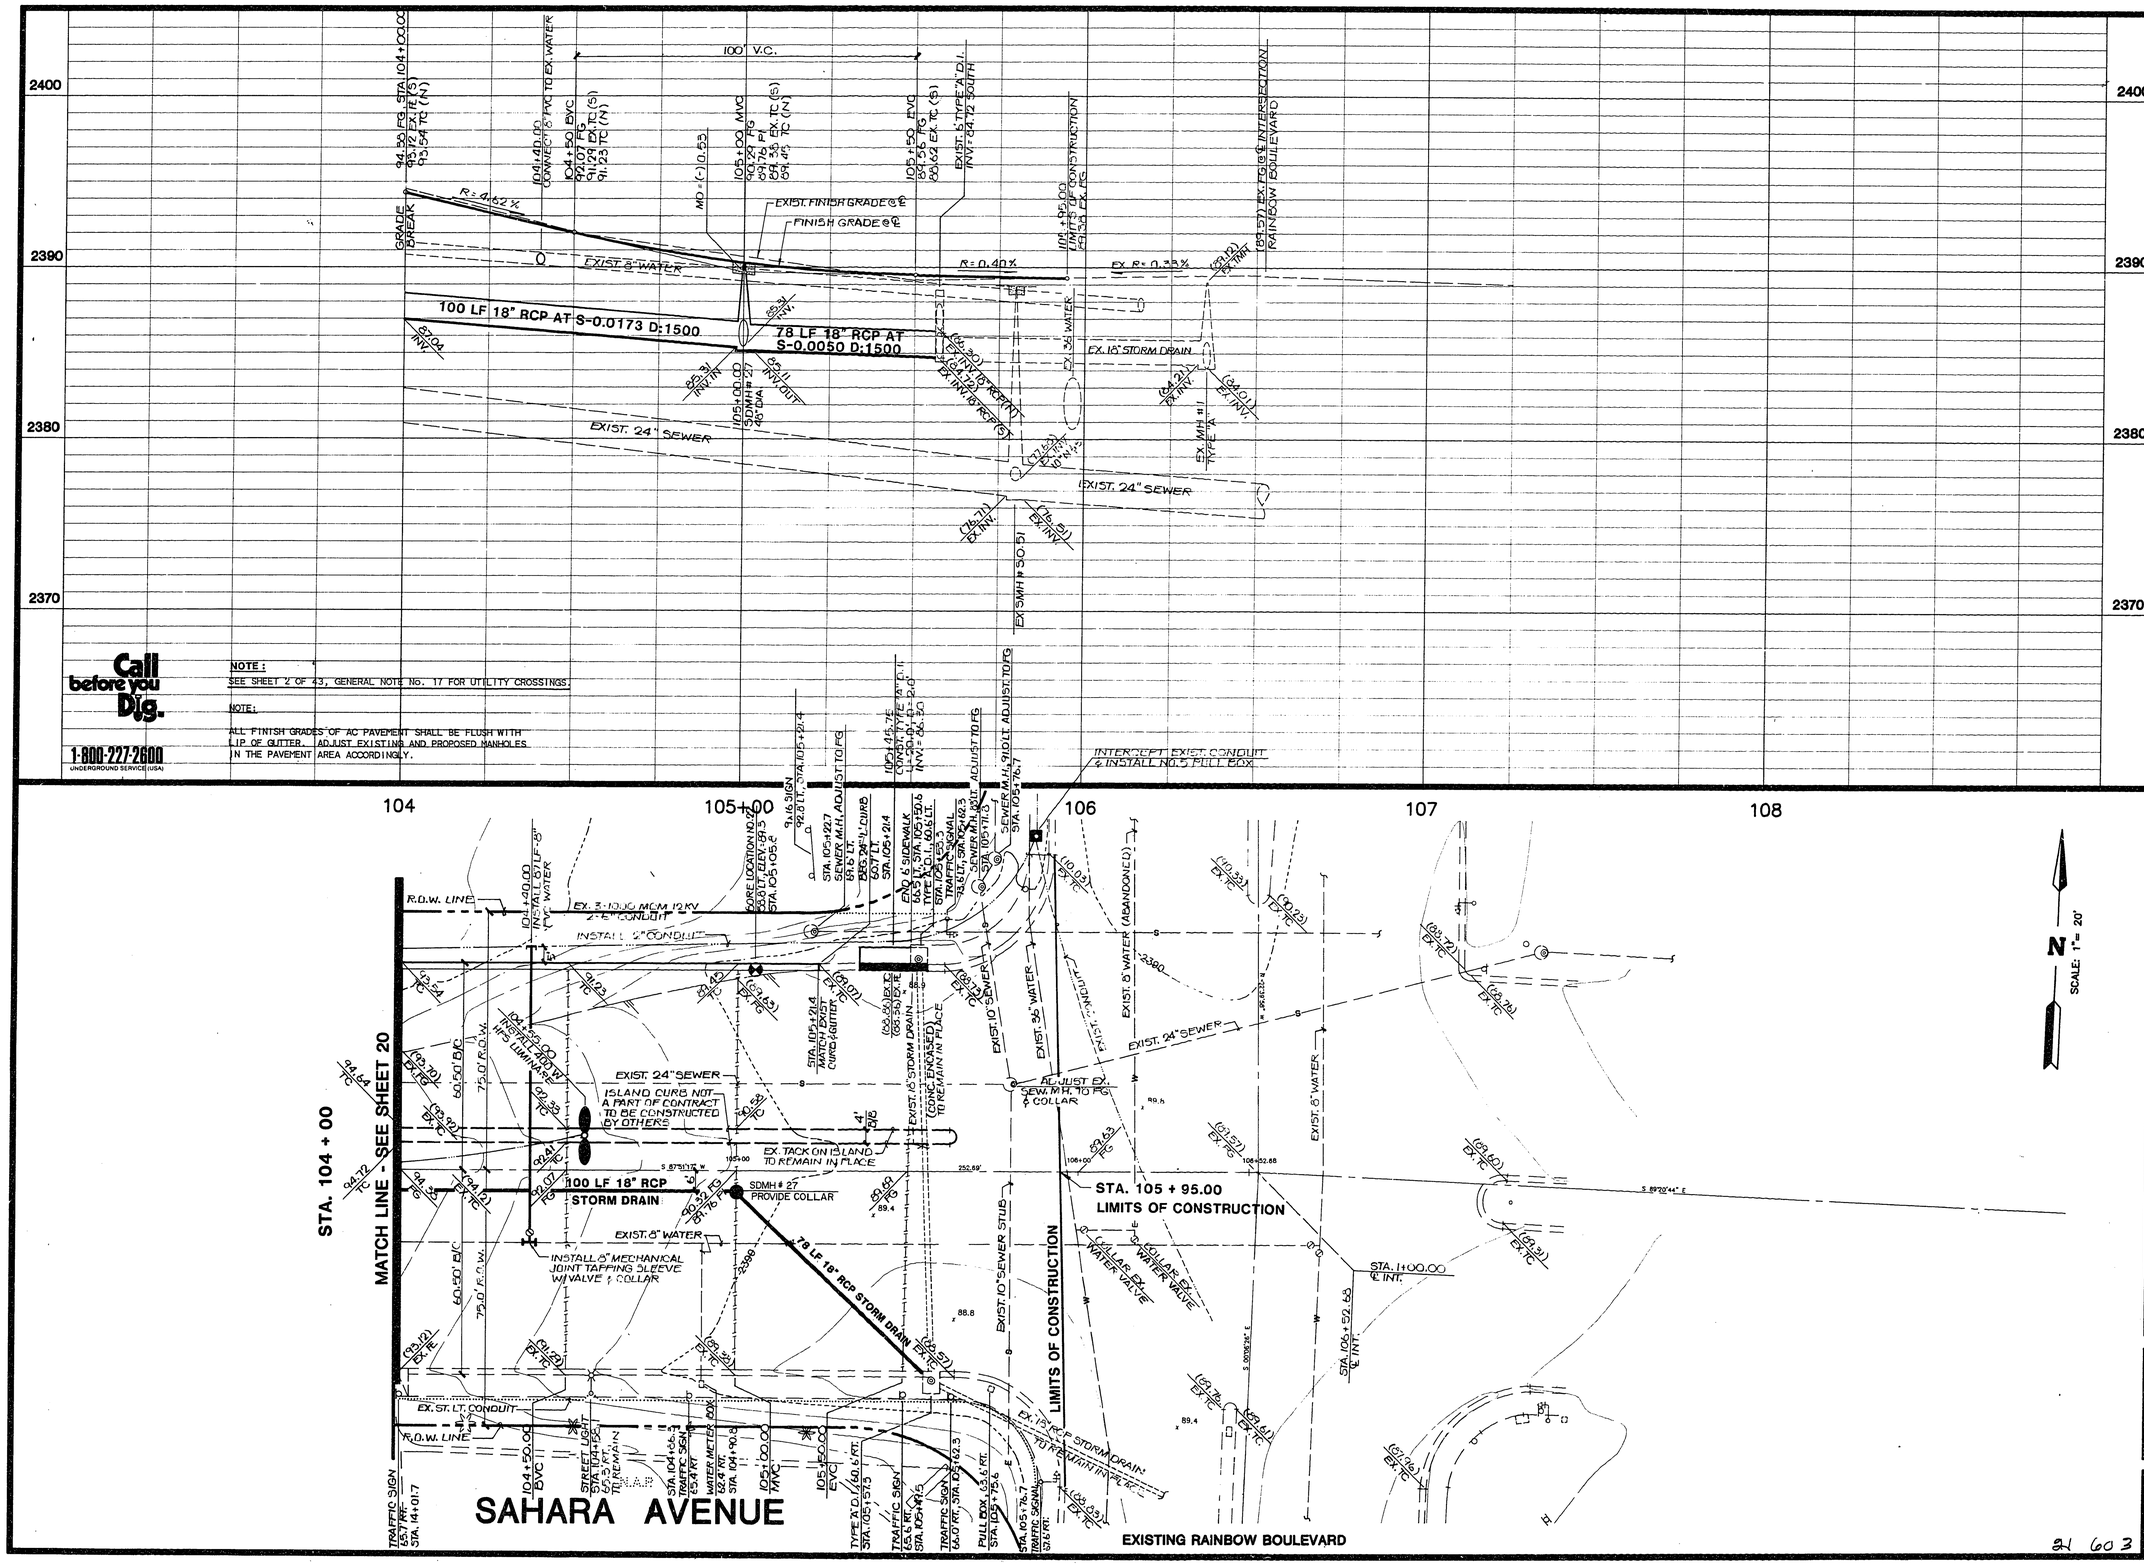

Call before you Dig.
1-800-227-2600
UNDERGROUND SERVICE (USA)

NOTE:
SEE SHEET 2 OF 43, GENERAL NOTE No. 17 FOR UTILITY CROSSINGS.

NOTE:
ALL FINISH GRADES OF AC PAVEMENT SHALL BE FLUSH WITH LIP OF GUTTER. ADJUST EXISTING AND PROPOSED MANHOLES IN THE PAVEMENT AREA ACCORDINGLY.

APRVL	REV	DATE	BY	REVISION

ESC ENGINEERS & CONSULTANTS, INC.
619 W. CHEYENNE BLVD.
N. LAS VEGAS, NEVADA 89117
(702) 399-0500

SUBMITTED BY: 6/5/92

TITLE: STREET & SEWER PLAN & PROFILE
(STA. 104+00 TO STA. 106+52.68)

PROJECT: S.I.D.1427- SAHARA AVENUE (DURANGO DRIVE TO RAINBOW BOULEVARD)

W.O. # :	130-9520
BY :	CHAO/BLOOM
DATE :	5/91
SCALE :	VERT. 1"=4' HORIZ. 1"=20'

C.L.V. DRAWING NO. 107-V-2036

21 / 43

21 603

107-V2036

5-2-66

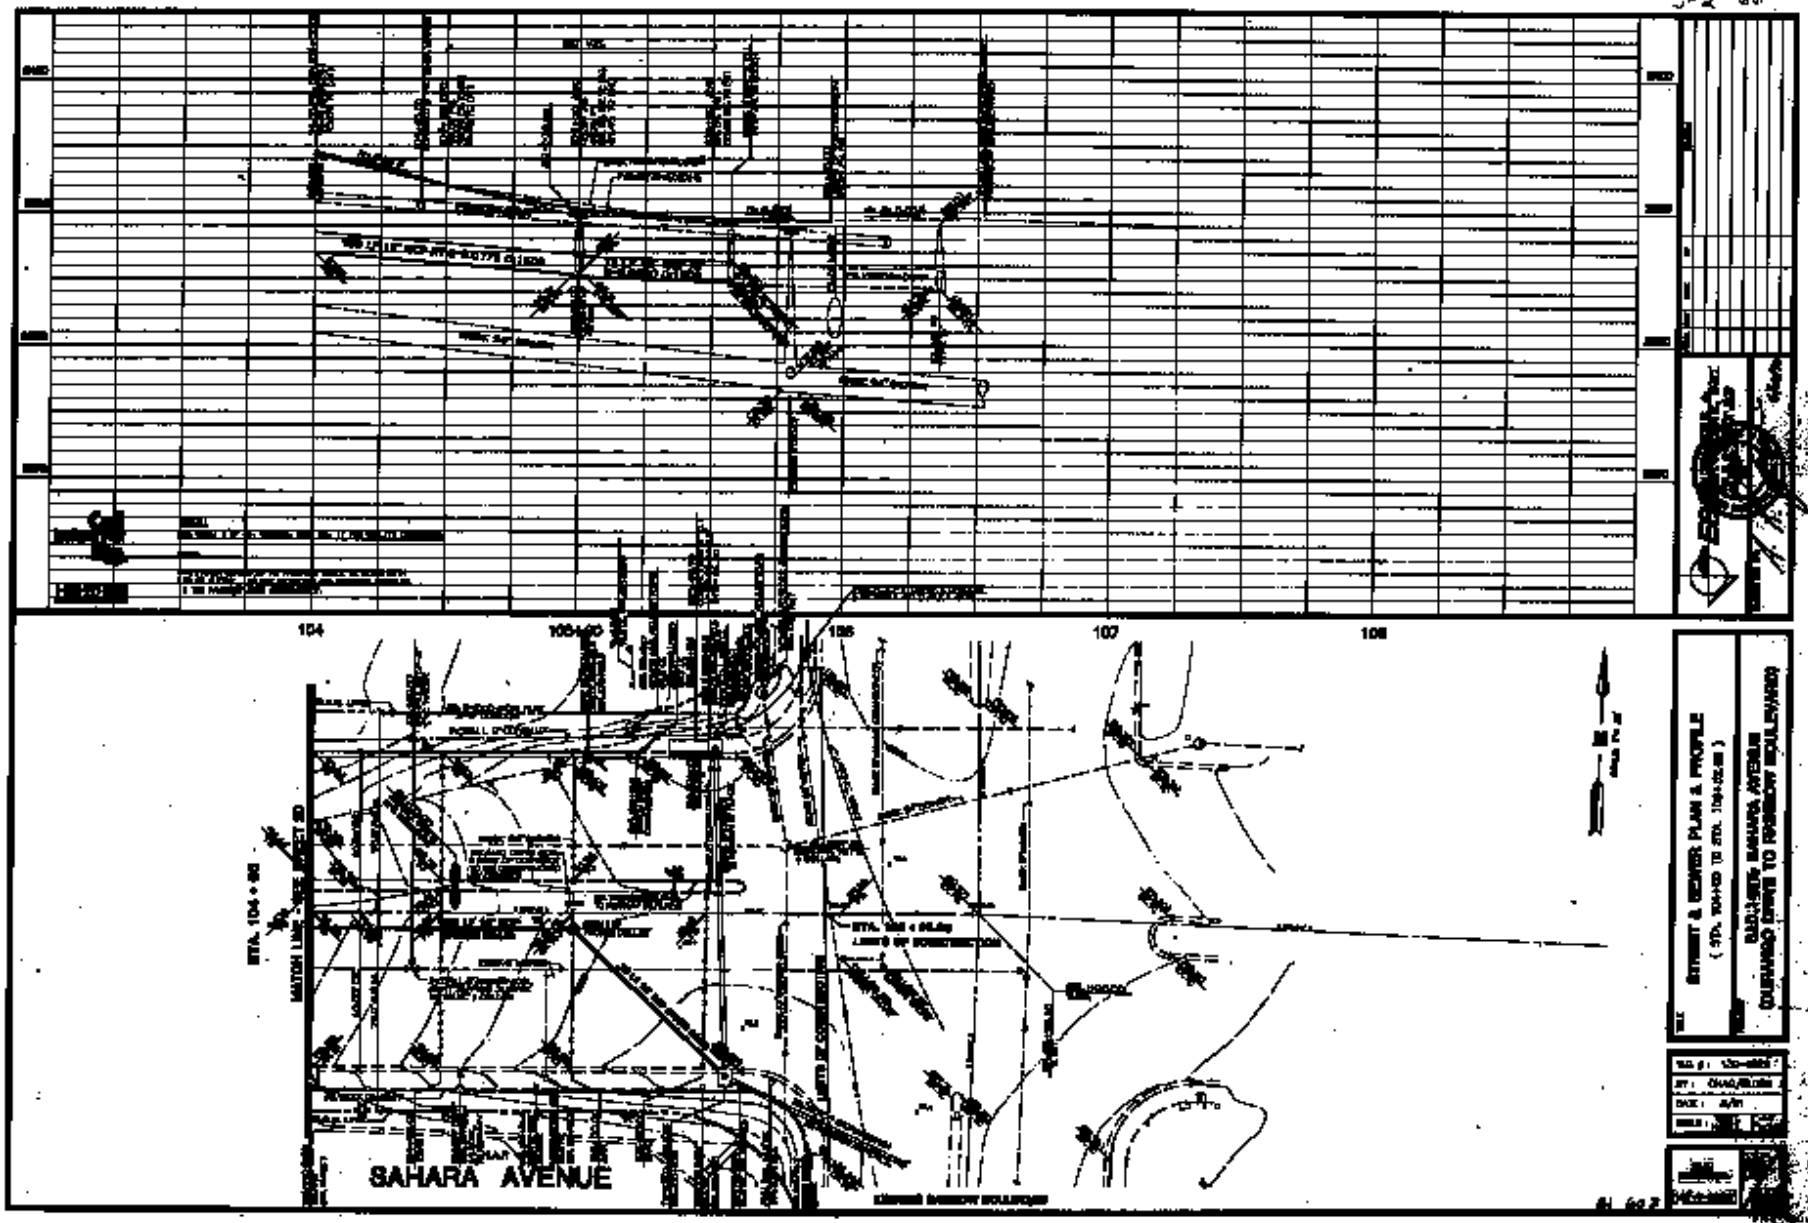
104
105+00
106
107
108
SAHARA AVENUE
STA. 104 + 00
MATCH LINE SEE SHEET 20
STA. 108 + 00
LIMITS OF CONSTRUCTION
SAHARA AVENUE
DURANGO DRIVE TO RAINBOW BOULEVARD
107-V2036