


N

T,R,S: 2161-4

APN: 16204811028

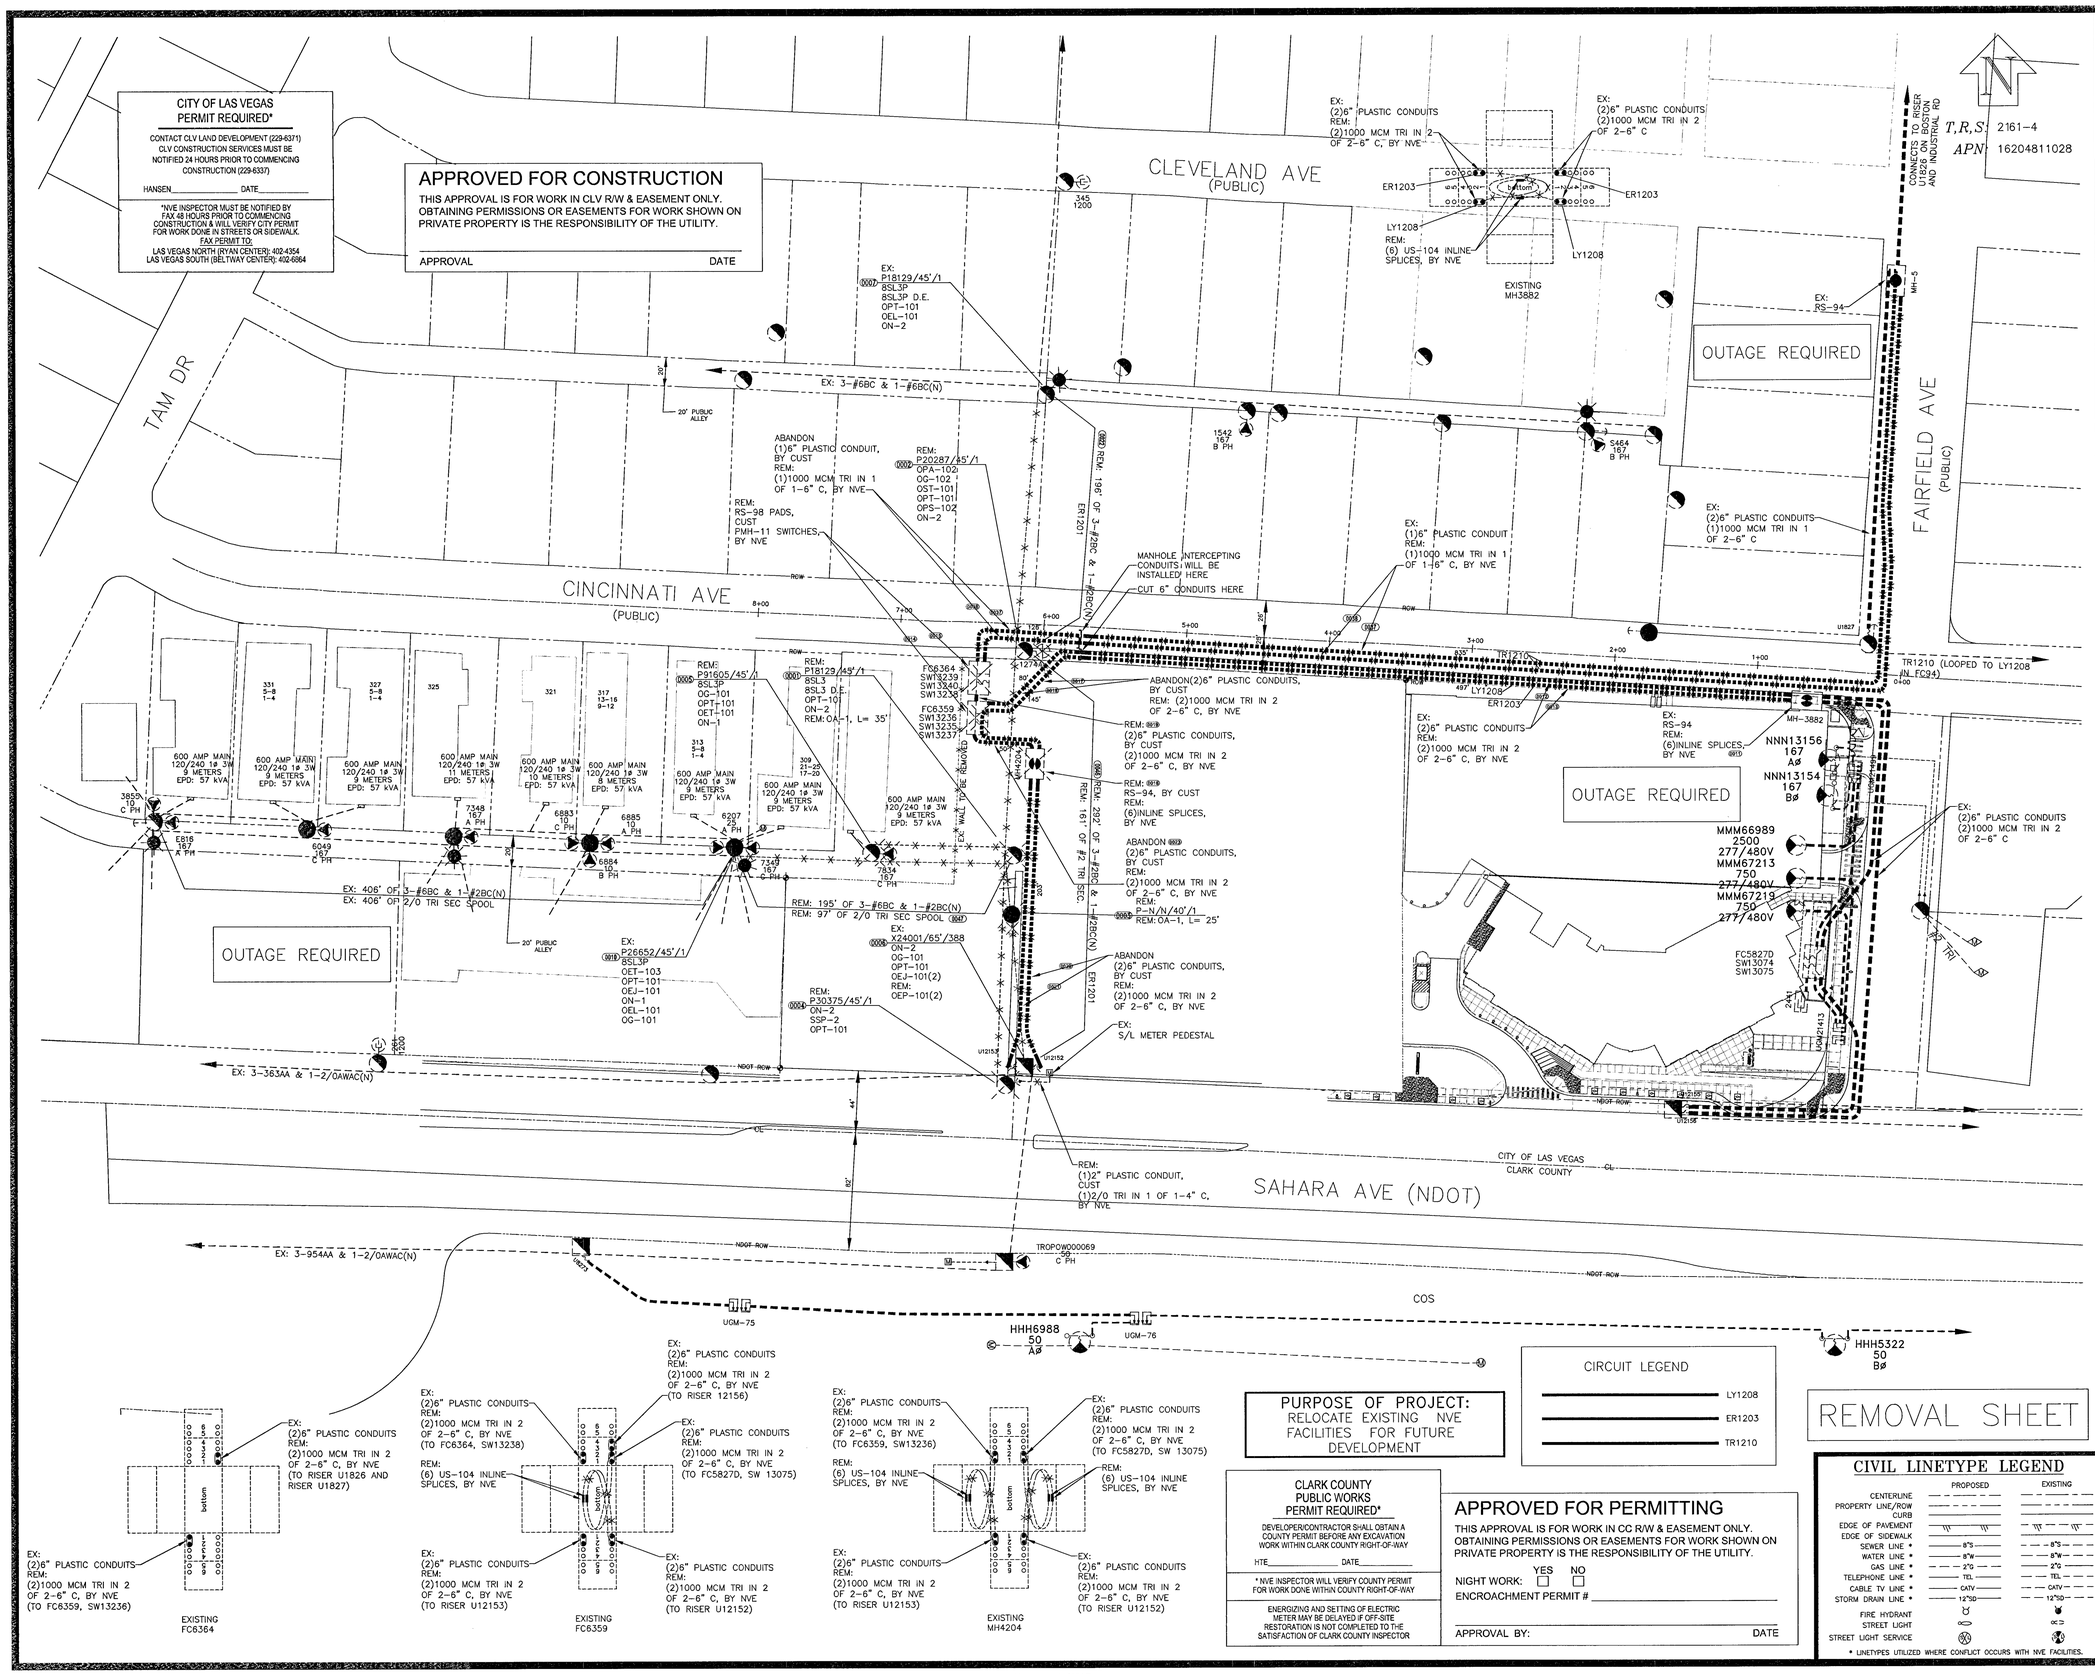


VICINITY MAP
(NOT TO SCALE)

EVERY EFFORT HAS BEEN MADE TO IDENTIFY ALL NVE FACILITIES. THE CUSTOMER SHALL CONFIRM THE EXISTENCE AND LOCATION OF THESE FACILITIES.

AVOID HITTING OVERHEAD POWER LINES. IT'S COSTLY.
CALL BEFORE YOU DO OVERHEAD
CALL 1-702-402-2929

Call before you Dig
Avoid cutting underground utility lines. It's costly.
Call 811
OR
1-800-227-2600
CLARK COUNTY AND NDOT OPERATIONS
1-702-455-7544

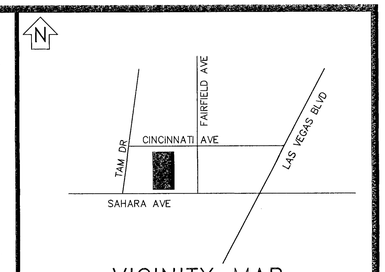REVISIONS

| NO. | DESCRIPTION | DATE | G.A. |
|---|---|---|---|
| △ | | | |
| △ | | | |
| △ | | | |
| △ | | | |
| △ | | | |
| △ | | | |
| △ | | | |
| △ | | | |
| △ | | | |
| △ | | | |

TYPE OF EASEMENT:
- AERIAL ☐
- STANDARD ☐
- R/W-31 ☐
- UNDERGROUND ☐
- AS BUILT UNDERGROUND ☐
- R.O.E./R/W-5-COM ■
- 3rd PARTY ☐
- UNDERGROUND BY EXHIBIT ☐
- (N-DOT) PERMIT ☐
- (BLM) PERMIT ☐
- RAILROAD-UPRR-PERMIT ☐
- SO. NEVADA WATER PERMIT ☐
- NOT REQUIRED ☐
- Misc. Info. ☐

JPA NOTES:
EMBARQ CONTACT: LEN BELLOWS
PHONE NUMBER: 244-7290
DATE OF CONTACT: 05/09/2012
NVE TO SET NEW POLES
NVE TO STAKE NEW POLES
NVE TO PROVIDE 2 POLES
1 50' FT. CLASS STEEL
1 45' FT. CLASS 1
FT. CLASS
TO DIG POLE HOLES
NVE TO REMOVE EX. POLES
REM: 5 EXISTING POLES FOR FUT. DEVELOP.
JPA#: P201210902

EXHIBIT 'A'

NVE INFORMATION:
COORDINATOR: DON JACKSON
PHONE: 402-6815
DESIGNER: DARRYL THOMAS
DCA:
INSPECTOR: 402-3008
STAND BY: 402-4117,402-4114,402-4118
DISTRICT: LAS VEGAS NORTH

CUSTOMER INFORMATION:
APPLICANT LUCKY DRAGON LLC
ENGINEER: GC WALLACE
CONTACT: ROY CLARK 804-2112
APPROVAL DATE: 09/20/2012

GOVERNMENT INFORMATION:
AGENCY: CITY OF LAS VEGAS
APPROVAL DATE:

FOR EACH SERVICE POINT (POINT OF DELIVERY), ENERGY FOR EACH TENANT SPACE WILL BE MEASURED THROUGH ONE WATTHOUR METER. ENERGY FOR ALL NON-TENANT SPACE WILL BE MEASURED THROUGH ONE WATTHOUR METER. CONTACT NPC METER OPERATIONS FOR MULTIPLE RATE CLASS INSTALLATIONS

NVEnergy

LUCKY DRAGON
RELOCATIONS/REMOVALS
SAHARA/FAIRFIELD

PROJ. ID: 3000126698 | SCALE: 1" = 50'
SHEET #: 2 OF 4 | DATE: 03/29/2012

Sharing of this drawing and the information contained herein shall be only to individuals/parties who have entered into an agreement with Applicant for the completion of work associated with this specific project. Use for purposes other than this specific project requires the written consent of NV Energy.