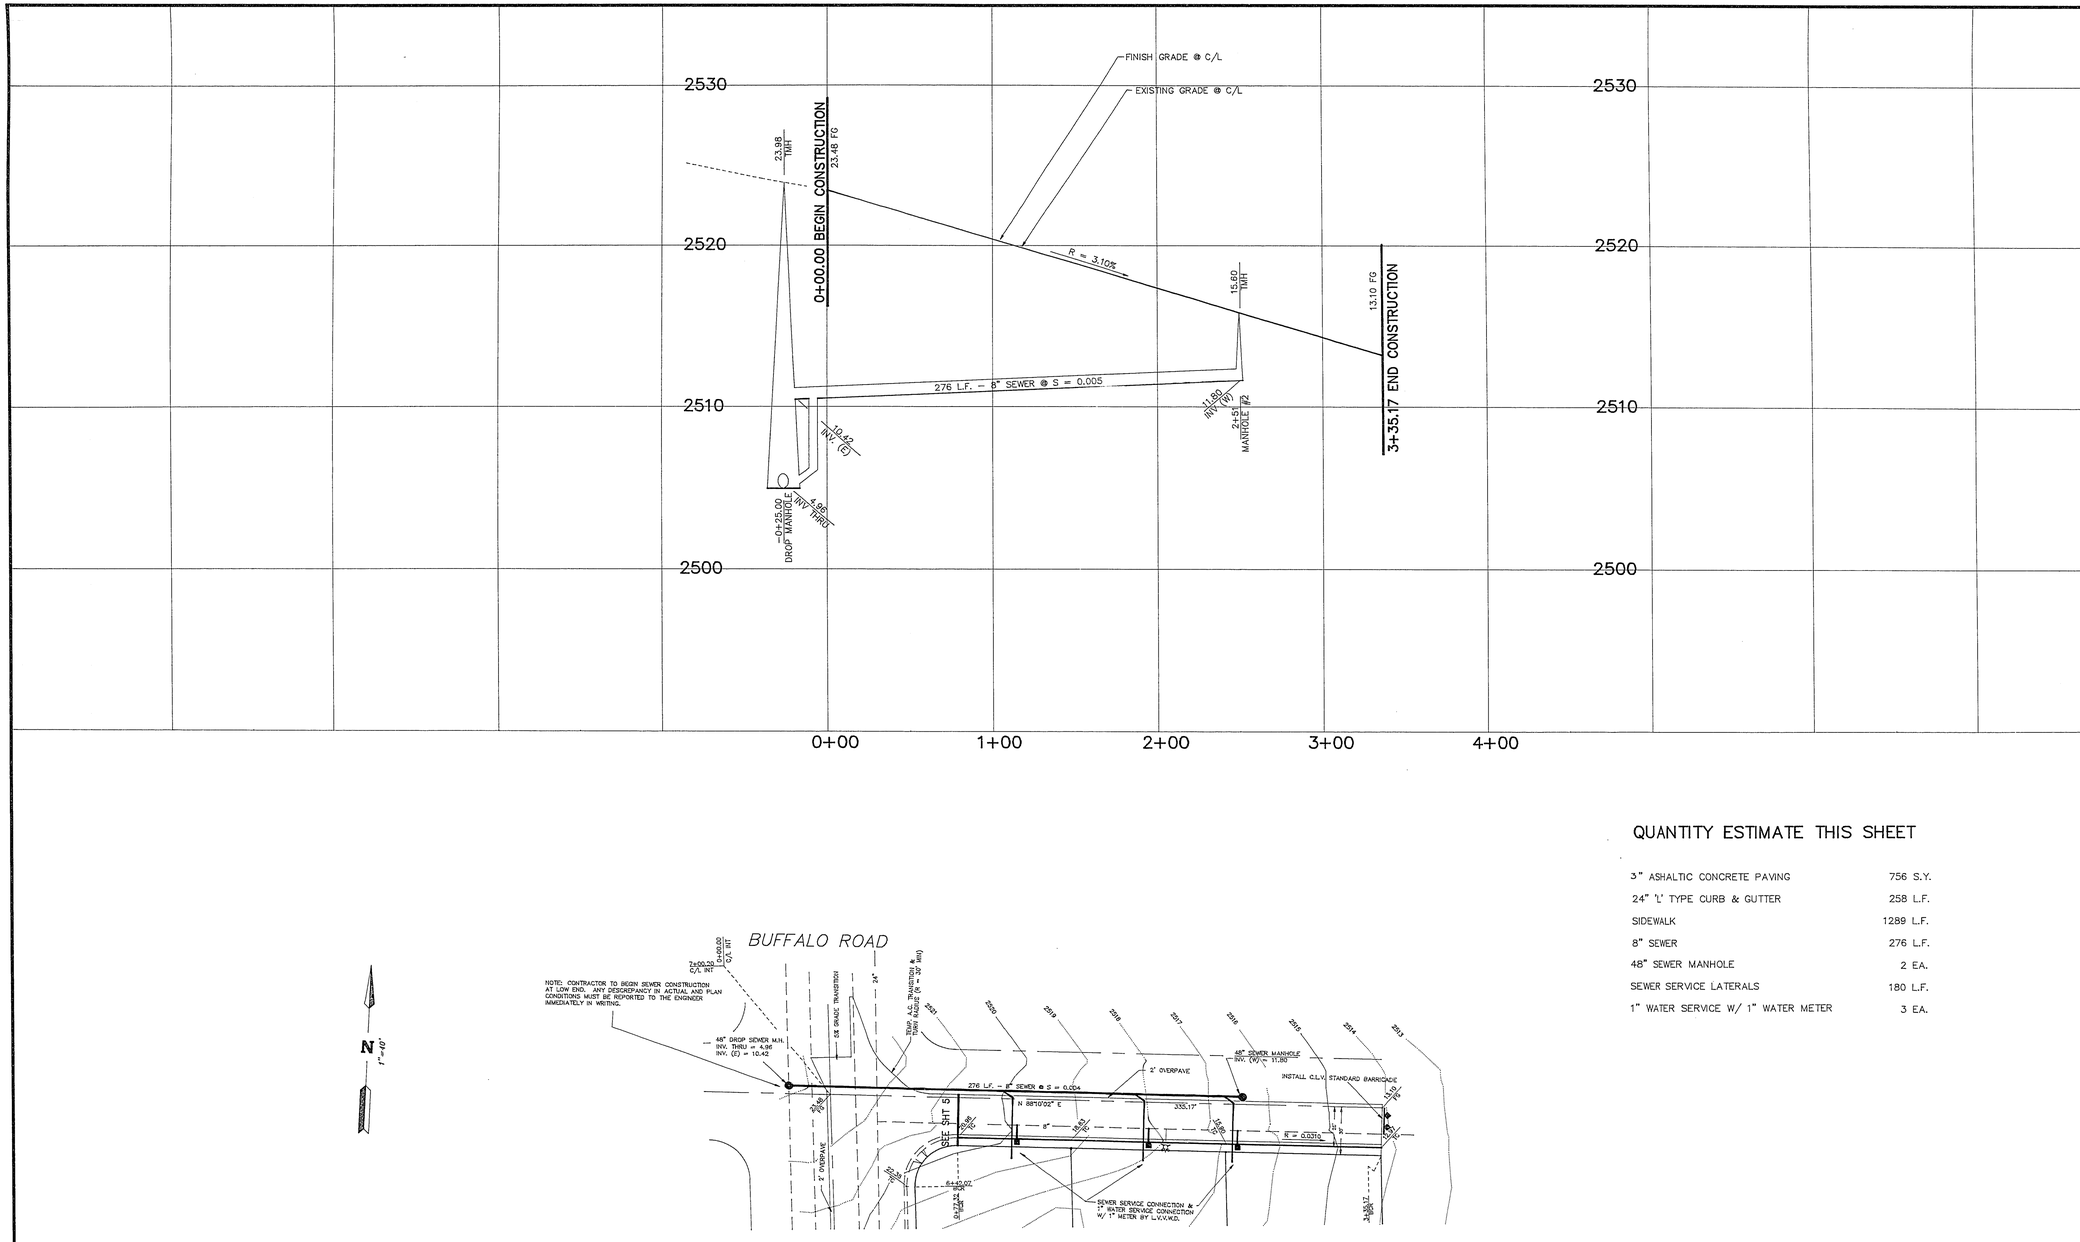

VIA OLIVERO AVENUE

QUANTITY ESTIMATE THIS SHEET

3" ASHALTIC CONCRETE PAVING	756 S.Y.
24" 'L' TYPE CURB & GUTTER	258 L.F.
SIDEWALK	1289 L.F.
8" SEWER	276 L.F.
48" SEWER MANHOLE	2 EA.
SEWER SERVICE LATERALS	180 L.F.
1" WATER SERVICE W/ 1" WATER METER	3 EA.

REVISION	DATE	BY	APPROVED

SUBMITTED BY:

ALPHA & ENGINEERING COMPANY
89 St. James Place, Suite 11, 89107
Las Vegas, (702) 870-1330

TITLE: STREET PLAN & PROFILE

PROJECT: SAHARA–BUFFALO CENTER

NOTICE!

EXISTING UTILITIES ARE SHOWN ON PLANS FOR THE CONVENIENCE OF THE CONTRACTOR ONLY. THE CONTRACTOR IS RESPONSIBLE FOR THE PROTECTION OF ALL UTILITIES. THE ENGINEER BEARS NO RESPONSIBILITY FOR UTILITIES NOT SHOWN OR SHOWN INCORRECTLY.

AVOID CUTTING UNDERGROUND UTILITIES. IT'S COSTLY.
Call BEFORE YOU Dig
1–800–227–2600
UNDERGROUND SERVICE (USA)

JOB #	89–15–01
NAME	VERTREES
DATE	10–89
SCALE	1" = 40'

PAGE 7 OF 8

107-V1731