SCALE: 1"=60'
60' 30' 0 60'

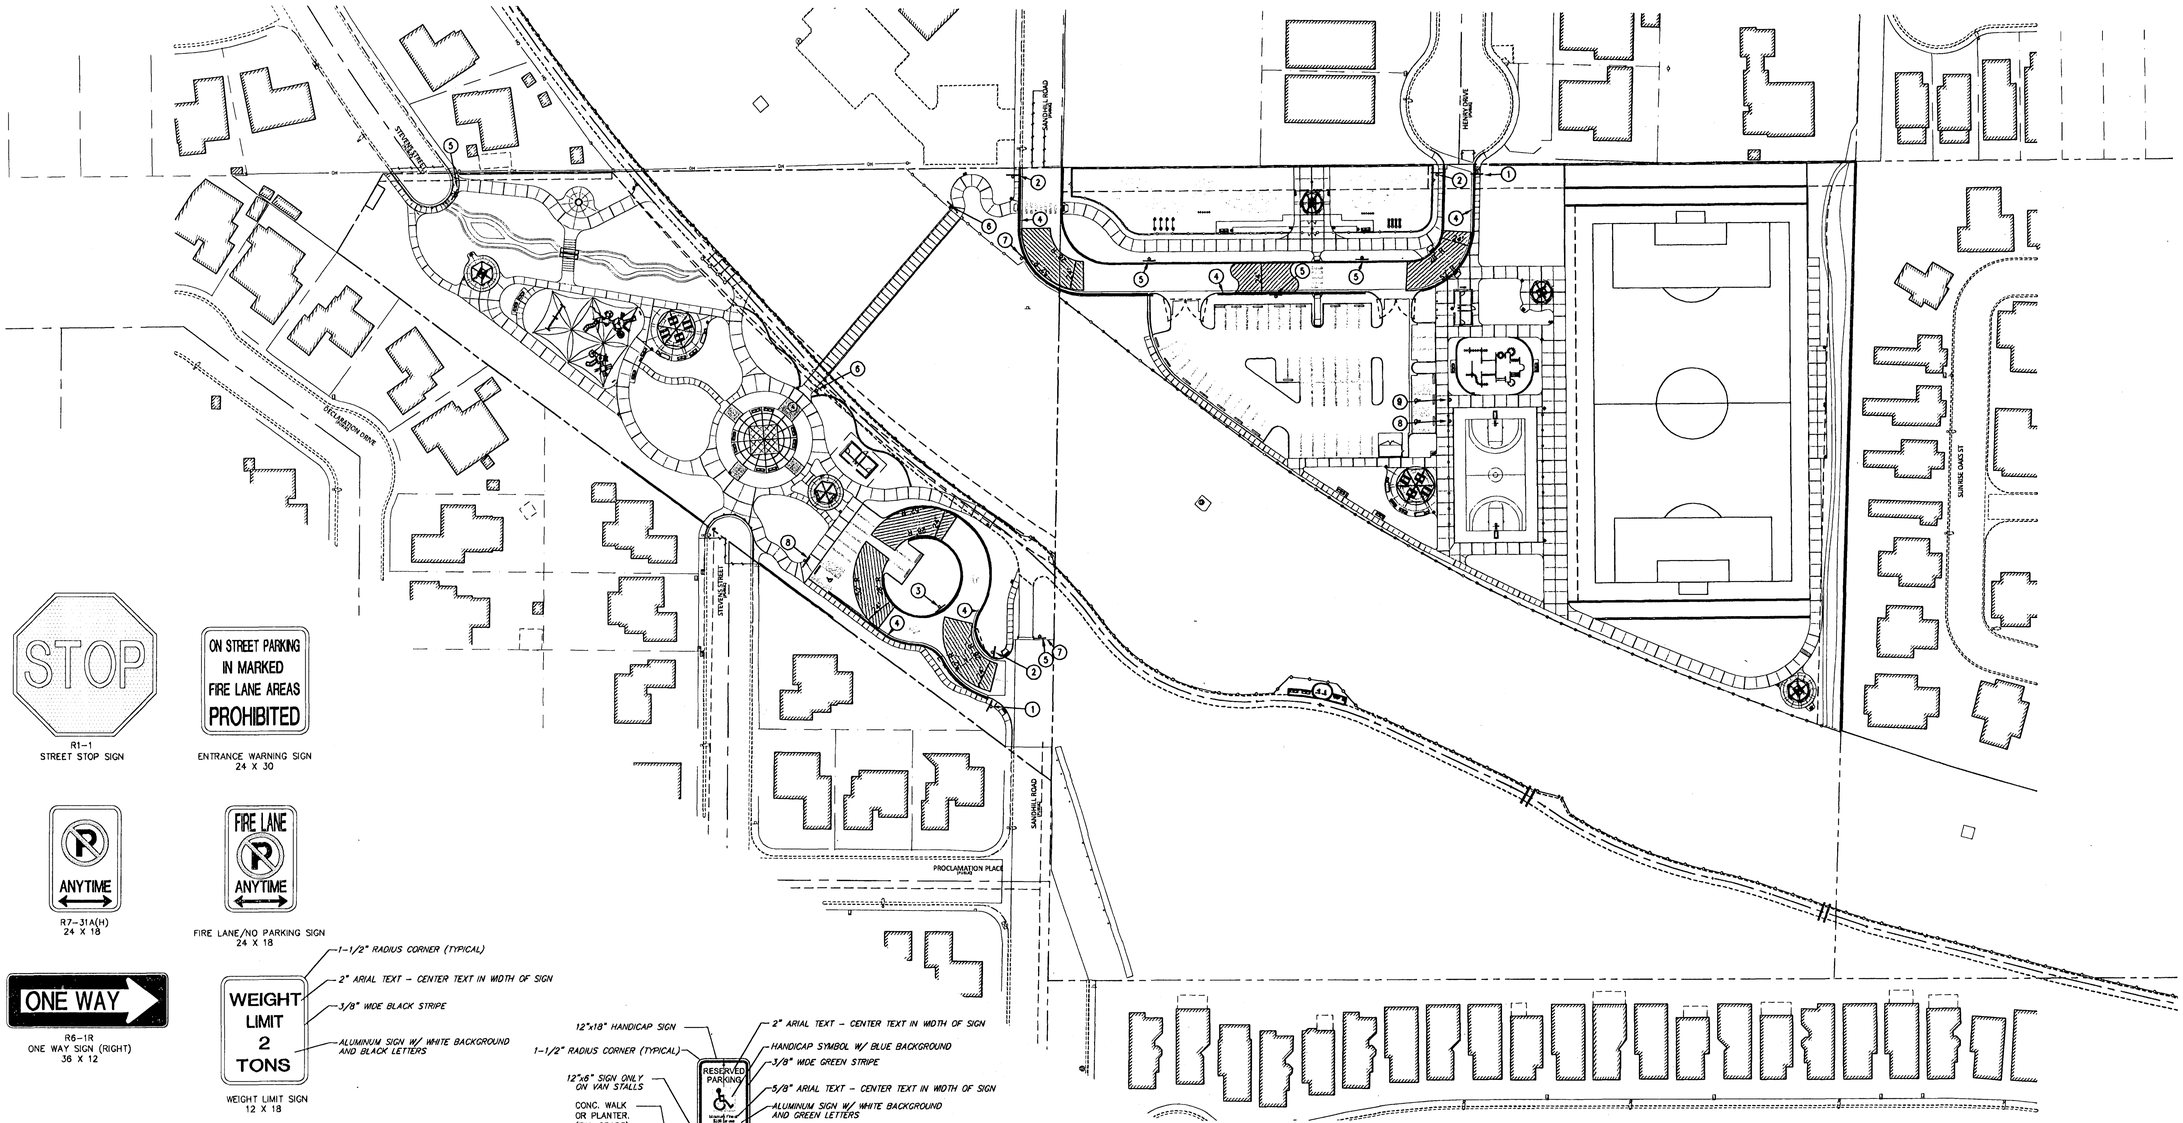

R1-1
STREET STOP SIGN

ON STREET PARKING IN MARKED FIRE LANE AREAS PROHIBITED
ENTRANCE WARNING SIGN
24 X 30

R7-31A(H)
24 X 18

FIRE LANE/NO PARKING SIGN
24 X 18

R6-1R
ONE WAY SIGN (RIGHT)
36 X 12

WEIGHT LIMIT 2 TONS
- 1-1/2" RADIUS CORNER (TYPICAL)
- 2" ARIAL TEXT - CENTER TEXT IN WIDTH OF SIGN
- 3/8" WIDE BLACK STRIPE
- ALUMINUM SIGN W/ WHITE BACKGROUND AND BLACK LETTERS

WEIGHT LIMIT SIGN
12 X 18

MAINTENANCE ENTRY ONLY
- 1-1/2" RADIUS CORNER (TYPICAL)
- 2" ARIAL TEXT - CENTER TEXT IN WIDTH OF SIGN
- 3/8" WIDE BLACK STRIPE
- ALUMINUM SIGN W/ WHITE BACKGROUND AND BLACK LETTERS

MAINTENANCE ENTRY SIGN
24 X 30

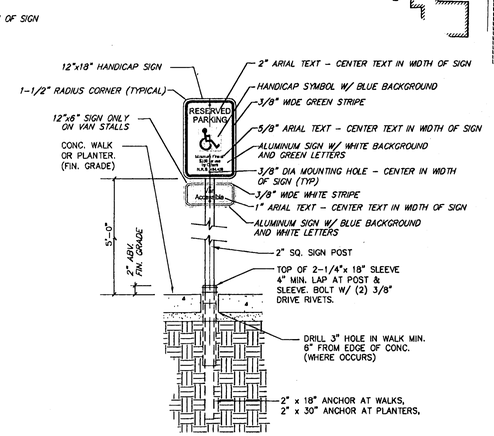

ALL COMPONENTS TO BE GALVANIZED SQUARE POST. ATTACH ANCHOR TO SLEEVE PRIOR TO DRIVING INTO GROUND.

HANDICAP SIGN DETAIL

NOTE:
H/C SIGNAGE TO HAVE STATEMENT, "$250 FINE IF USED BY OTHERS N.R.S. 484.408" (TYPICAL)

AVOID HITTING OVERHEAD POWER LINES. IT'S COSTLY.
CALL BEFORE YOU DO OVERHEAD
1-702-593-6111

Call before you Dig
Avoid cutting underground utility lines. It's costly.
Call 811
OR
1-800-227-2600
CLARK COUNTY ONLY
1-702-455-7544

DISCLAIMER NOTE:

UTILITY LOCATIONS SHOWN HEREON ARE APPROXIMATE ONLY. IT SHALL BE THE CONTRACTOR'S RESPONSIBILITY TO DETERMINE THE EXACT HORIZONTAL AND VERTICAL LOCATION OF ALL EXISTING UNDERGROUND UTILITIES PRIOR TO COMMENCING CONSTRUCTION. NO REPRESENTATION IS MADE THAT ALL EXISTING UTILITIES ARE SHOWN HEREON. THE ENGINEER ASSUMES NO RESPONSIBILITY FOR UTILITIES NOT SHOWN OR UTILITIES NOT SHOWN IN THEIR PROPER LOCATION.

TRAFFIC CONSTRUCTION NOTES

1. INSTALL 30" X 30" STOP SIGN (R1-1).
2. INSTALL 24" X 30" ENTRANCE WARNING SIGN
3. INSTALL 36" X 12" ONE WAY (RIGHT) SIGN (R6-1)
4. PROPOSED RED PAINTED FIRE LANE CURB.
5. INSTALL 24" X 18" NO PARKING SIGN (R7-31A(H)).
6. INSTALL 12" X 18" WEIGHT LIMIT, 2 TON MAX.
7. INSTALL 24" X 30" "MAINTENANCE ENTRY ONLY" SIGN.
8. INSTALL "RESERVED PARKING SIGN" PER HANDICAP SIGN DETAIL THIS SHEET.
9. INSTALL VAN ACCESSIBLE "RESERVED PARKING SIGN" PER HANDICAP SIGN DETAIL THIS SHEET.

FIRE LANE REQUIREMENTS

SIGNS SHALL BE PLACED AT EACH ENTRANCE TO A FIRE LANE AND THEREAFTER AT LEAST EVERY 100 LINEAR FEET, OR PORTION THEREOF, ALONG THE FIRE LANE. CURBS SHALL BE PAINTED RED WHEN REQUIRED BY THE FIRE DEPARTMENT. WHEN APPROVED BY THE FIRE DEPARTMENT, PRIVATE FIRE LANES MAY HAVE THE CURBS PAINTED RED WITH WORDS ON THE CURB AT LEAST EVERY 50 LINEAR FEET, OR PORTION THEREOF, STATING "NO PARKING FIRE LANE", IN LIEU OF THE SIGNS ON A POST. THE SIGNS ON A POST ARE REQUIRED AT ALL ENTRANCES. THE WORDS ON THE CURBS SHALL BE PAINTED IN WHITE BLOCK LETTERS NOT LESS THAN 4 INCHES IN HEIGHT WITH A STROKE OF NOT LESS THAN 3/4".

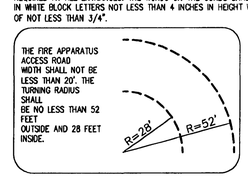

LEGEND

- 24' WIDE FIRE TURN RADIUS
- 24' WIDE FIRE LANE
- RED PAINTED CURB W/ "NO PARKING FIRE LANE" PAINTED 50' O.C.

CITY OF LAS VEGAS NEVADA

DEPARTMENT OF PUBLIC WORKS

SANDHILL OWENS PARK & TRAILHEAD
LAS VEGAS, NEVADA

TRAFFIC/FIRE ACCESS PLAN TFI

REVISIONS

CONSULTANT
Cardno WRG
LAS VEGAS
10845 JEFFREYS ST., HENDERSON, NV. 89052
TEL: (702) 990-9300 FAX: (702) 990-9305
www.cardnowrg.com
PLANNERS • ENGINEERS • LANDSCAPE ARCHITECTS • SURVEYORS

STAMP
PROFESSIONAL ENGINEER - STATE OF NEVADA
ROBERT E. HARKSMA
EXP. 6-30-11
CIVIL
No. 12935

OWNER: CITY OF LAS VEGAS
DEPARTMENT OF PUBLIC WORKS
CAPITAL PROJECT MANAGEMENT SECTION

400 EAST STEWART AVENUE
LAS VEGAS, NEVADA 89101
PHONE: (702) 229-5335
FAX: (702) 384-4846
TDD: (702) 386-3108

DRAWN	BJL
FILE	7937 TRAF
DATE	11/2009
SCALE	1"=60'
BID NO	09.15141.11
CLV DWG NO	650.104
HANSEN #'s	29225 267865, & 26729
SHT NO	C.11

ALL DRAWINGS AND SPECIFICATIONS RETAINED BY THE CLIENT, MAY BE UTILIZED ONLY FOR DESIGNATED PROJECT. ANY REUSE, PRINTS, REVISIONS AND NOT FOR THE CONSTRUCTION OF ANY OTHER PROJECT IS A U.S. COPYRIGHT VIOLATION. ALL DRAWINGS AND SPECIFICATIONS, OR INSTRUMENTS OF SERVICE, ARE THE PROPERTY OF THE DESIGN PROFESSIONAL WHOSE STAMP OR CERTIFICATION APPEARS ON THE DRAWINGS AND SPECIFICATIONS. ANY USE OR REPRODUCTION IN WHOLE OR IN PART WITHOUT WRITTEN CONSENT IS STRICTLY PROHIBITED. COPIES OF THE DRAWINGS AND SPECIFICATIONS MAY BE MADE BY THE OWNER AND RECEIVED BY THE CONTRACTOR FOR INFORMATION PURPOSES ONLY.