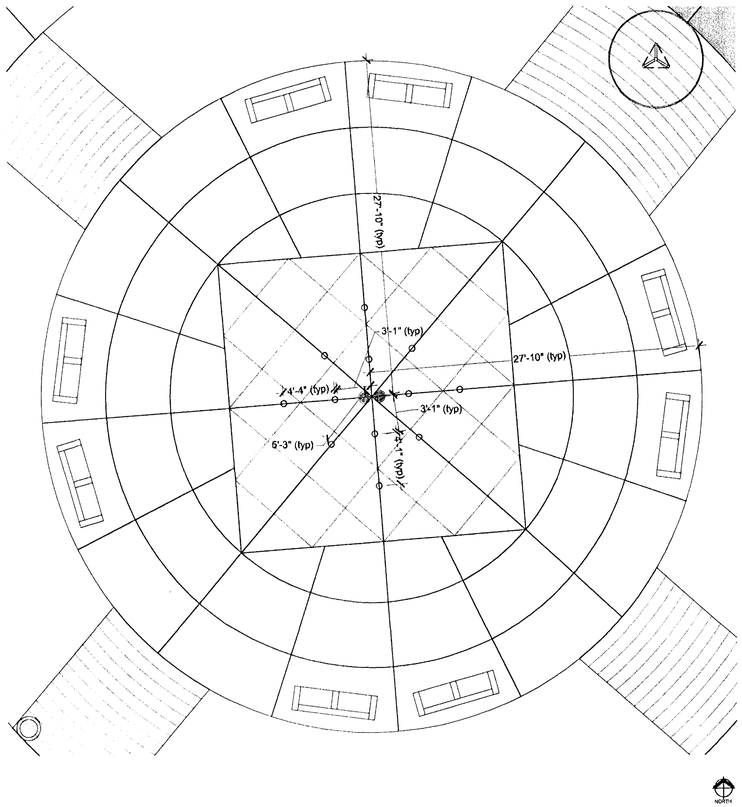

4 WATERPLAY SPRAY NOZZLE DIMENSION PLAN

1" = 6'-0"

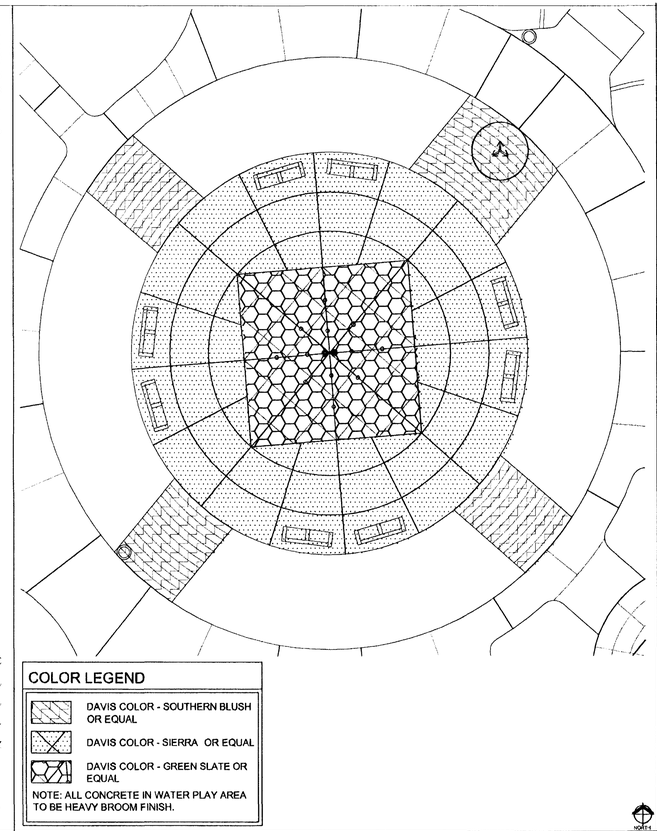

COLOR LEGEND

- DAVIS COLOR - SOUTHERN BLUSH OR EQUAL
- DAVIS COLOR - SIERRA OR EQUAL
- DAVIS COLOR - GREEN SLATE OR EQUAL

NOTE: ALL CONCRETE IN WATER PLAY AREA TO BE HEAVY BROOM FINISH.

3 COLORED CONCRETE LAYOUT

SCALE: 1" = 10'-0"

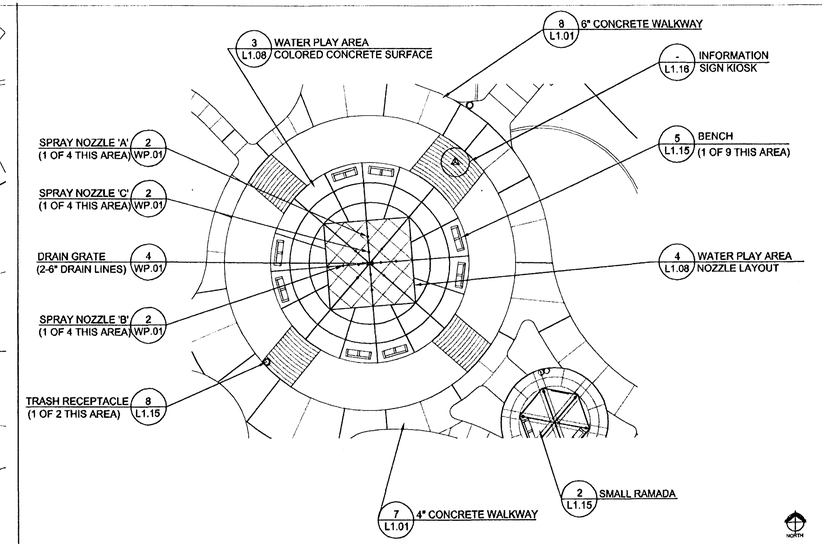

1 WATERPLAY AREA LAYOUT

1" = 20'-0"

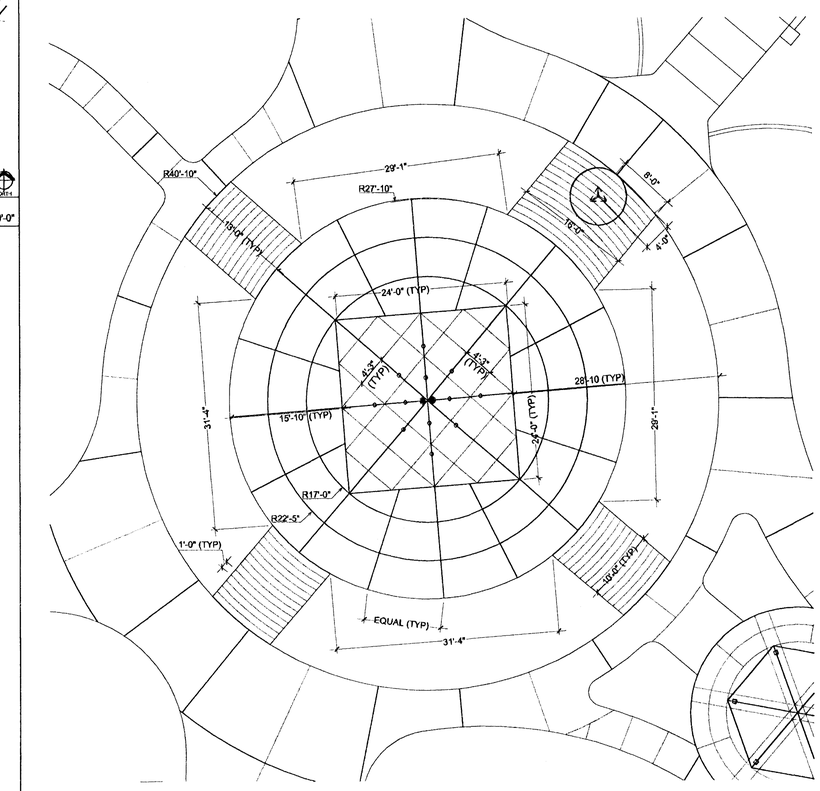

2 COLORED CONCRETE DIMENSION PLAN

SCALE: 1" = 10'-0"

CITY OF LAS VEGAS NEVADA

REVISIONS

CONSULTANT

Cardno WRG
LAS VEGAS
10649 JEFFREYS ST., HENDERSON, NV 89052
TEL: (702) 560-3300 FAX: (702) 560-3305
www.cardnawrg.com
PLANNERS - ENGINEERS - LANDSCAPE ARCHITECTS - SURVEYORS

DEPARTMENT OF PUBLIC WORKS

SANDHILL OWENS PARK & TRAILHEAD
LAS VEGAS, NEVADA

SITE DETAILS

STAMP

REGISTERED LANDSCAPE ARCHITECT
SUSIE GRAMES
584
Expires 06/30/10
STATE OF NEVADA

DATE: 12/07/09

OWNER: CITY OF LAS VEGAS
DEPARTMENT OF PUBLIC WORKS
CAPITAL PROJECT MANAGEMENT SECTION

400 EAST STEWART AVENUE
LAS VEGAS, NEVADA 89101
PHONE: (702) 229-5535
FAX: (702) 384-4846
TDD: (702) 386-9108

DRAWN	CG/JP/TL
FILE	CLV3087.037.01
DATE	12-07-2009
SCALE	AS NOTED
BID NO	09.1534.11
CLV DWG NO	650.104
SHT NO	L1.08

100% SUBMITTAL

DRAWINGS AND SPECIFICATIONS RETAINED BY THE CLERK AND BE UTILIZED ONLY FOR OCCUPANCY THE PROJECT FOR WHICH THEY WERE PREPARED AND NOT FOR THE CONSTRUCTION OF ANY OTHER PROJECT. A.K.A. 523.780.
DRAWINGS AND INSTRUMENTS OF SERVICE ARE THE PROPERTY OF THE DESIGN PROFESSIONAL WHOSE STAMP OR CERTIFICATION APPEARS ON THE DRAWINGS AND SPECIFICATIONS. ANY USE OR REPRODUCTION IN WHOLE OR IN PART WITHOUT WRITTEN CONSENT IS STRICTLY PROHIBITED. COPIES OF THE DRAWINGS AND SPECIFICATIONS

123213