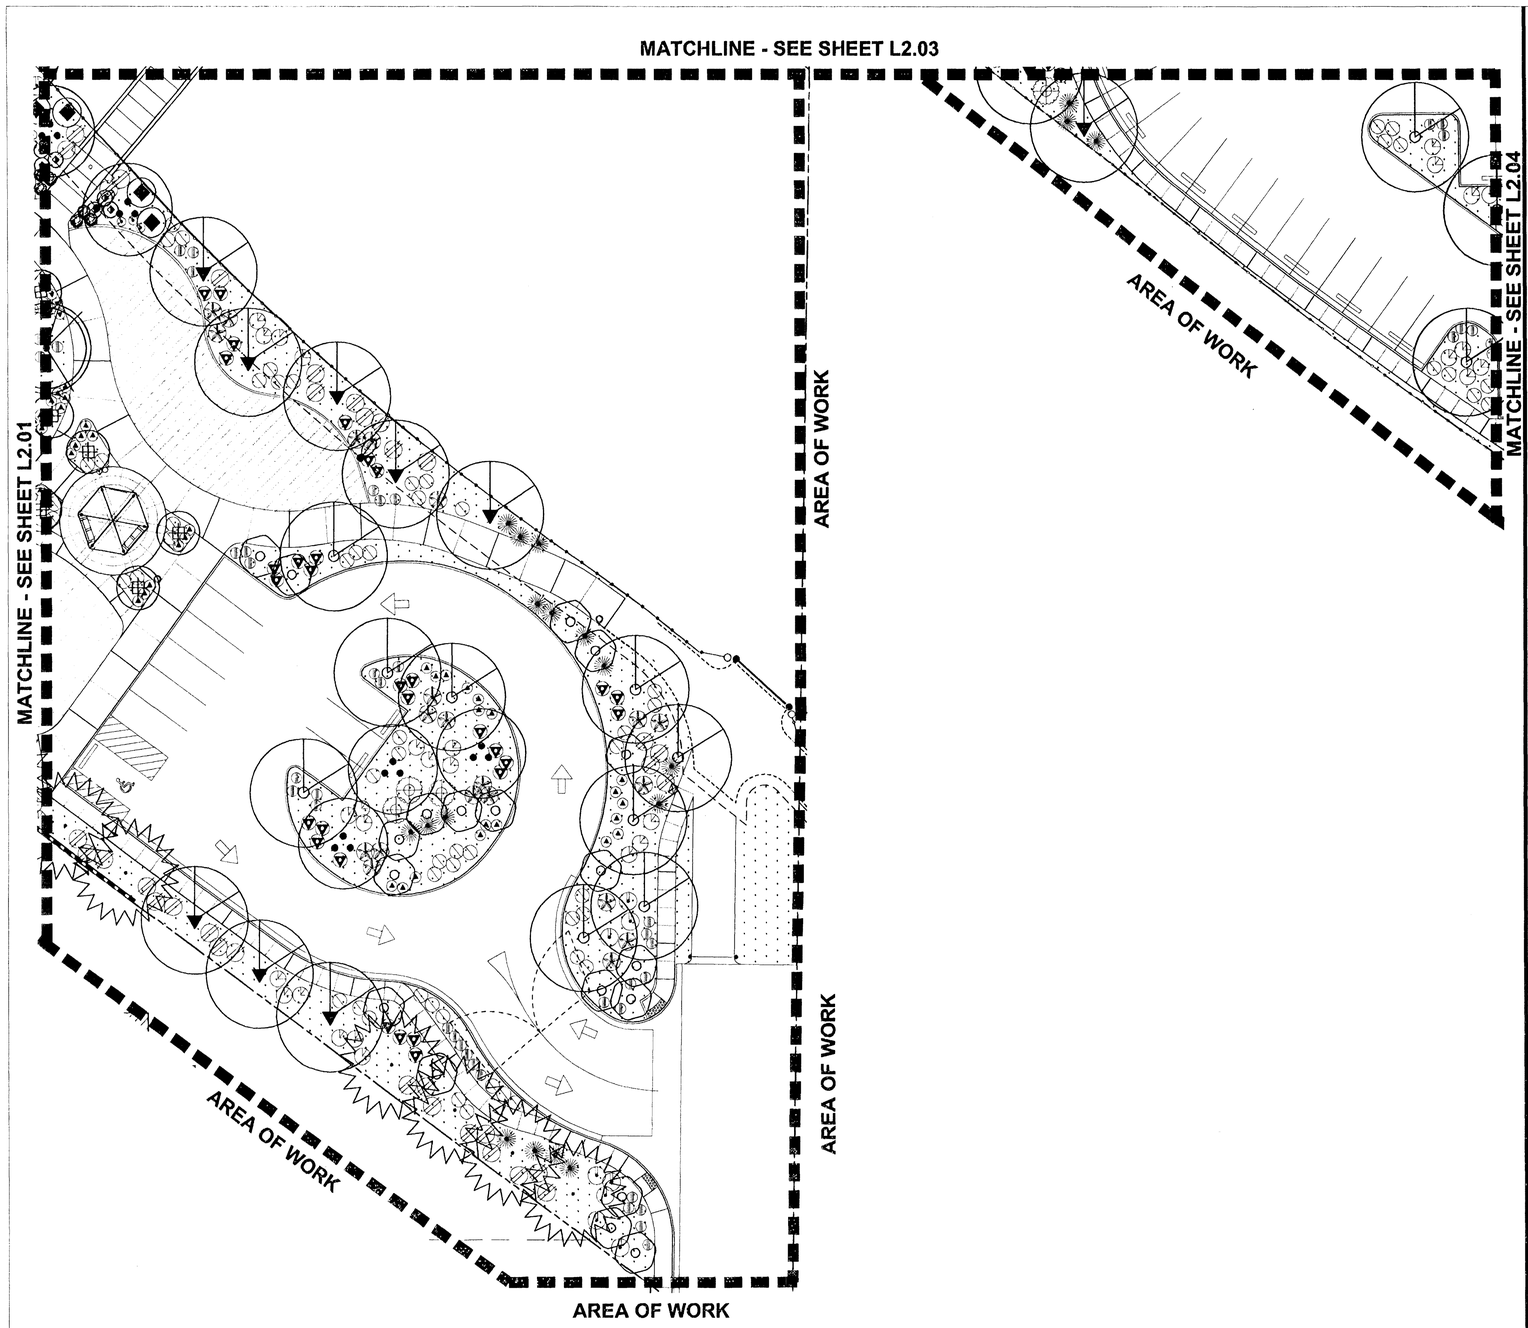

PLANT LEGEND

TREES	BOTANICAL NAME	COMMON NAME	SIZE	QTY.	COMMENT
	CERICIDUM X. DESERT MUSEUM	DESERT MUSEUM PALO VERDE	24"BOX	30	STANDARD MIN. SPEC.: 6'x3'x1.0"
	FRAXINUS VELUTINA "RIO GRANDE"	FAN-TEX ASH	24"BOX	36	STANDARD MIN SPEC.: 10'x4'x1.5"
	PINUS ELDARICA	MONDEL PINE	24" BOX	11	STANDARD MIN. SPEC.: 10'x4'x2.0"
	PROSOPIS GLANDULOSA "MAVERICK"	THORNLESS HONEY MESQUITE	24"BOX	48	STANDARD MIN. SPEC.: 7'x4'x1.5"
	SOPHORA SECUNDIFLORA	TEXAS MOUNTAIN LAUREL	24"BOX	12	MULTI-TRUNK MIN. SPEC.: 4'x3'x1.0"
	ULMUS PARVIFOLIA	EVERGREEN ELM	24"BOX	41	STANDARD MIN. SPEC.: 8'x3'x1.25"
	VITEX AGNUS-CASTUS	CHASTE TREE	15 GAL.	91	MULTI-TRUNK MIN. SPEC.: 4'x3'x1.0"
SHRUBS					
	CAESALPINIA GILLIESII	YELLOW BIRD OF PARADISE	5 GAL.	86	CAN FULL
	CALLIANDRA CALIFORNICA	BAJA FAIRY DUSTER	5 GAL.	108	CAN FULL
	CASSIA NEMOPHILA	GREEN CASSIA	5 GAL.	135	CAN FULL
	ENCELIA FARINOSA	BRITTLEBUSH	5 GAL.	128	CAN FULL
	LEUCOPHYLLUM CANDIDUM 'THUNDER CLOUD'	THUNDERCLOUD SAGE	5 GAL.	155	CAN FULL
	HESPERALOE PARVIFLORA	RED YUCCA	5 GAL.	193	CAN FULL
ACCENTS					
	DASYLIRION WHEELERI	DESERT SPOON	5 GAL.	79	CAN FULL
	AESCLIPIAS SUBULATA	DESERT MILKWEED	5 GAL.	6	CAN FULL
	ENCELIA FARINOSA	BRITTLE BUSH	5 GAL.	6	CAN FULL
	LARREA TRIDENTATA	CREOSOTE	5 GAL.	4	CAN FULL
	SPHAERALCEA AMBIGUA	GLOBE MALLOW	5 GAL.	6	CAN FULL
	YUCCA BACCATA	BANANA YUCCA	5 GAL.	47	CAN FULL
GROUND COVERS					
	DALEA CAPITATA 'SIERRA GOLD'	SIERRA GOLD DALEA	5 GAL.	335	CAN FULL
	LANTANA HYBRID 'NEW GOLD'	NEW GOLD LANTANA	5 GAL.	489	CAN FULL
	ROSEMARY OFFICINALIS 'HUNTINGTON CARPET'	ROSEMARY	5 GAL.	189	CAN FULL

TIFFWAY 419 SOD
SEE SPECIFICATIONS

SYNTHETIC TURF

1/2" MINUS MOJAVE GOLD DECOMPOSED GRANITE ROCK MULCH (60% AGGREGATE, 40% FINES), OR APPROVED EQUAL. APPLY MINIMUM 2" AND RAKE LEVEL. MINERAL PARK: (702) 275-1371 OR KALAMAZOO (520)575-9601

10" SCREENED 'MOHAVE GOLD' DECOMPOSED GRANITE. APPLY 20" DEPTH AND RACK LEVEL. MINERAL PARK: (702) 275-1371 OR KALAMAZOO (520)575-9601

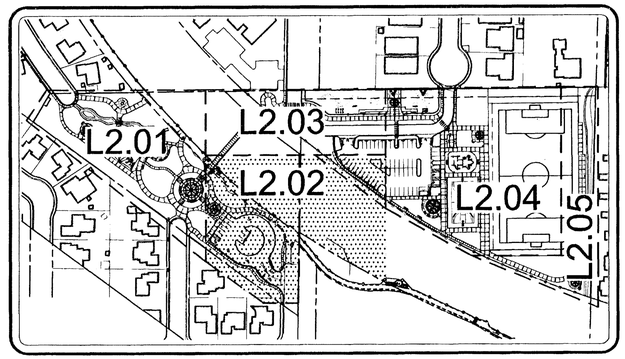

KEY MAP
NOT TO SCALE

100% SUBMITTAL

CITY OF LAS VEGAS NEVADA

REVISIONS

CONSULTANT
Cardno WRG
LAS VEGAS
10845 JEFFERYS ST., HENDERSON, NV 89052
TELL (702) 990-6300 FAX: (702) 990-6305
WWW.CARDNOWRG.COM
PLANNERS • ENGINEERS • LANDSCAPE ARCHITECTS • SURVEYORS

DEPARTMENT OF PUBLIC WORKS

SANDHILL OWENS PARK & TRAILHEAD
LAS VEGAS, NEVADA

PLANTING PLAN

STAMP
REGISTERED LANDSCAPE ARCHITECT
584
Expires 06/30/10
STATE OF NEVADA
DATE: 12/07/09

OWNER: CITY OF LAS VEGAS
DEPARTMENT OF PUBLIC WORKS
CAPITAL PROJECT MANAGEMENT SECTION
400 EAST STEWART AVENUE
LAS VEGAS, NEVADA 89101
PHONE: (702) 229-6535
FAX: (702) 384-8846
TDD: (702) 386-9108

DRAWN	CS/DP/TL
FILE	CLV3087-37.01
DATE	12-07-2009
SCALE	AS NOTED
BID NO	09.15341.11
CLV DWG NO	650.104
SHT NO	L2.02

Call before you dig
811
1-800-227-2600
or 702-385-7564

ALL DRAWINGS, AS INSTRUMENTS OF SERVICE, ARE THE PROPERTY OF THE SCHOOL PROFESSIONAL IMAGE, STAMP OF CERTIFICATION APPEARS ON THE DRAWINGS, AND SPECIFICATIONS, ANY USE OR REPRODUCTION IN WHOLE OR IN PART WITHOUT WRITTEN CONSENT IS STRICTLY PROHIBITED COPIES OF THE DRAWINGS AND SPECIFICATIONS SHALL NOT BE UTILIZED ONLY FOR OCCUPYING THE PROJECT FOR WHICH THEY WERE PREPARED AND NOT FOR THE CONSTRUCTION OF ANY OTHER PROJECT. © C.C. 623.780.

12/22/09