SYMBOLOGY

CONNECTION'S LEVEL
(MEASURED FROM FINISHED SURFACE)

FABRIC ID

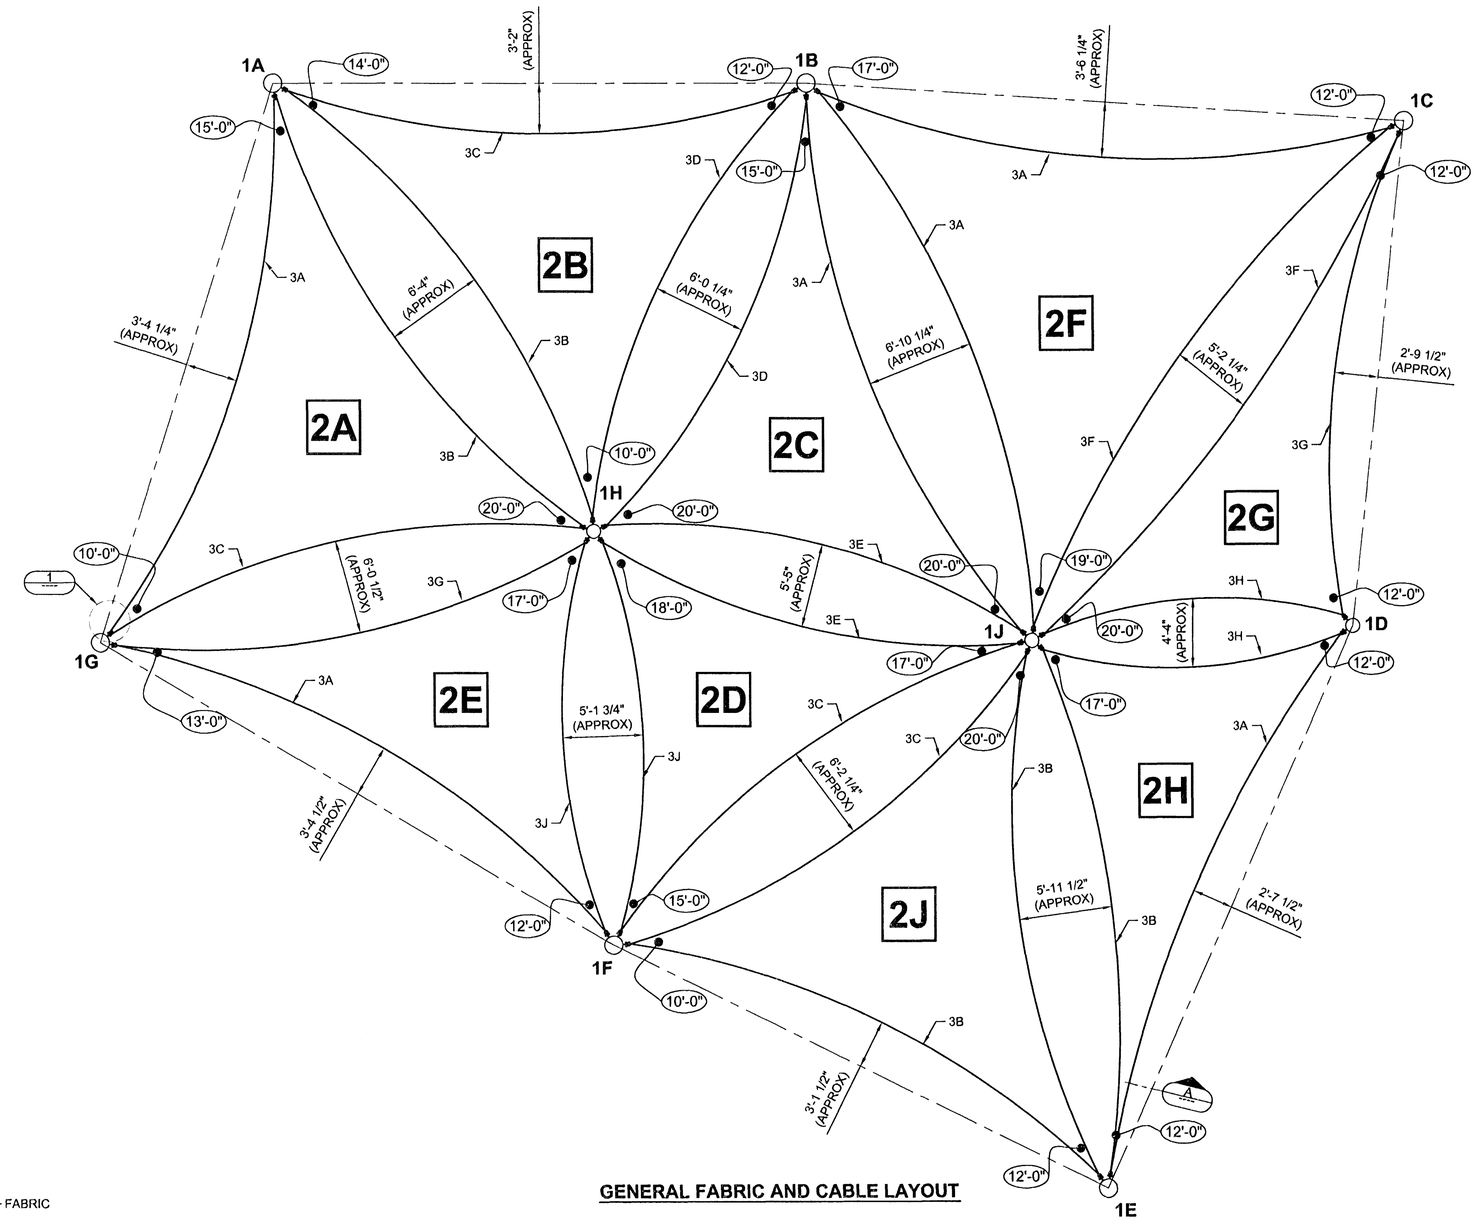

GENERAL FABRIC AND CABLE LAYOUT

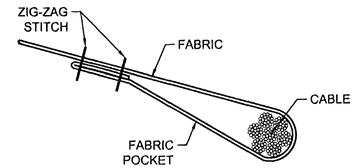

SECTION A-A
(TYPICAL)

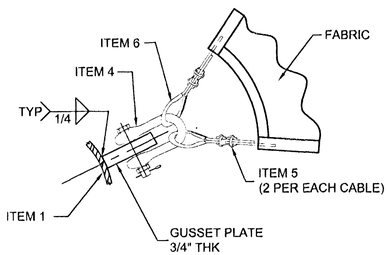

DETAIL 1
(TYPICAL)

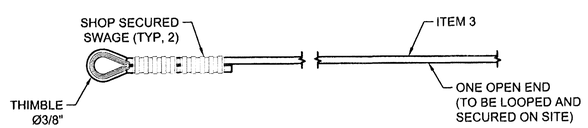

CABLE ASSEMBLY
(TYPICAL)

THESE PLANS AND SPECIFICATIONS ARE THE PROPERTY OF USA SHADE AND FABRIC STRUCTURES, INC. AND SHALL NOT BE REPRODUCED WITHOUT THEIR WRITTEN PERMISSION.

USASHADE & Fabric Structures, Inc.

CORPORATE HEADQUARTERS
8505-A CHANCELLOR ROW
DALLAS, TX, 75247
800-966-5005
WEST COAST HEADQUARTERS
350 KALMUS DR.
COSTA MESA, CA, 92626
800-507-4233
REGIONAL OFFICES:
PALM DESERT, CA. - NORTHERN CA - NEW JERSEY - ARIZONA - NEVADA HOUSTON - AUSTIN

CERTIFICATIONS:
IAS CERTIFICATION No: FA-428
CLARK COUNTY MANUFACTURER CERTIFICATION NUMBER (NEVADA): 355

CUSTOMER:
WRG DESIGNS

PROJECT NAME:
SAND HILL OWENS

LOCATION:
LAS VEGAS, NV

PROJECT NUMBER.
38313

STRUCTURE TYPE:
TENSION SAILS (C U S T O M)

SIZE:
SEE PAGE 2000

SCALE : AS NOTED

DRAWING SIZE: D

NC	REV	DESCRIPTION	DATE	DRW	CHK	ENG
		RELEASE FOR CONSTRUCTION (CUSTOM)	11/03/09	JR	---	---

11-13-09
EXPIRES 6/30/10

Eng. By :	JO	10/28/09
Design By :	JR	10/28/09
Approved By :	JR	10/28/09

DRAWING DESCRIPTION:
FABRICS LAYOUT

DWG. 38313-1.0

PAGE 1002

REV. NC