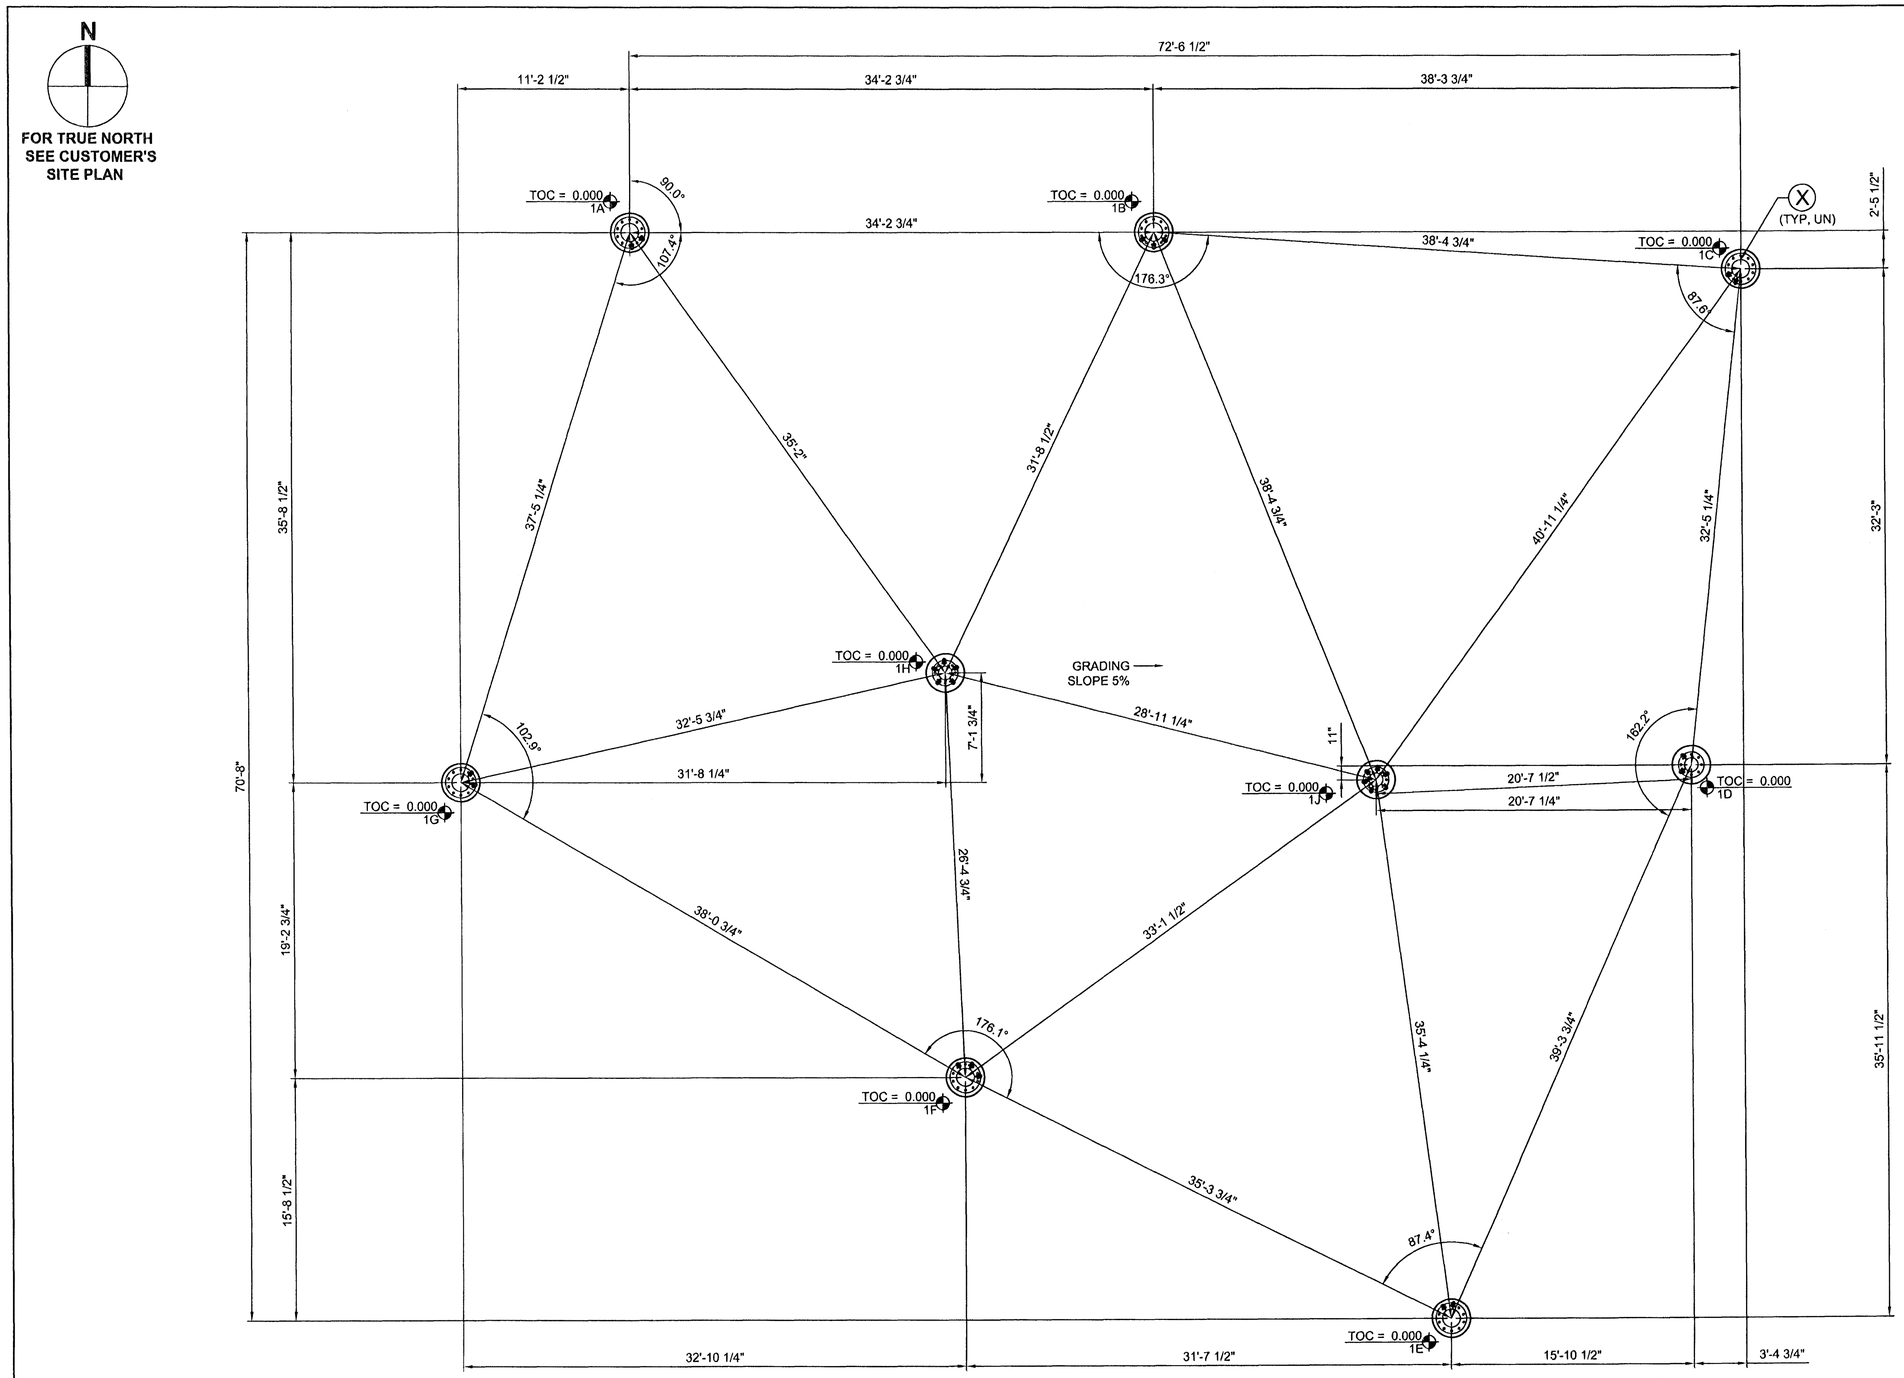

FOUNDATION LOCATION PLAN

SPECIAL NOTES

1.- ALL DIMENSIONS ARE SHOWN IN, FEET-INCH.

2.- ALL ELEVATIONS ARE SHOWN IN FEET.

3.- THE DIFFERENCE IN ELEVATIONS BETWEEN COLUMNS IS NOT CONSIDERED IN THE DIMENSIONS SHOWN AT THIS FOUNDATION LOCATION PLAN, SO ALL DIMENSIONS ARE CONSIDERED AS "HORIZONTAL PROJECTION".

4.- FOR MORE INFORMATION ABOUT FOOTING(S) DETAIL(S); PLEASE SEE PAGE 3001.

5.- ALL ENTRY HEIGHTS ARE MEASURED FROM "TOC" (TOP OF CONCRETE).

THESE PLANS AND SPECIFICATIONS ARE THE PROPERTY OF USA SHADE AND FABRIC STRUCTURES, INC. AND SHALL NOT BE REPRODUCED WITHOUT THEIR WRITTEN PERMISSION.

USASHADE & Fabric Structures, Inc.

CORPORATE HEADQUARTERS
8505-A CHANCELLOR ROW
DALLAS, TX, 75247
800-966-5005
WEST COAST HEADQUARTERS
350 KALMUS DR.
COSTA MESA, CA, 92626
800-507-4233
REGIONAL OFFICES:
PALM DESERT, CA. - NORTHERN CA - NEW JERSEY - ARIZONA - NEVADA HOUSTON - AUSTIN

CERTIFICATIONS:
IAS CERTIFICATION No: FA-428
CLARK COUNTY MANUFACTURER CERTIFICATION NUMBER (NEVADA): 355

CUSTOMER: WRG DESIGNS

PROJECT NAME: SAND HILL OWENS

LOCATION: LAS VEGAS, NV

PROJECT NUMBER. 38313

STRUCTURE TYPE: TENSION SAILS (C U S T O M)

SIZE: SEE PAGE 2000

SCALE : AS NOTED

DRAWING SIZE: D

REV	DESCRIPTION	DATE	DRW	CHK	ENG
NC	RELEASE FOR CONSTRUCTION (CUSTOM)	11/03/09	JR	---	---

11-13-09

Eng. By :	JO	10/28/09
Design By :	JR	10/28/09
Approved By :	JR	10/28/09

DRAWING DESCRIPTION: FOUNDATION PLAN

DWG. 38313-1.0

PAGE 3000

REV. NC

128235