Avoid cutting underground utility lines. It's costly.

Call before you Dig

1-800-227-2600

NOTE:
GRADES AND ELEVATIONS SHOWN ON CIELO VISTA AND PUEBLO VISTA ARE AS PER VILLAGE 2, UNIT 3 PLAN BY G.C.WALLACE ENGINEERING. C.L.V. DWG. #107-V1793-3 TIES TO EXISTING CONSTRUCTION TO BE VERIFIED BY CONTRACTOR PRIOR TO CONSTRUCTION.

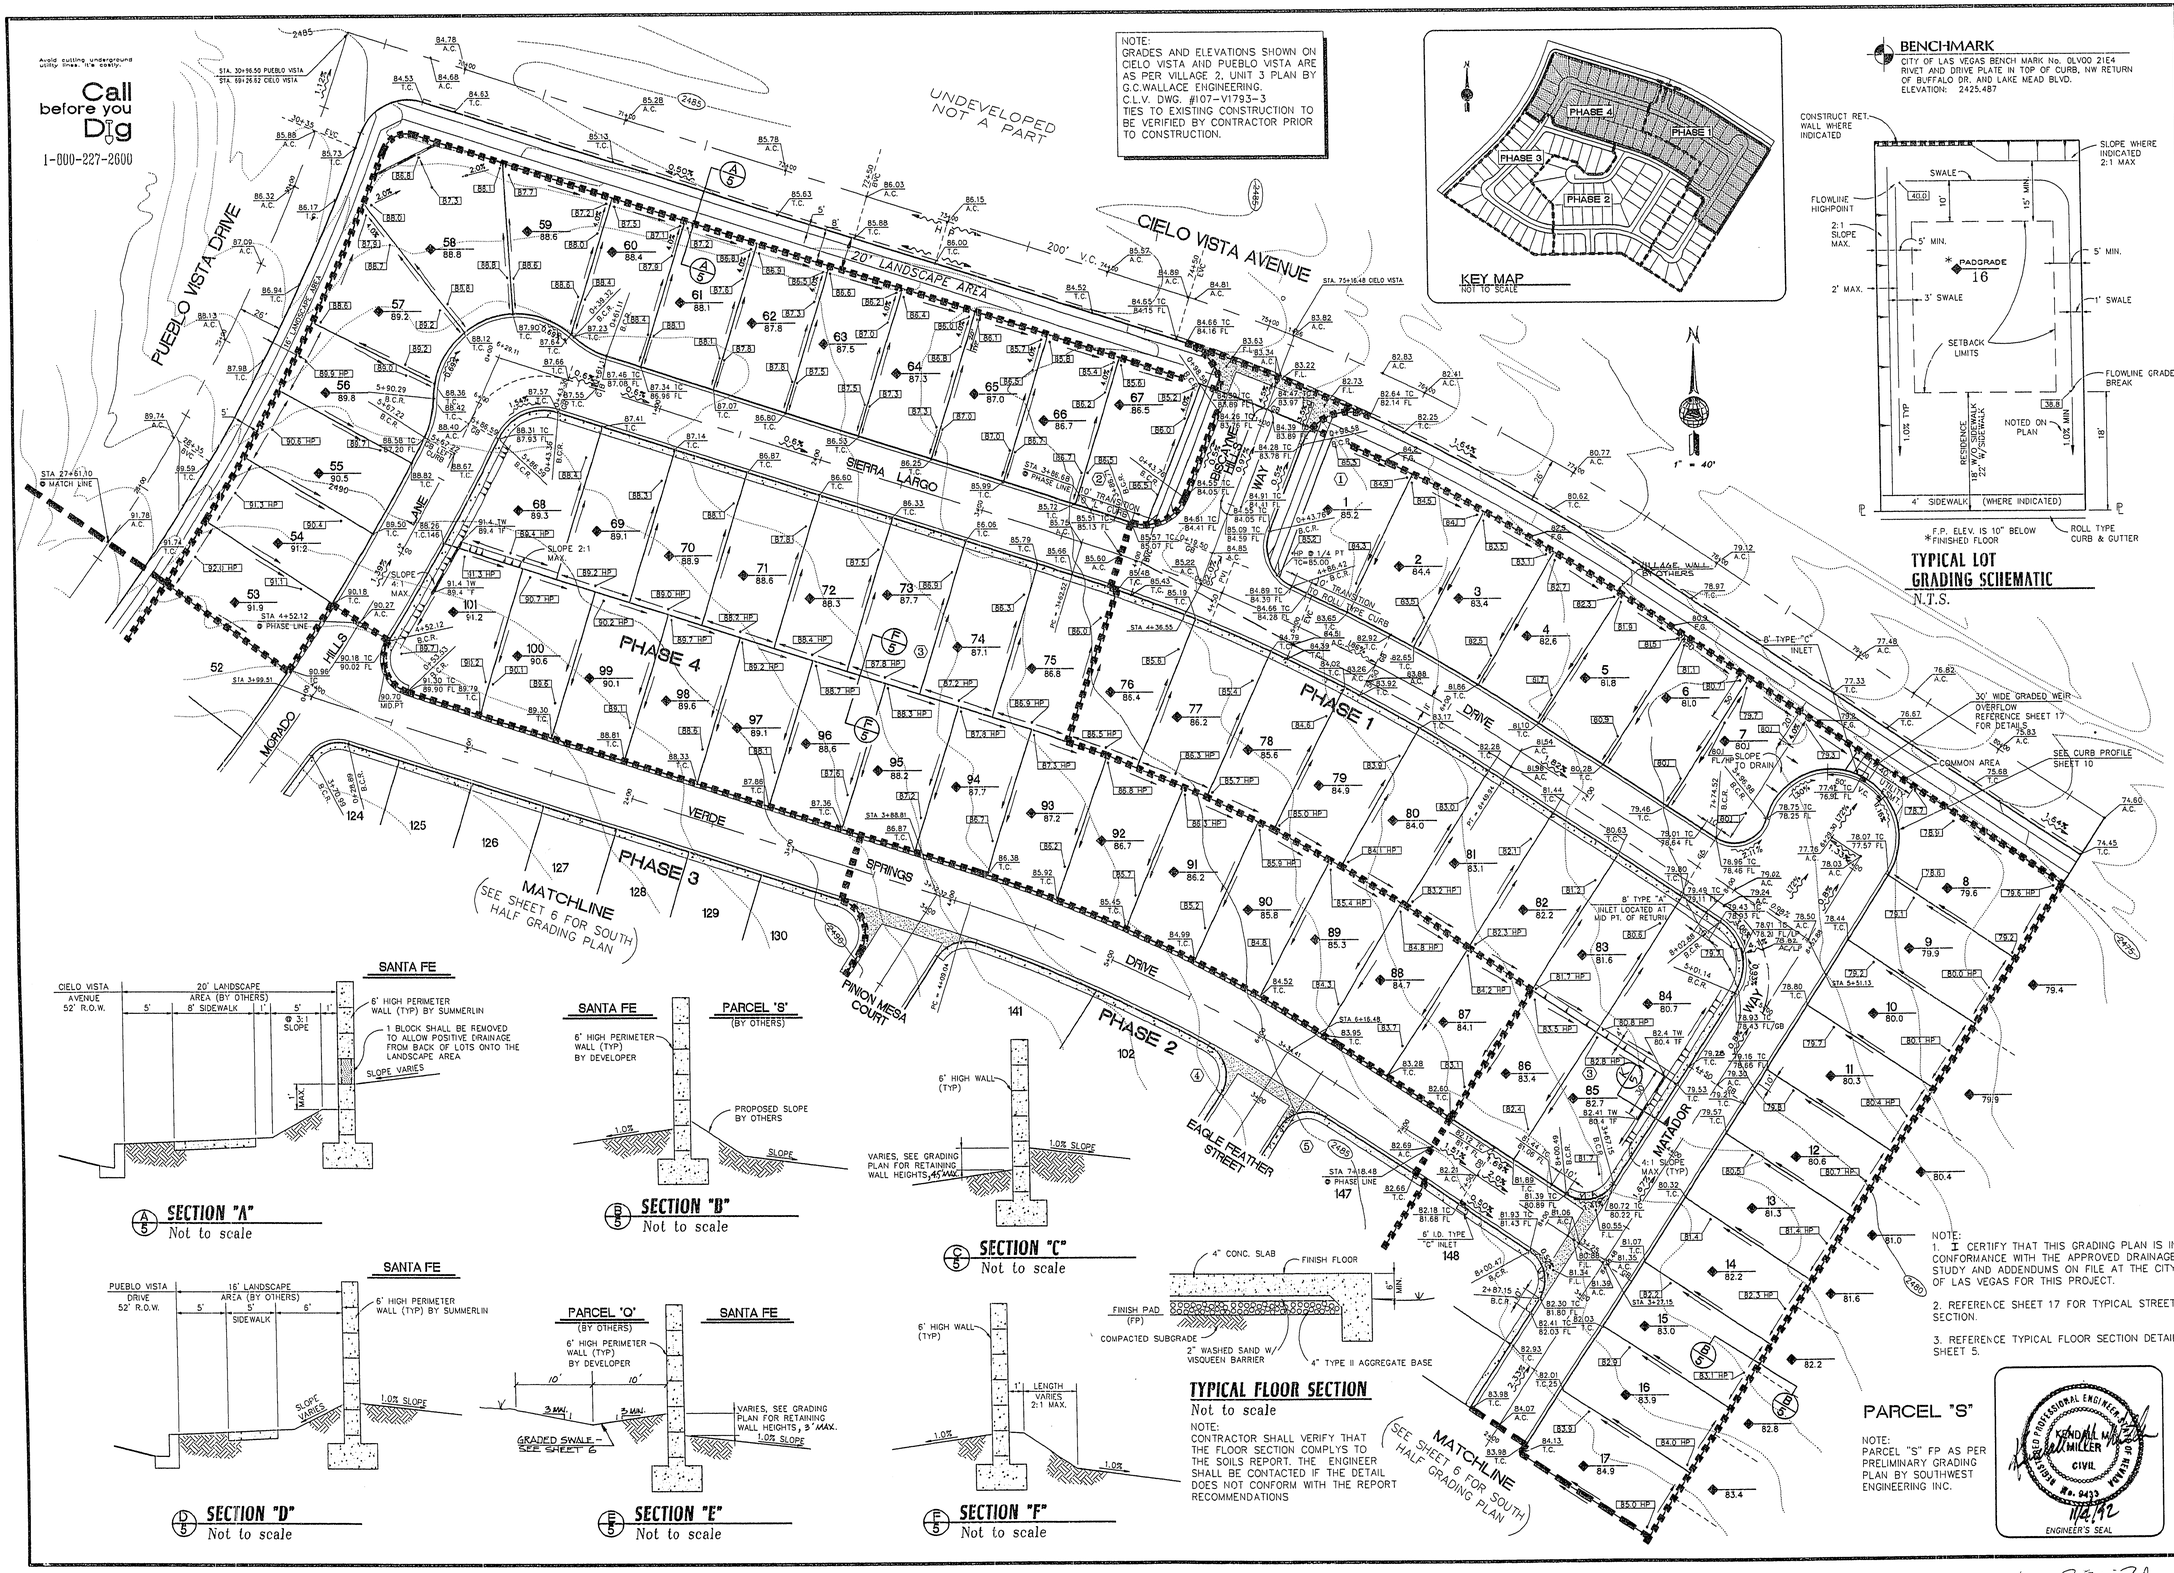

BENCHMARK
CITY OF LAS VEGAS BENCH MARK No. 0LV00 21E4
RIVET AND DRIVE PLATE IN TOP OF CURB, NW RETURN OF BUFFALO DR. AND LAKE MEAD BLVD.
ELEVATION: 2425.487

TYPICAL LOT GRADING SCHEMATIC
N.T.S.

SECTION "A" (A/5)
Not to scale

SECTION "B" (B/5)
Not to scale

SECTION "C" (C/5)
Not to scale

SECTION "D" (D/5)
Not to scale

SECTION "E" (E/5)
Not to scale

SECTION "F" (F/5)
Not to scale

TYPICAL FLOOR SECTION
Not to scale

NOTE:
CONTRACTOR SHALL VERIFY THAT THE FLOOR SECTION COMPLYS TO THE SOILS REPORT. THE ENGINEER SHALL BE CONTACTED IF THE DETAIL DOES NOT CONFORM WITH THE REPORT RECOMMENDATIONS

NOTE:
1. I CERTIFY THAT THIS GRADING PLAN IS IN CONFORMANCE WITH THE APPROVED DRAINAGE STUDY AND ADDENDUMS ON FILE AT THE CITY OF LAS VEGAS FOR THIS PROJECT.

2. REFERENCE SHEET 17 FOR TYPICAL STREET SECTION.

3. REFERENCE TYPICAL FLOOR SECTION DETAIL SHEET 5.

PARCEL "S"

NOTE:
PARCEL "S" FP AS PER PRELIMINARY GRADING PLAN BY SOUTHWEST ENGINEERING INC.

REGISTERED PROFESSIONAL ENGINEER STATE OF NEVADA
KENDALL W. MILLER
No. 9433
CIVIL
11/4/92
ENGINEER'S SEAL

No.	REVISIONS	Date	Appr.	Init.	Date

Church Engineering of Nevada, Inc.
Consulting Engineers
Planners
Surveyors
6600 W. Charleston Blvd.
Suite 140
Las Vegas, Nv. 89102
(702) 878-6244

SANTA FE
A RESIDENTIAL COMMUNITY AT SUMMERLIN

GRADING PLAN
NORTHERN PORTION

Job Number 7111.473	Drawn by RMM	Scale 1" = 40'	
	Checked by KMM	File No. 473MP	
Sheet Number 5 OF 17	Date NOV. 4, 1992		

DRAWING: 473SP1 PLOT DATE: 11/05/92

10-25-89 107Y-4235