N

0 40
1" = 40'

Call before you Dig
Avoid cutting underground utility lines. It's costly.
Call 811
OR
1-800-227-2600
AND
CLARK COUNTY TRAFFIC OPERATIONS
1-702-455-7544

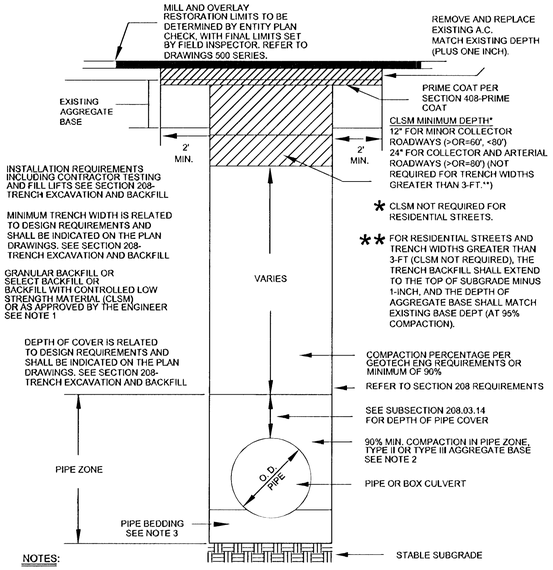

* CLSM NOT REQUIRED FOR RESIDENTIAL STREETS.

** FOR RESIDENTIAL STREETS AND TRENCH WIDTHS GREATER THAN 3-FT (CLSM NOT REQUIRED), THE TRENCH BACKFILL SHALL EXTEND TO THE TOP OF SUBGRADE MINUS 1-INCH, AND THE DEPTH OF AGGREGATE BASE SHALL MATCH EXISTING BASE DEPT (AT 95% COMPACTION).

NOTES:

1. NO STONES OR LUMPS GREATER THAN 3" PERMITTED IN TRENCH 2' OR LESS IN WIDTH.
2. TRENCH WIDTH, BEDDING, SUBGRADE AND PIPE ZONE REQUIREMENTS FOR UTILITY INSTALLATIONS SHALL CONFORM TO THE RESPECTIVE ENTITY REQUIREMENTS.
3. CRUSHED ROCK MAY BE USED FOR PIPE BEDDING ONLY IF MATERIAL USE HAS BEEN SPECIFICALLY APPROVED BY THE GOVERNING AGENCY. SEE STANDARD DRAWING NO. 505 FOR PIPE BEDDING METHODS.
4. LAS VEGAS VALLEY WATER DISTRICT REQUIRES PIPE BEDDING AND BACKFILL WITHIN THE PIPE ZONE TO BE OF THE SAME MATERIAL.

RTC STD DWG 503

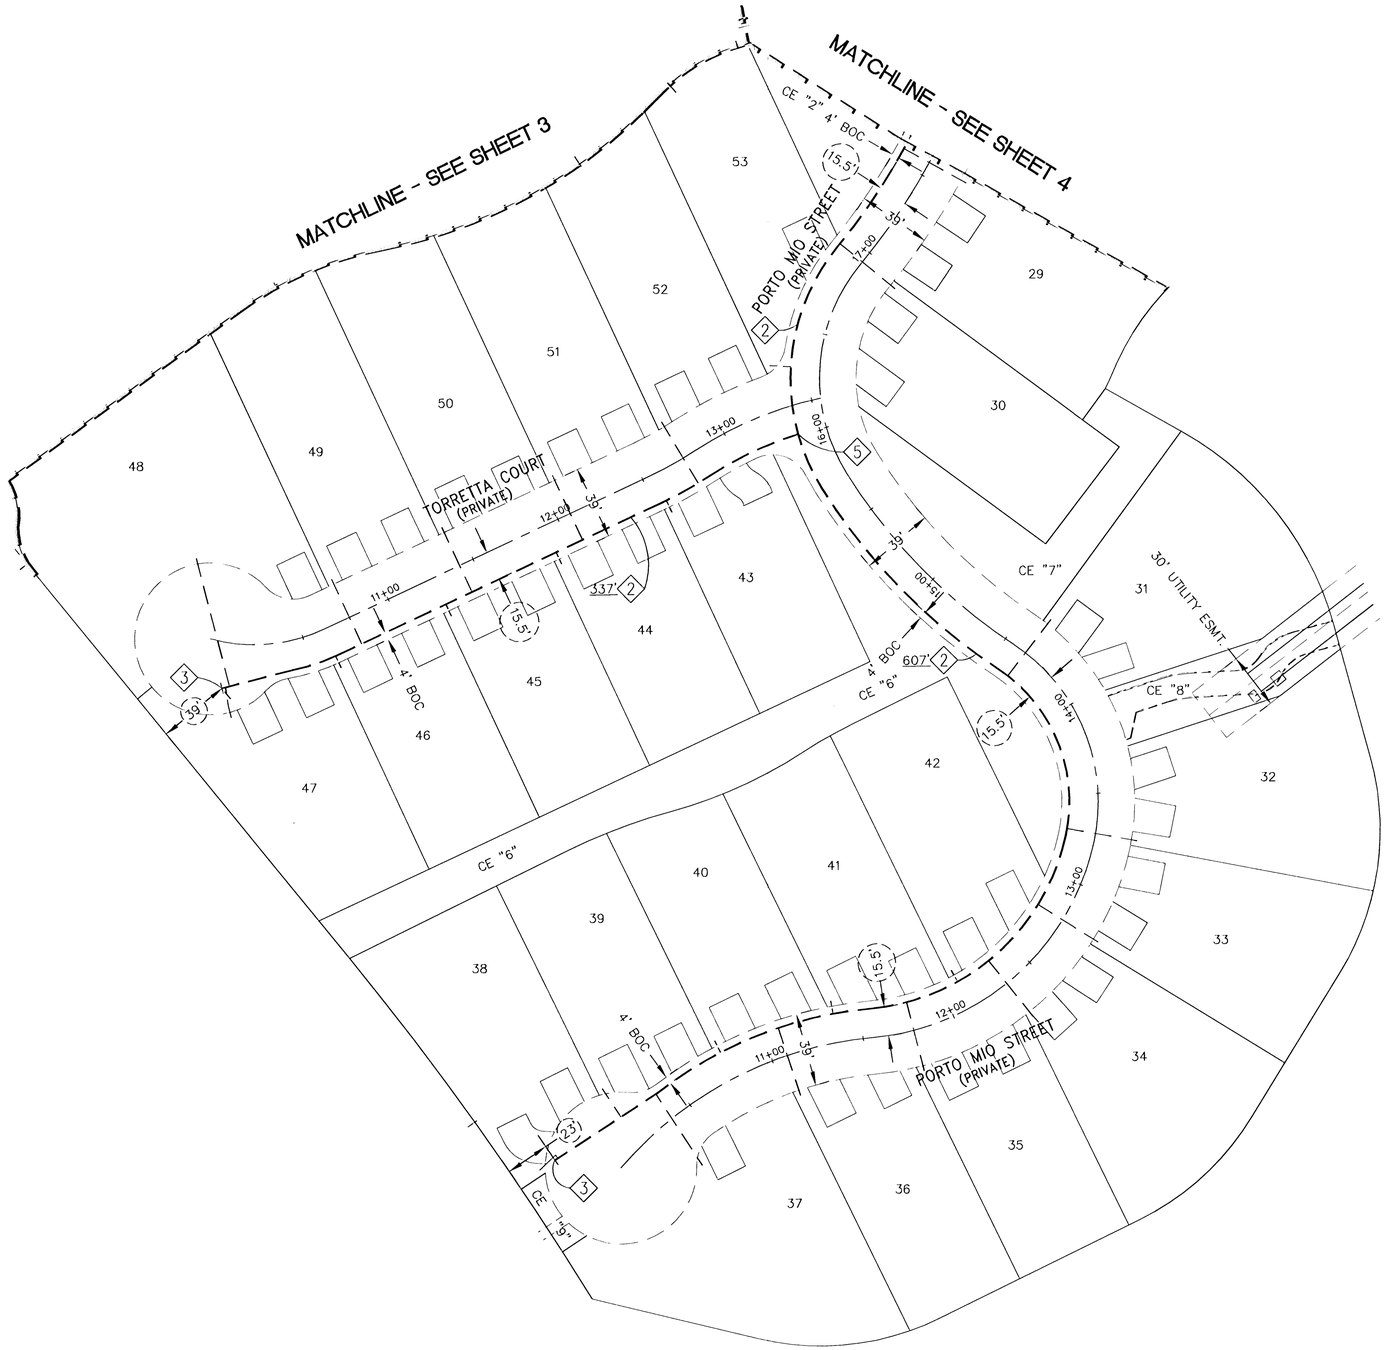

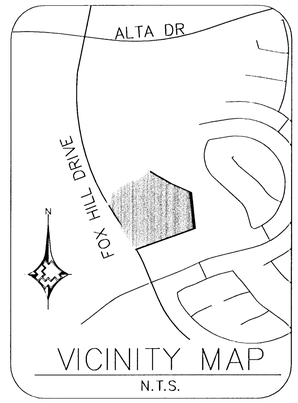

LEGEND:

- EXISTING GAS LINE
- GAS LINE TO BE ABANDONED
- EXISTING GAS SERVICE
- PROPOSED MAIN GAS LINE (NEW)
- PROPOSED SERVICE LATERAL (NEW)
- PROPOSED SERVICE LINE (NEW)
- RIGHT OF WAY LINE
- STREET CENTERLINE
- PROPERTY LINE
- BACK OF CURB
- MATCHLINE
- EASEMENT
- SAWCUT
- EXISTING ANODELESS RISER
- EXISTING ANODE RISER
- EXISTING GAS LIGHT
- EXISTING GAS VALVE

PROPOSED FACILITIES:

2 PROP. 2" PE MAIN

3 PROP. 2" PE CAP (140-3060)

5 PROP. 2" TEE FULL FLOW (140-3074)

NO.	DESCRIPTION	BY	DATE	APPVD
1.				
2.				
3.				
4.				

REVISIONS

1710 SOUTHWEST GAS CORPORATION

TAX CODES	UNIT NO.	UNIT TYPE	INSTL. (PROPOSED)	RETIRED (PROPOSED)	INSTL. (COMPLETED)	RETIRED (COMPLETED)
SEE SHEET 2						

PROPERTY UNITS

AS-BUILT DRAWING-PRESSURE TEST DATA

PIPE DIA. ____ PIPE LENGTH ____ PIPE TYPE ____ MIN. DURATION ____

TEST MEDIUM: ☐ AIR ☐ NITROGEN ☐ WATER ☐ SOAP

TEST METHOD: ☐ GAUGE ☐ CHART ☐ GAUGE/PRESS REC SN#

TEST PRES. (PSI): START ____ END ____

TIME ____ DATE ____

PERFORMED BY ____

SEE SHEET 2

VISUAL INSPECTION CERTIFICATION

I HAVE VISUALLY INSPECTED ALL HEATED FUSIONS, SOLVENT CEMENT, MECHANICAL JOINTS, AND WELDS THAT HAVE PERFORMED

NAME ____ DATE ____

SEE SHEET 2

AS-BUILTS ACCEPTED BY ____ DATE ____

POSTED BY ____ DATE ____

POSTING QC'D BY ____ DATE ____

CONSTRUCTION

INSPECTOR ____

FOREMAN ____

REVIEWED BY SEE SHEET 2

PERMIT INFORMATION

CITY OF LAS VEGAS

TAX CODE 02-0200

ISOLATION AREA	W.R. NO.
323	1674997
LOCATION	ATLAS #/TILE #
T20S R59E SEC 34 M.D.M.	x564y514

ENGINEER/TECH: DAVID FRIEDLANDER		PHONE: 702-365-2203
ACCOUNT REP: SUSANA RUIZ		PHONE: 702-528-8581
PROJECT CONTACT:		PHONE:
SHEET NO: 39 OF 39	SCALE: 1" = 40'	DATE: 02/06/2013
DWN. BY: ZONE ENG	CHKD. BY:	APPVD. BY:

TITLE LW4B157 DWG# 107Y4789

SANTALUZ AT SUMMERLIN VILLAGE
23A PARCELS ES-1 AND WS-1
SOUTHWEST GAS PLAN (SHEET 5 OF 5)