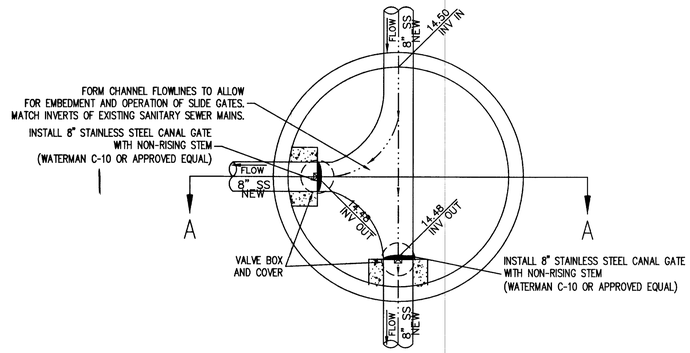

CONTROL MANHOLE – BASE DETAIL

NTS

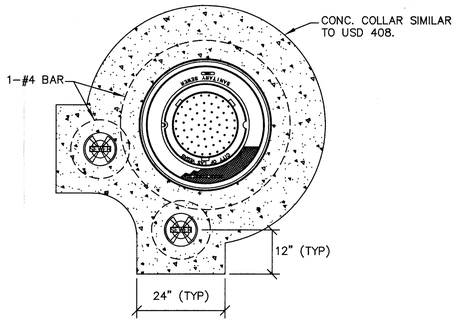

CONC. COLLAR DETAIL

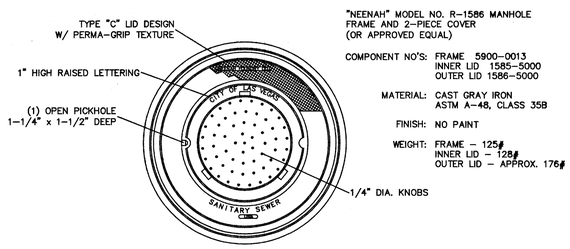

FRAME AND 2 PC. LID

N.T.S.

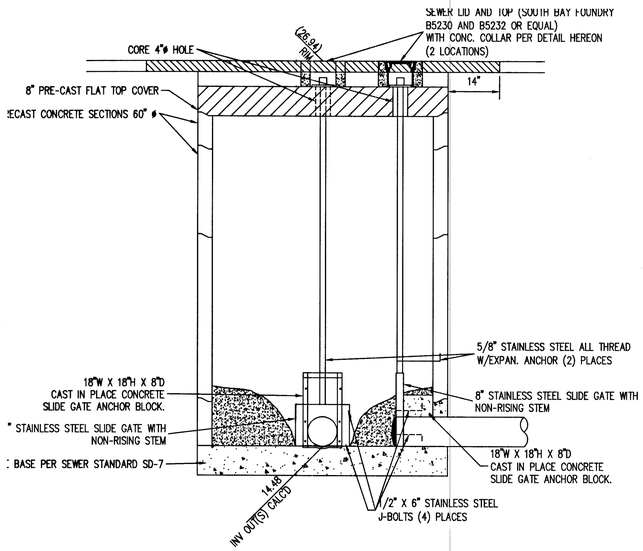

SECTION A–A

N.T.S.

NOTE:

1. NEW 60" MANHOLE PER DRAWING SD-1 OF SEWER STANDARDS.
2. BACKFILL STRUCTURE WITH TYPE II AGGREGATE BASE OR FLOWABLE FILL.
3. ALL HARDWARE TO BE STAINLESS STEEL.

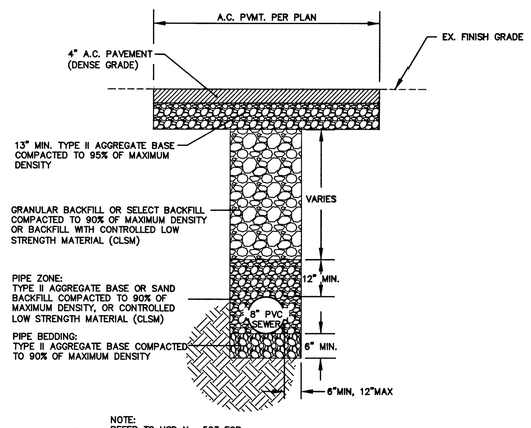

NOTE:
REFER TO USD No. 503 FOR
ADDITIONAL REQUIREMENTS

A — TYPICAL TRENCH SECTION (PAVED AREA)

N.T.S.

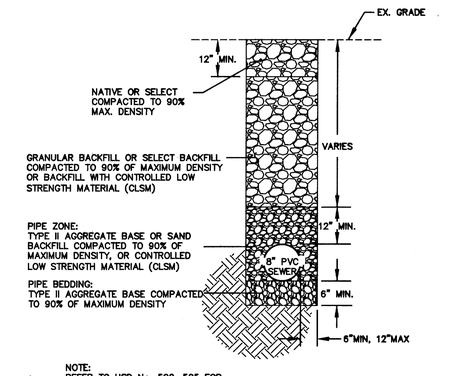

NOTE:
REFER TO USD No. 502, 505 FOR
ADDITIONAL REQUIREMENTS

B — TYPICAL TRENCH SECTION (UNPAVED AREA)

N.T.S.

72878

REVISIONS

NO.	DATE:	DESCRIPTION	APP'D

DEPARTMENT OF PUBLIC WORKS

ENGINEERING DESIGN SECTION

CITY ENGINEER: CHARLES KAJKOWSKI JR, P.E.
PROGRAM MANAGER: TOM HAYES, P.E.

DESIGNED BY: MAS
DRAWN BY: MAS
CHECKED BY: ECN

HORIZONTAL SCALE: 1"=20'
VERTICAL SCALE: 1"=2'
DATE: 01/30/04

TITLE: SEVERANCE LANE DIVERSION SEWER

SHEET: DETAILS

EXP. 12-31-05

Sheet D-1
5 of 5

DRAWING NO. 307-V885