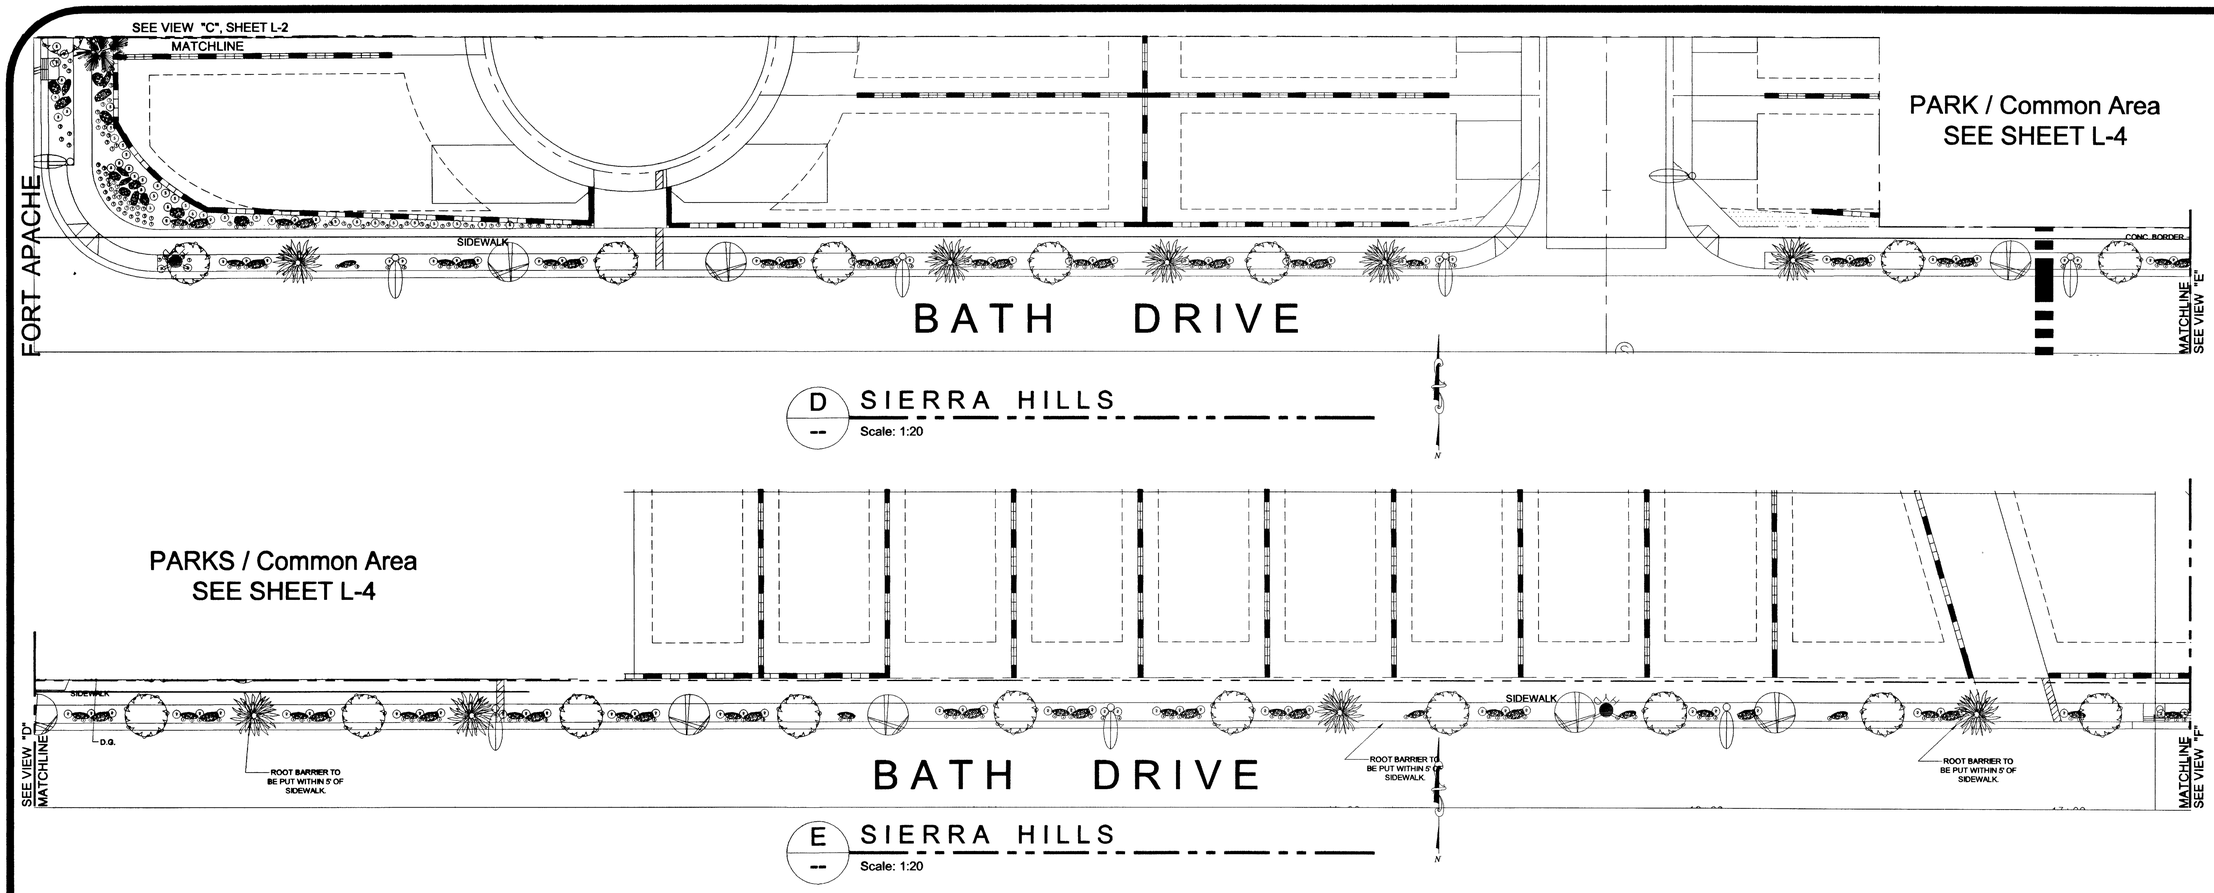

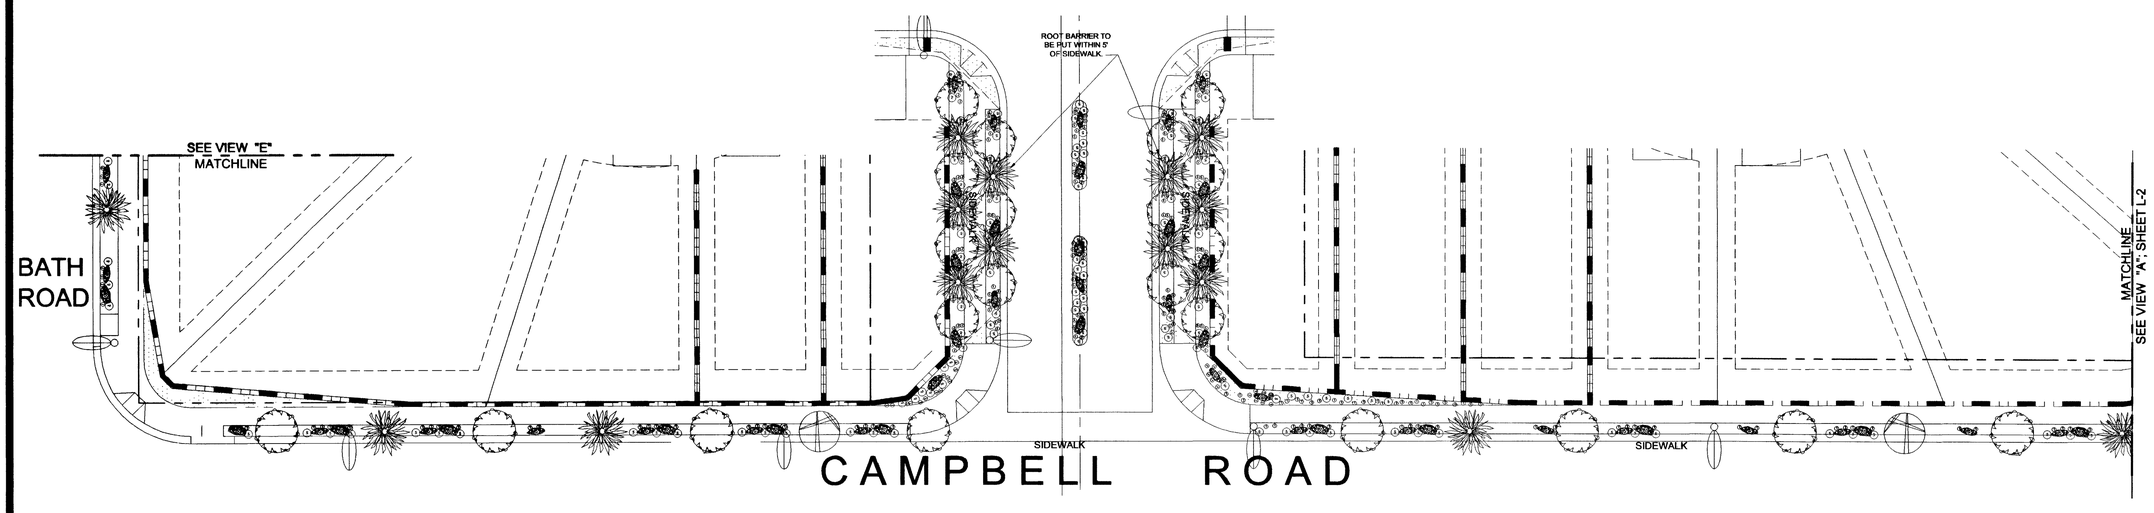

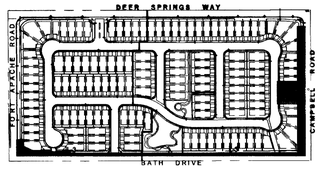

SITE MAP

Scale: 1" = 20'

0 20 40

NEVADA LANDSCAPE CORP.
5825 N. Lamont St.
Las Vegas, NV 89115-2297
OFFICE: (702) 251-5533
FAX: (702) 258-7393

©COPYRIGHT 2002, NEVADA LANDSCAPE CORP.

54969

NEVADA LANDSCAPE CORP.

DESIGN:	EF
DRAWN:	SM
DATE:	2/25/03
SCALE:	1:20

REV:	DATE:	DESCRIPTION:
△	--/--/--	--

PLANTING PLAN

KB HOME
SIERRA HILLS

Firm Name and Address
Nevada Landscape Corp.
5825 N. Lamont St.
Las Vegas, NV 89115-2297
OFFICE: (702) 251-5533
FAX: (702) 258-7393

Project Name and Address
KB HOME
750 PILOT RD. #F
Las Vegas, NV 89119
OFFICE: (702) 614-2500
FAX: (702) 614-2645

SHEET:
L-3
21
4 of 6

10714759-2