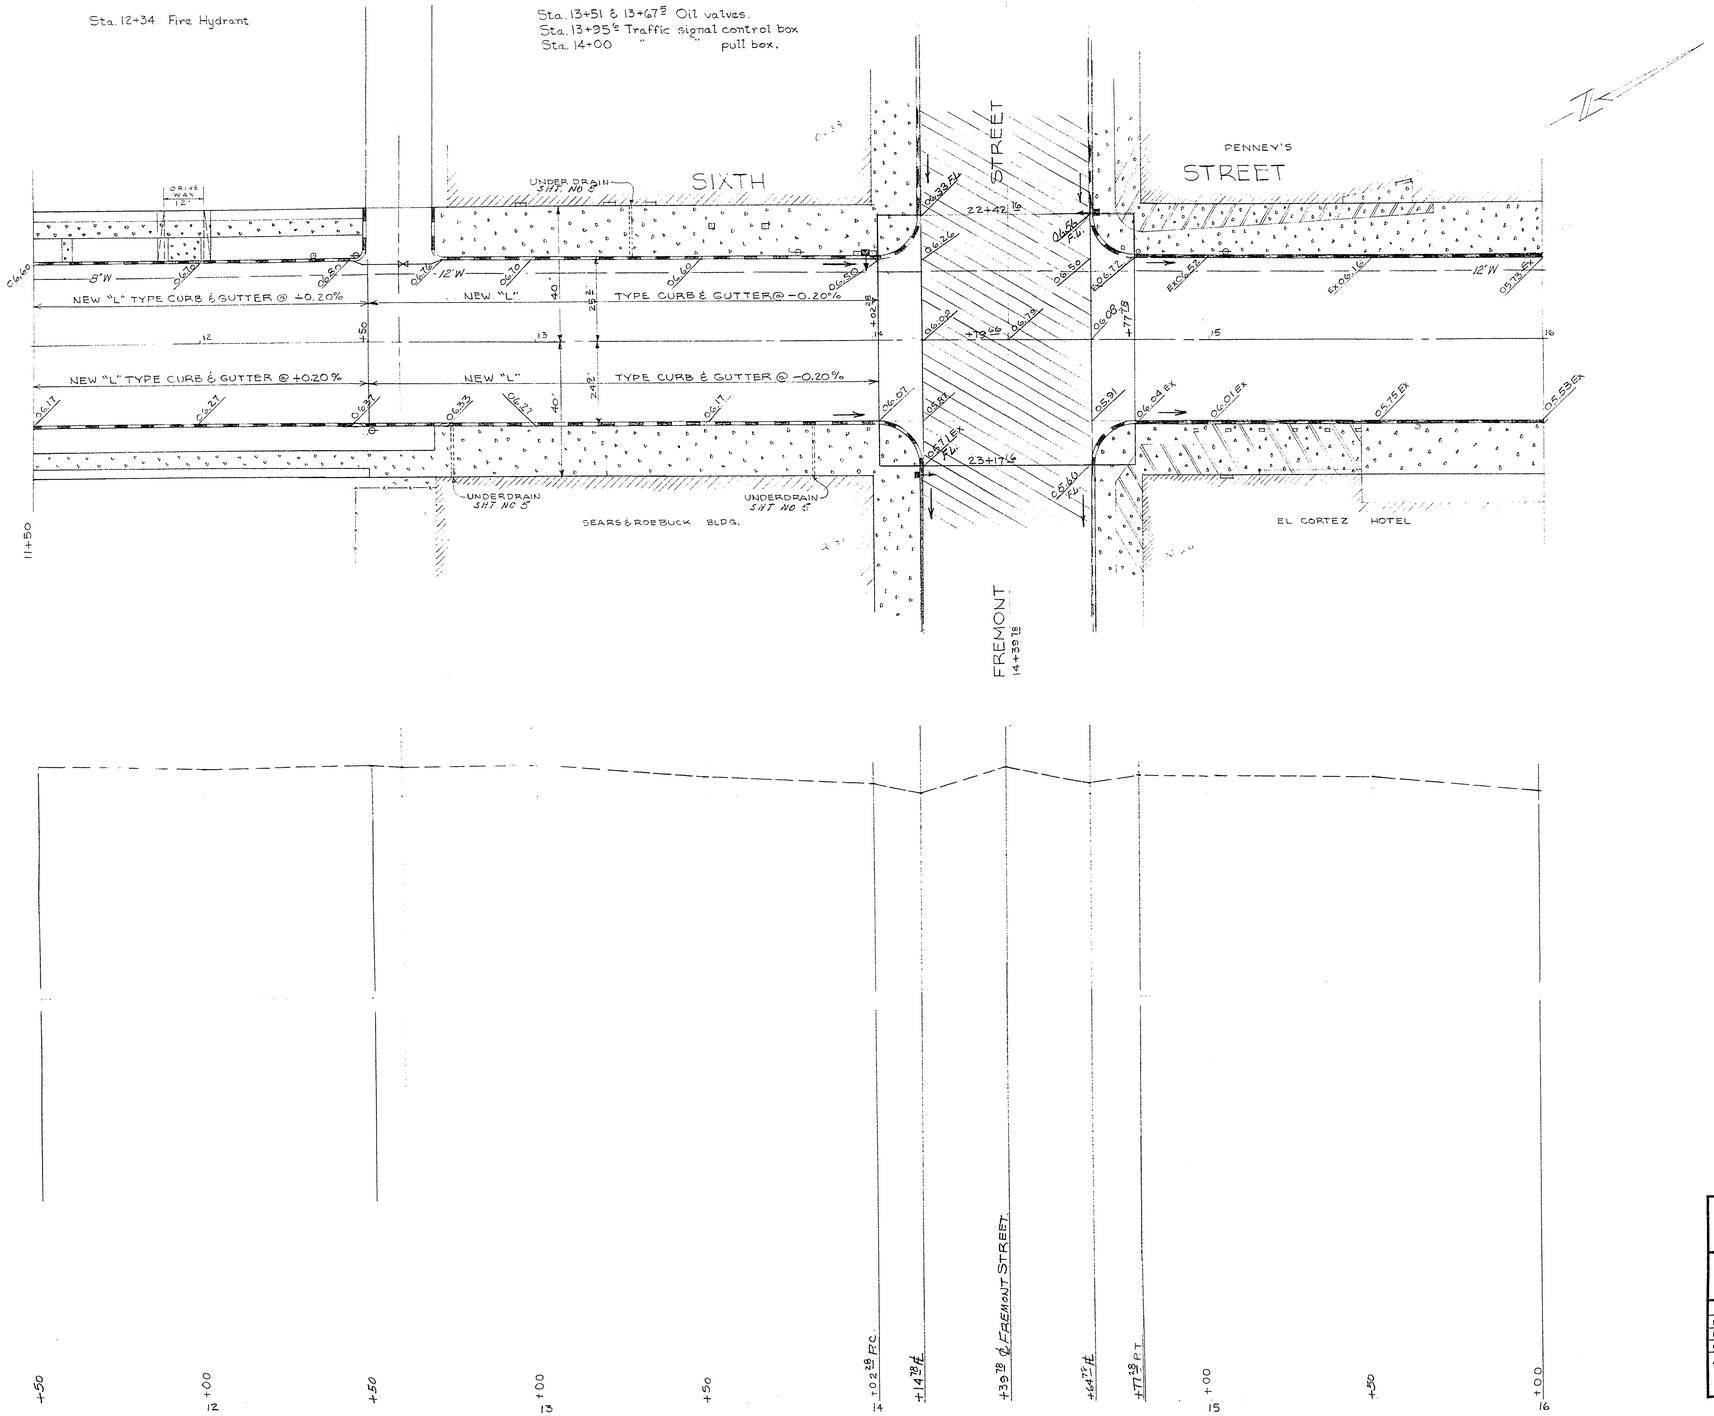

Revised DEC. 1961

S.A.D.100-45

CITY OF LAS VEGAS NEVADA
ENGINEERING DEPT.

SIXTH STREET- BRIDGER TO STEWART
STA. 11+50 TO 16+00

	DATE	SC.(H) 1"=20'
DES.	3-17-61	SC.(V) 1"=2'
DR. PATTERSON	1-3-61	F. BK. NO. 100-45-BK5
CKD.		PJ. O. NO. W-101
APPROVED BY CITY ENGR.		DRAWING NO. 107-V6

SHEET 89 OF 117