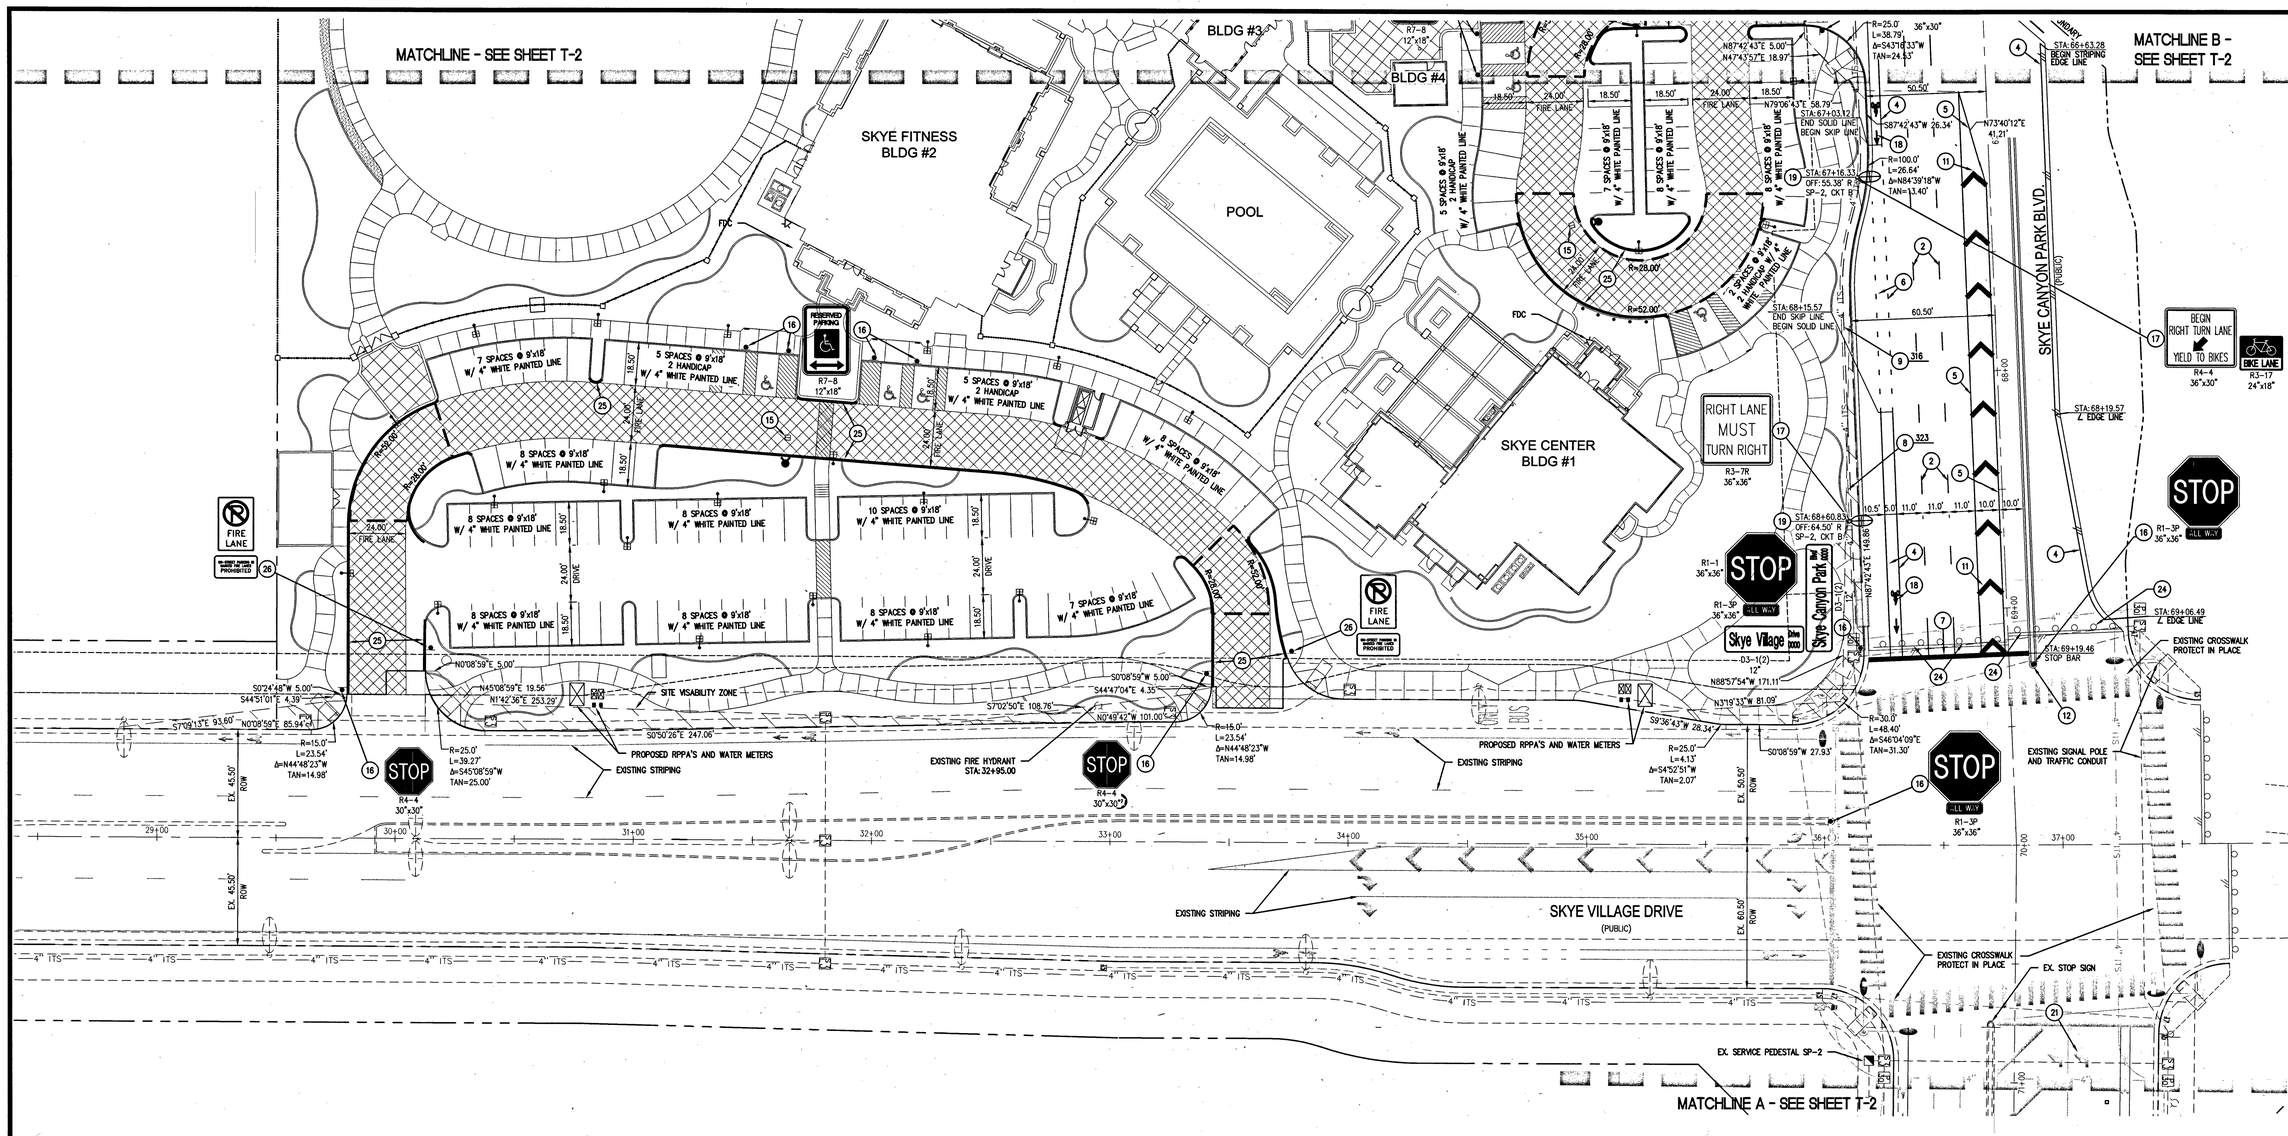

TRAFFIC LEGEND

- PROPOSED FIRE ACCESS LANE
- FIRE MIN/MAX TURNING RADIUS
- PROPOSED PAINTED CURB IN FIRE LANE
- PROPOSED SIGNAGE
- BLUE REFLECTIVE MARKER

TRAFFIC NOTES

1. INSTALL STORAGE LANE LINE (RPM) (USDCCA STD. DWG. NO. 246)
2. INSTALL TYPE 4 LANE LINE (RPM) (USDCCA STD. DWG. NO. 244.1)
3. INSTALL WHITE PAVEMENT ARROW
4. INSTALL 6-INCH SOLID WHITE LINE (PPM)
5. INSTALL 8-INCH SOLID WHITE LINE (PPM)
6. INSTALL 6-INCH WHITE SKIP LINE (PPM) (USDCCA STD. DWG. NO. 244.9)
7. INSTALL 24-INCH WHITE STOP BAR (PMF-TYPE 2) (USDCCA STD. DWG. NO. 254)
8. INSTALL 1-1/4" PVC SCHEDULE 40 CONDUIT W/ (2) #4 AND (1) #8 THW-2 COPPER CONNECTORS (STREET LIGHT)
9. INSTALL 4" PVC SCHEDULE 40 CONDUIT W/ (1) #8 BARE TRACER WIRE AND PULL WIRE INSIDE (FAST)
10. INSTALL WHITE PAVEMENT "ONLY" (PMF-TYPE 2)
11. INSTALL 24-INCH WHITE CHEVRON AT 25' O.C. (PMF-TYPE 2)
12. INSTALL MEDIAN NOSE MARKINGS (YELLOW) (USDCCA STD. DWG. NO. 248)
13. PAINT MEDIAN ISLAND YELLOW (LESS THAN OR EQUAL TO 4 FEET WIDE)
14. INSTALL K-71 SELF RE-ERECTING MARKER POST (YELLOW)
15. INSTALL FIRE HYDRANT MARKER PER CITY OF LAS VEGAS FIRE CODE
16. INSTALL NEW SIGN(S) (GROUND MOUNTED)
17. INSTALL NEW SIGN(S) (POLE MOUNTED)
18. INSTALL WHITE PAVEMENT BIKE LEGEND (PMF-TYPE 2) (USDCCA STD DWG NO. 244.9)
19. INSTALL 198W LED STREETLIGHT AND FOUNDATION PER CCAUSD NO. 314, 320 AND 321
20. INSTALL PORTABLE CONCRETE BARRIER RAIL PER CCAUSD NO. 602 W/ TYPE III BARRICADE STRIPED IN RED AND WHITE REFLECTIVE SHEETING PER CCAUSD NO 601 (LENGTH 80 FT) AND RII-2 "ROAD CLOSED" SIGNAGE
21. REMOVE EXISTING PAVEMENT MARKINGS
22. INSTALL 24-INCH DIAGONAL AT 25' O.C. (PMF-TYPE 2)
23. INSTALL SOLID WHITE TO 5 FOOT WIDTH
24. REMOVE EXISTING BARRICADES
25. RED PAINTED CURB WITH "NO PARKING IN FIRE LANE" IN PAINTED WHITE LETTERS PER CLV ORDINANCE #6325
26. FIRE RESCUE SIGNAGE AT ENTRY PER PER CLV ORDINANCE #6325

GENERAL NOTES

1. ALL DIMENSIONS ARE TO THE FACE OF MEDIAN CURB OR LIP OF GUTTER UNLESS OTHERWISE NOTED.
2. ALL D3-1 STREET NAME SIGN LEGENDS SHALL BE APPROVED BY CLV PRIOR TO ORDERING SIGNS.
3. THE CONTRACTOR SHALL CONTACT THE TRAFFIC ENGINEERING DIVISION (TRANSPORTATION SECTION) THROUGH THE PROJECT'S OFFSITE INSPECTOR PRIOR TO INITIATING PAVING TO RECEIVE DIRECTION FOR ANY PERMANENT OR TEMPORARY MODIFICATIONS TO THE APPROVED DRAWINGS REGARDING FINAL PAVEMENT TRANSITIONS, MARKINGS AND SIGNING THAT ARE REQUIRED TO MATCH ADJACENT ROADWAY SEGMENTS. THE CONTRACTOR SHALL PROVIDE A DRAWING FOR APPROVAL BY THE TRAFFIC ENGINEERING DIVISION DEPICTING ANY ADJUSTMENTS TO THE FINAL PAVEMENT MARKINGS AND SIGNAGE, WHICH MAY INCLUDE OMITTING, ADDING OR MODIFYING PAVEMENT MARKINGS AND TRAFFIC CONTROL SIGNS SUCH THAT ADEQUATE TRANSITIONS AND LANE TERMINATIONS BETWEEN ADJACENT ROADWAY SEGMENTS ARE CONSTRUCTED.

BASIS OF BEARING

NORTH 00°26'16" WEST BEING THE BEARING OF THE EAST LINE OF THE NORTHWEST QUARTER (NW 1/4) OF THE SOUTHEAST QUARTER (SE 1/4) OF SECTION 13, TOWNSHIP 19 SOUTH, RANGE 59 EAST, M.D.M., CITY OF LAS VEGAS, CLARK COUNTY, NEVADA AS SHOWN ON BY MAP THEREOF ON FILE IN THE CLARK COUNTY'S RECORDER'S OFFICE IN BOOK 118, PAGE 88 OF PLATS.

BENCHMARK

CITY OF LAS VEGAS BENCHMARK 6LV99 13C4

ELEVATION=900.071 METERS –
ELEVATION=2952.98 U.S. SURVEY FEET

RIVET & PLATE TOP CURB NE CORNER FARM RD & (ALPINE RIDGE WAY) CRESCENT MTN

PARKING

SPACES PROVIDED	179
A.D.A. ACCESSIBLE PROVIDED	10

LOCATION MAP

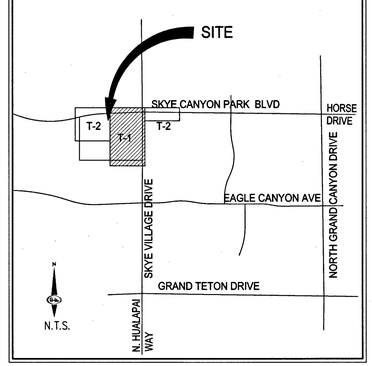

LAS VEGAS FIRE AND RESCUE — DATE 4/16/15

AVOID HITTING OVERHEAD POWER LINES. IT'S COSTLY.
CALL BEFORE YOU DO OVERHEAD
1-702-227-2929

SCALE – 1"=30' (0, 30, 60 FEET)

Call before you Dig
Avoid cutting underground utility lines. It's costly.
Call 811
OR
1-800-227-2600
AND
CLARK COUNTY TRAFFIC OPERATIONS
1-702-455-6000

AVOID HITTING UNDERGROUND TRAFFIC SIGNAL SYSTEMS AND STREET LIGHT SYSTEM CONDUITS. IT'S COSTLY.
Call before you do UnderGround
1-702-455-6000
CLARK COUNTY TRAFFIC OPERATIONS
AND
1-702-432-5300
FREEWAY AND ARTERIAL SYSTEM OF TRANSPORTATION

SLATER HANIFAN GROUP
CONSULTING ENGINEERS & PLANNERS
5740 S. ARVILLE STREET #216, LAS VEGAS, NV 89118
PHONE (702) 284-5300 FAX (702) 284-5399

NO.	DESCRIPTION	DATE	BY	APP. DATE	APP.

CITY OF LAS VEGAS, NEVADA

NINETY-FIVE MANAGEMENT LLC

SKYE CANYON PARK PHASE 1

TRAFFIC PLAN I

S12 T19 R59E

DATE: 4/10/15
DRAFTER: CS
DESIGNER: DW
CHECKED: DW

PROJECT NO. OLY1401.000

DAVID WILSON Exp. 6/30/2016 CIVIL No. 8441 STATE OF NEVADA
16 APRIL 2015

T-1
SHEET 14 OF 15

H458343
650.109

I:\OLY1401-003 skye canyon rec center\dwg\trafficv\olyf1401.003 trf.dwg 4/16/2015 2:14 PM Ben Ledesma