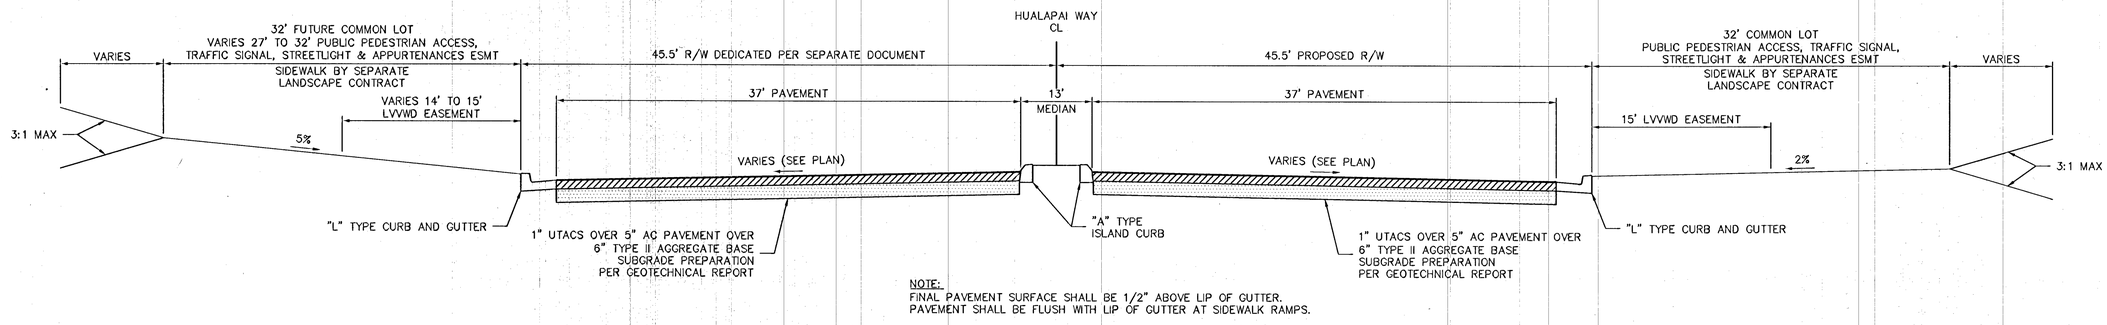

NOTE:
FINAL PAVEMENT SURFACE SHALL BE 1/2" ABOVE LIP OF GUTTER.
PAVEMENT SHALL BE FLUSH WITH LIP OF GUTTER AT SIDEWALK RAMPS.

HUALAPAI WAY — A
NOT TO SCALE

NO.	DESCRIPTION	DATE	BY	APP. DATE	APP.

SLATER HANIFAN GROUP
CONSULTING ENGINEERS & PLANNERS
5740 S. ARVILLE STREET #216, LAS VEGAS, NV 89118
PHONE (702) 284-5300 FAX (702) 284-5399

NINETY-FIVE MANAGEMENT LLC

SKYE CANYON PHASE 1
HUALAPAI WAY
ROADWAY SECTIONS

DATE: 9/17/14
DRAFTER: SPC
DESIGNER: DAM
CHECKED: JSR

PROJECT NO.
OLY1401-001

PROFESSIONAL ENGINEER — STATE OF NEVADA
JERRY J. SLATER
Exp. 06/30/2016
CIVIL
No. 14167
6.30.14

TY-01
SHEET 4 OF 39

DWG NO. 107\6296-HW
HANSEN NO. 54676