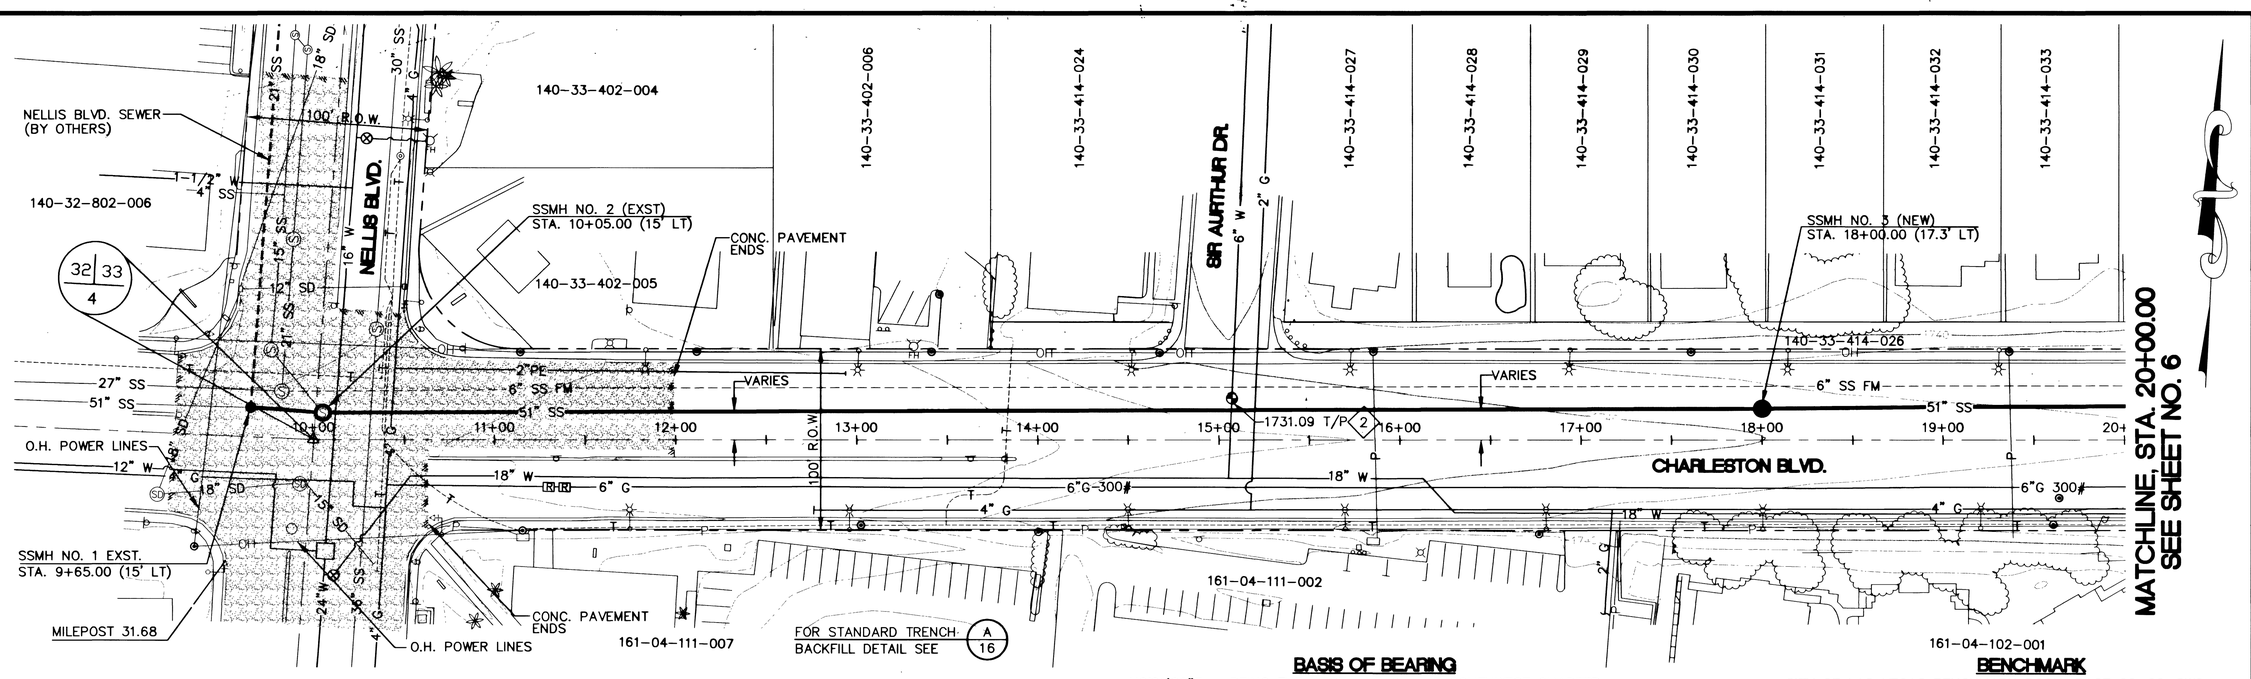

Call before you Dig
AVOID CUTTING UNDERGROUND UTILITY LINES. IT'S COSTLY.
1-800-227-2600
UNDERGROUND SERVICE (USA)

NOTICE

UTILITY LOCATIONS SHOWN HEREON ARE APPROXIMATE ONLY. IT SHALL BE THE CONTRACTORS RESPOSIBILITY TO DETERMINE THE EXACT VERTICAL AND HORIZONTAL LOCATION OF ALL EXISTING UNDERGROUND UTILITIES PRIOR TO COMMENCING CONSTRUCTION. NO REPRESENTATION IS MADE THAT ALL EXISTING UTILITIES ARE SHOWN HEREON. THE ENGINEER ASSUMES NO RESPONSIBILITY FOR UTILITIES NOT SHOWN OR UTILITIES NOT SHOWN IN THEIR PROPER LOCATION.

CALL BEFORE YOU DIG: 1-800-227-2600

EXISTING P.C.C. PAVEMENT

Bonnie Cioft — 2-01-10
LAS VEGAS VALLEY WATER DISTRICT — DATE

GRAPHIC SCALE
40 0 20 40 80 160
(IN FEET)
1 inch = 40 ft.

BASIS OF BEARING

N0°21'06"E – BEING THE WEST LINE OF THE SOUTHWEST QUARTER (SW 1/4) OF SECTION 33, TOWNSHIP 20, RANGE 62 EAST, M.D.M. AS SHOWN ON FILE 62 OF SURVEYS, PAGE 40, OF OFFICIAL RECORDS. CLARK COUNTY, NEVADA.

BENCHMARK

CITY OF LAS VEGAS BENCHMARK BOOK, PAGE 20-62-SWC BENCHMARK # 40.

6C0233W4 – BEING A 2" DOMED BRASS CAP IN TOP OF CURB, NE RETURN, NELLIS BLVD. AND STEWART AVE.

NAVD88 ELEVATION:
533.6904 METERS
1750.95 U.S. SURVEY FEET

1035 LF 51" SEWER REHABILITATION (CIPP OR SLIPLINING) OR 1026 LF REMOVE AND REPLACE WITH 48" SEWER (RCP, FRP, OR PVC)

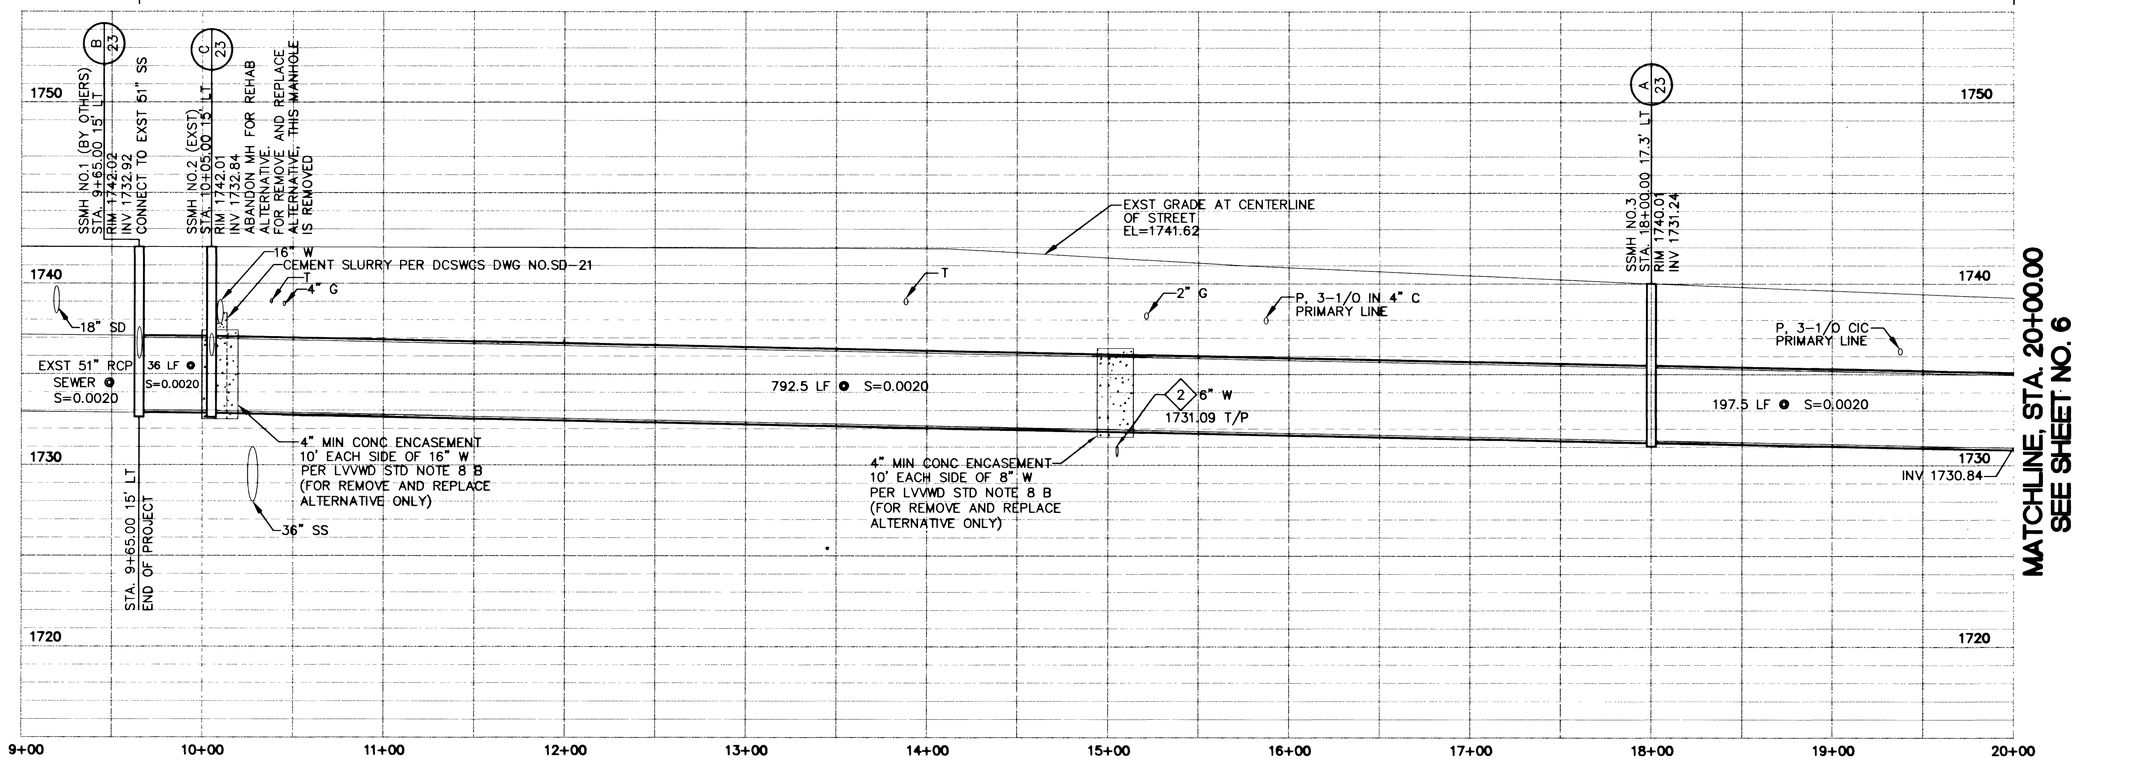

26970

DATE | REVISIONS

DESIGN BY: S. L. | DRAFTED BY: GAA/ROB
SCALE (V) 1"=4' | DATE 01/28/00
SCALE (H) 1"=40' | FLD. BK. # N/A

ENGINEERING DESIGN DIVISION
ACTING CITY ENGINEER: JERRY WALKER, P.E.
DESIGN ENGINEER: STANLEY CONSULTANTS, INC.
BID No. 001730.26

CITY OF LAS VEGAS NEVADA

DEPARTMENT OF PUBLIC WORKS

PROJECT: SLOAN LANE SEWER

SHEET: PLAN AND PROFILE STA. 9+65 TO STA. 20+00

PROFESSIONAL ENGINEER-STATE OF NEVADA
DENNIS H. BIANCHI
CIVIL
No. 18339
2/1/10

Stanley Consultants INC.
1771 EAST FLAMINGO ROAD, SUITE 104-B
LAS VEGAS, NEVADA 89119 (702) 369-9396
A Stanley Group Company
Engineering, Environmental and Construction Services Worldwide

DRAWING NO. 307-V784 B | 5 / 26

Plt_pln1.dwg