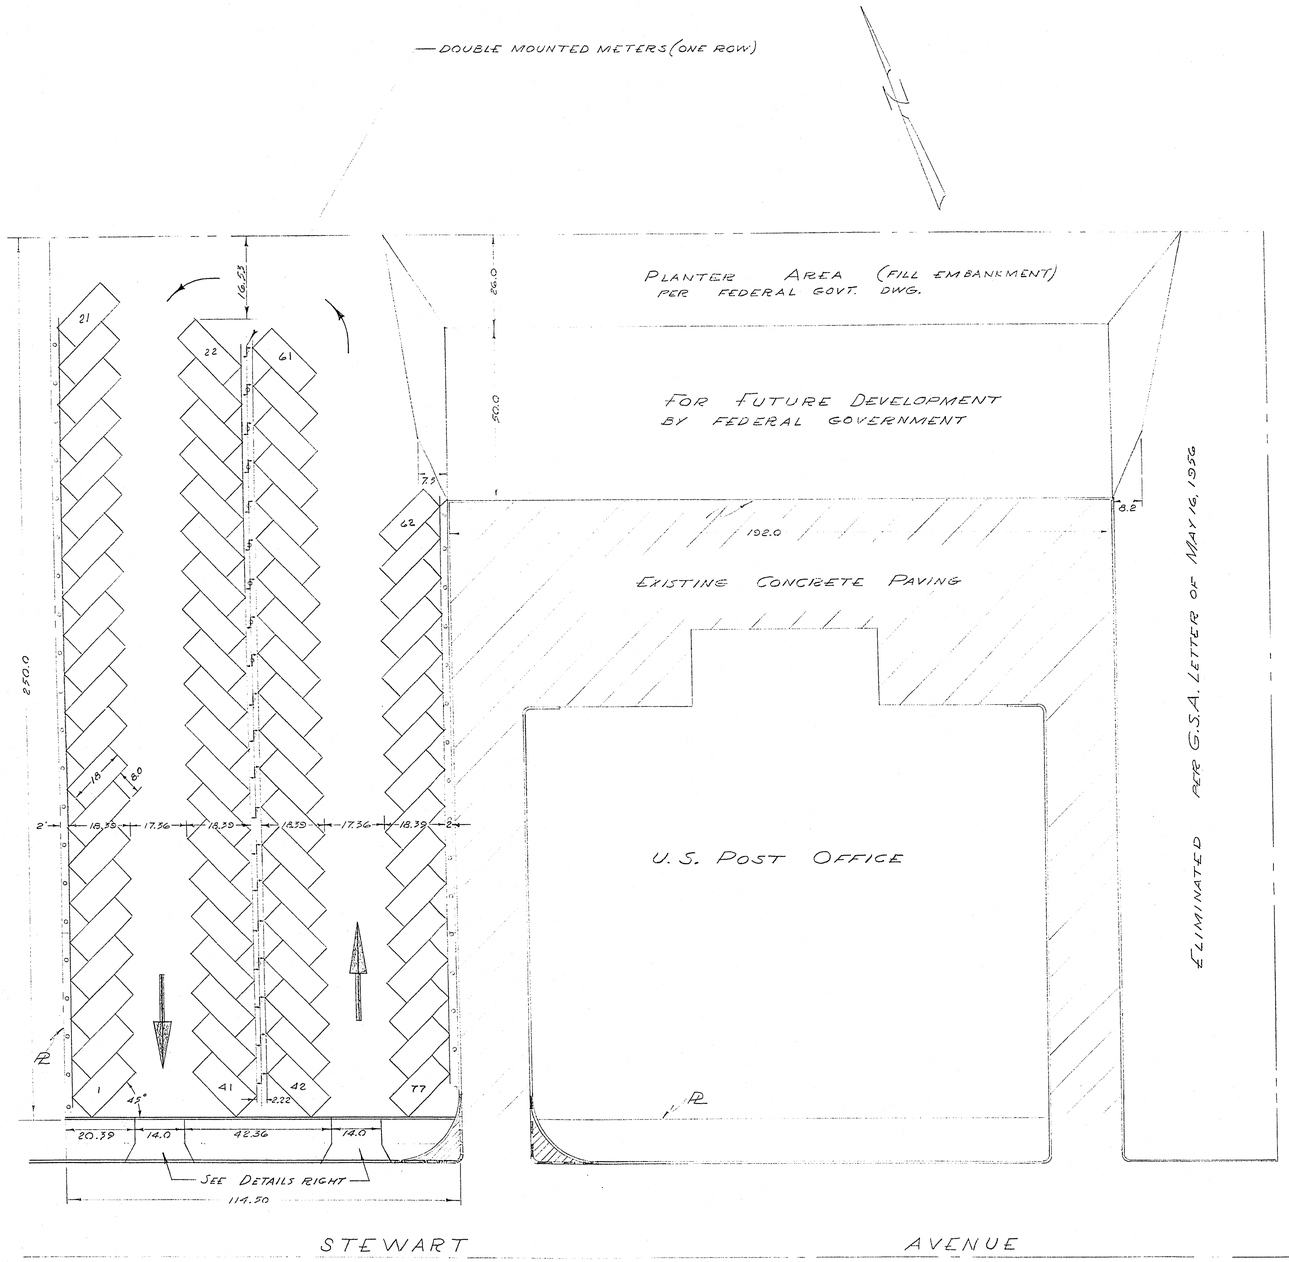

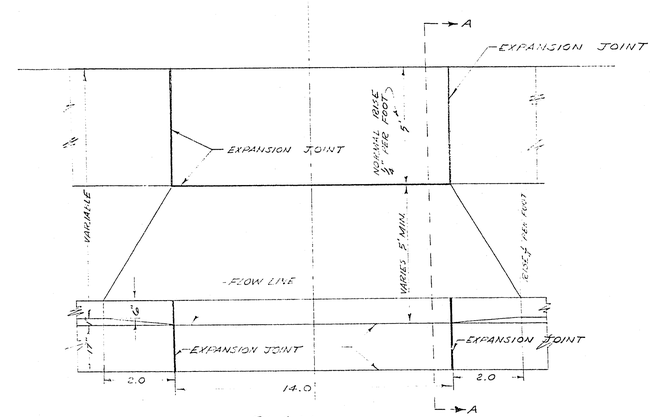

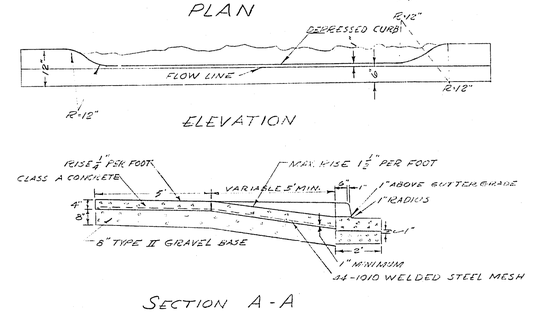

DRIVEWAY DETAILS

REVISIONS			
NO.	BY	DESCRIPTION	DATE

CITY OF LAS VEGAS NEVADA
ENGINEERING DEPT.

POST OFFICE PARKING LOT

	DATE	SCALE 1" = 20'	
DESIGNED BY	6-1-56	FIELD BOOK NO.	
DRAWN BY	6-1-56	WORK ORDER NO. GEN.	
CHECKED BY		DRAWING NO.	
APPROVED CITY ENGR.		512--V22	

LIETZ 1118 TOPFLIGHT 500 11-53