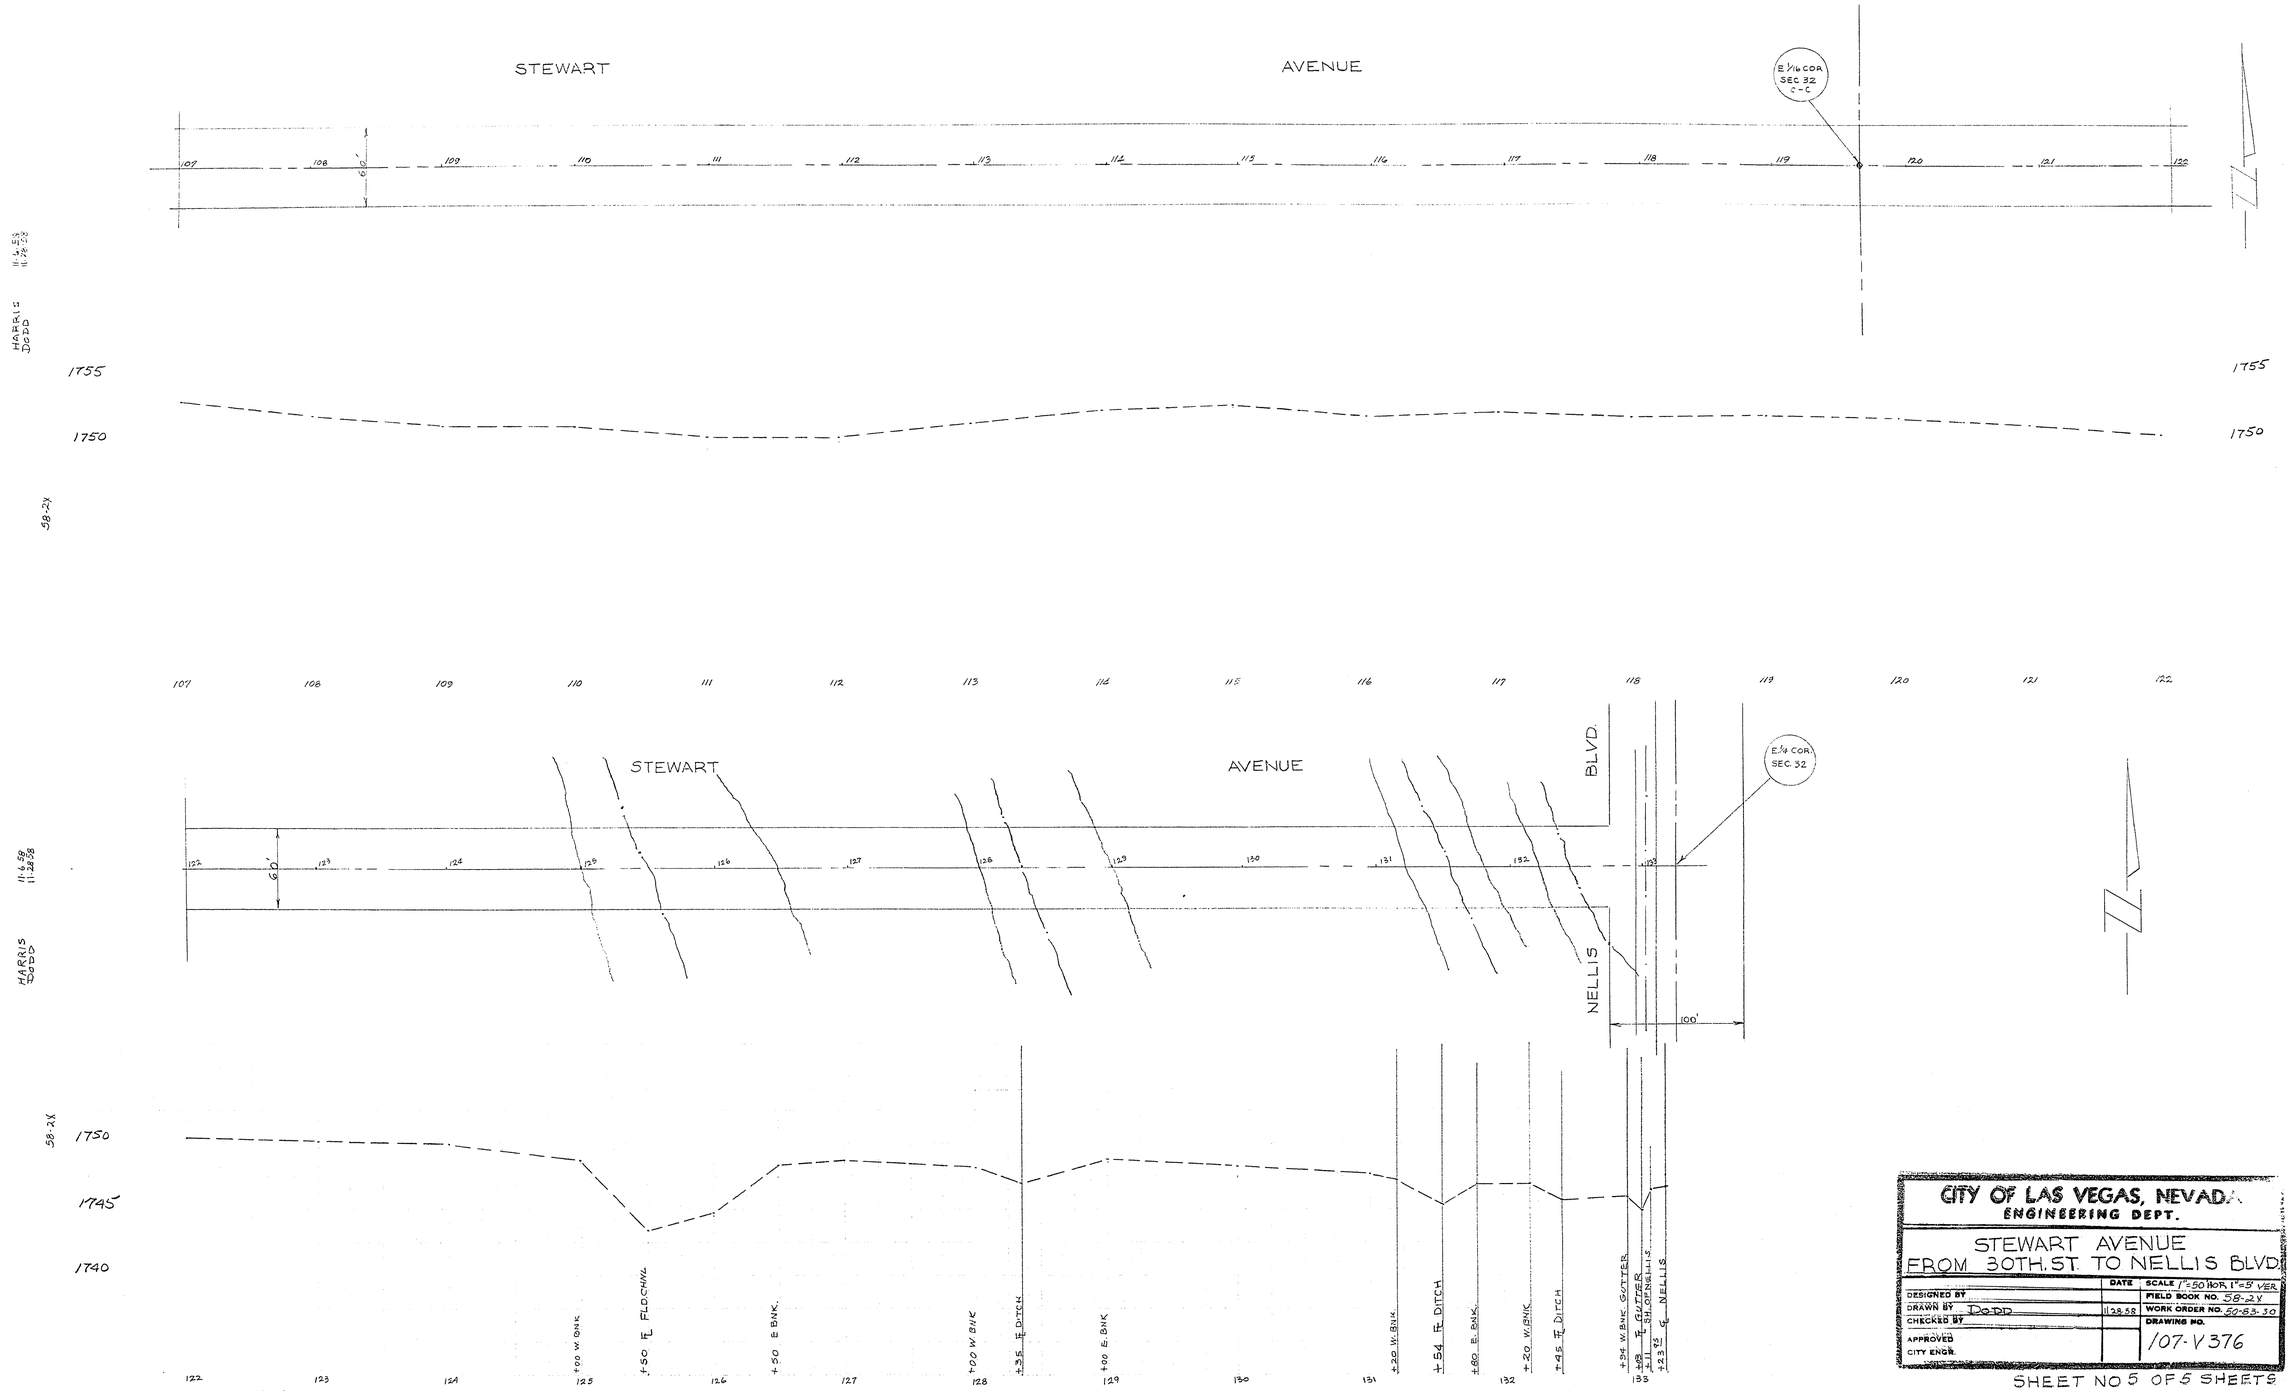

CITY OF LAS VEGAS, NEVADA ENGINEERING DEPT.		
STEWART AVENUE FROM 30TH. ST. TO NELLIS BLVD.		
	DATE	SCALE 1"=50' HOR. 1"=5' VER.
DESIGNED BY		FIELD BOOK NO. 58-2V
DRAWN BY Dodd	11.28.58	WORK ORDER NO. 50-83-30
CHECKED BY		DRAWING NO.
APPROVED CITY ENGR.		107-V376

SHEET NO 5 OF 5 SHEETS

2-4-30