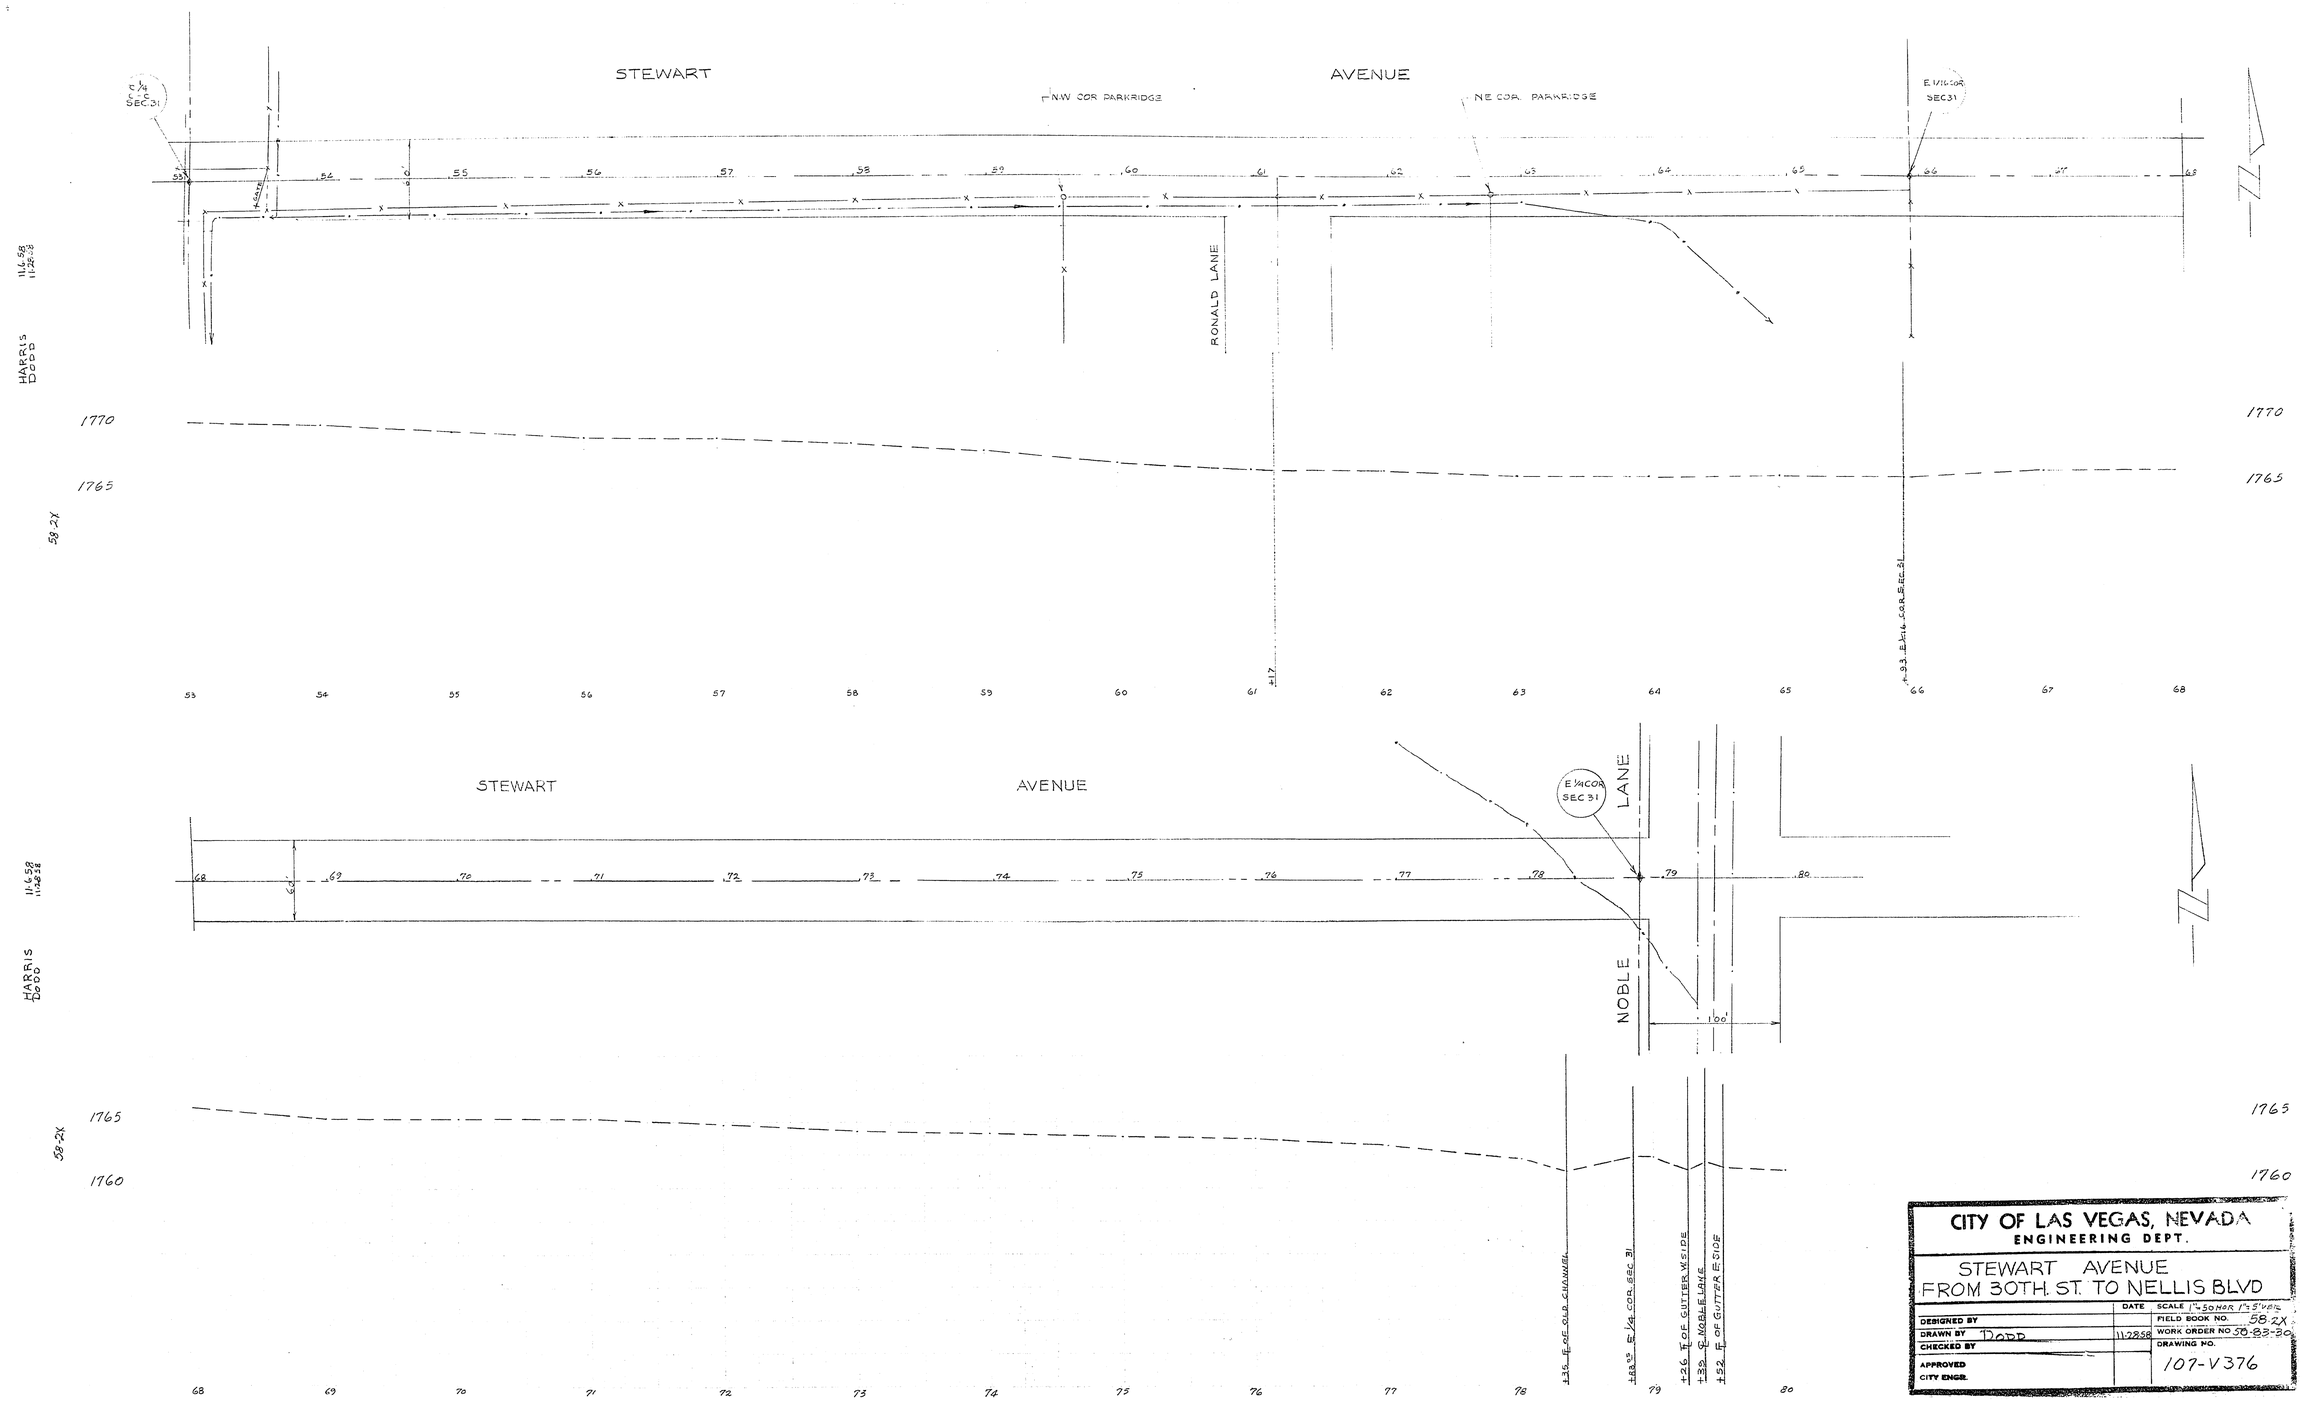

CITY OF LAS VEGAS, NEVADA
ENGINEERING DEPT.

STEWART AVENUE
FROM 30TH. ST. TO NELLIS BLVD

	DATE	
DESIGNED BY		SCALE 1"=50' HOR. 1"=5' VERT.
		FIELD BOOK NO. 58-2X
DRAWN BY Dodd	11-28-58	WORK ORDER NO. 30-83-30
CHECKED BY		DRAWING NO.
APPROVED CITY ENGR.		107-V376

SHEET 3 OF 5 SHEETS

2-4-59