13-2-75

25+50.00
CONTINUE ROTOMILL 1" BELOW LIP OF CUTTER AT EAST AND WEST LIP OF GUTTER AND TRANSITION TO 1/2" ROTOMILL AT 12' FROM LIP OF GUTTER. OVERLAY ROAD WITH 1-1/2" RUBBERIZED ASPHALT PAVEMENT. FROM STA 1+10.59 TO 35+17.27.

SCALE: 1"=20'

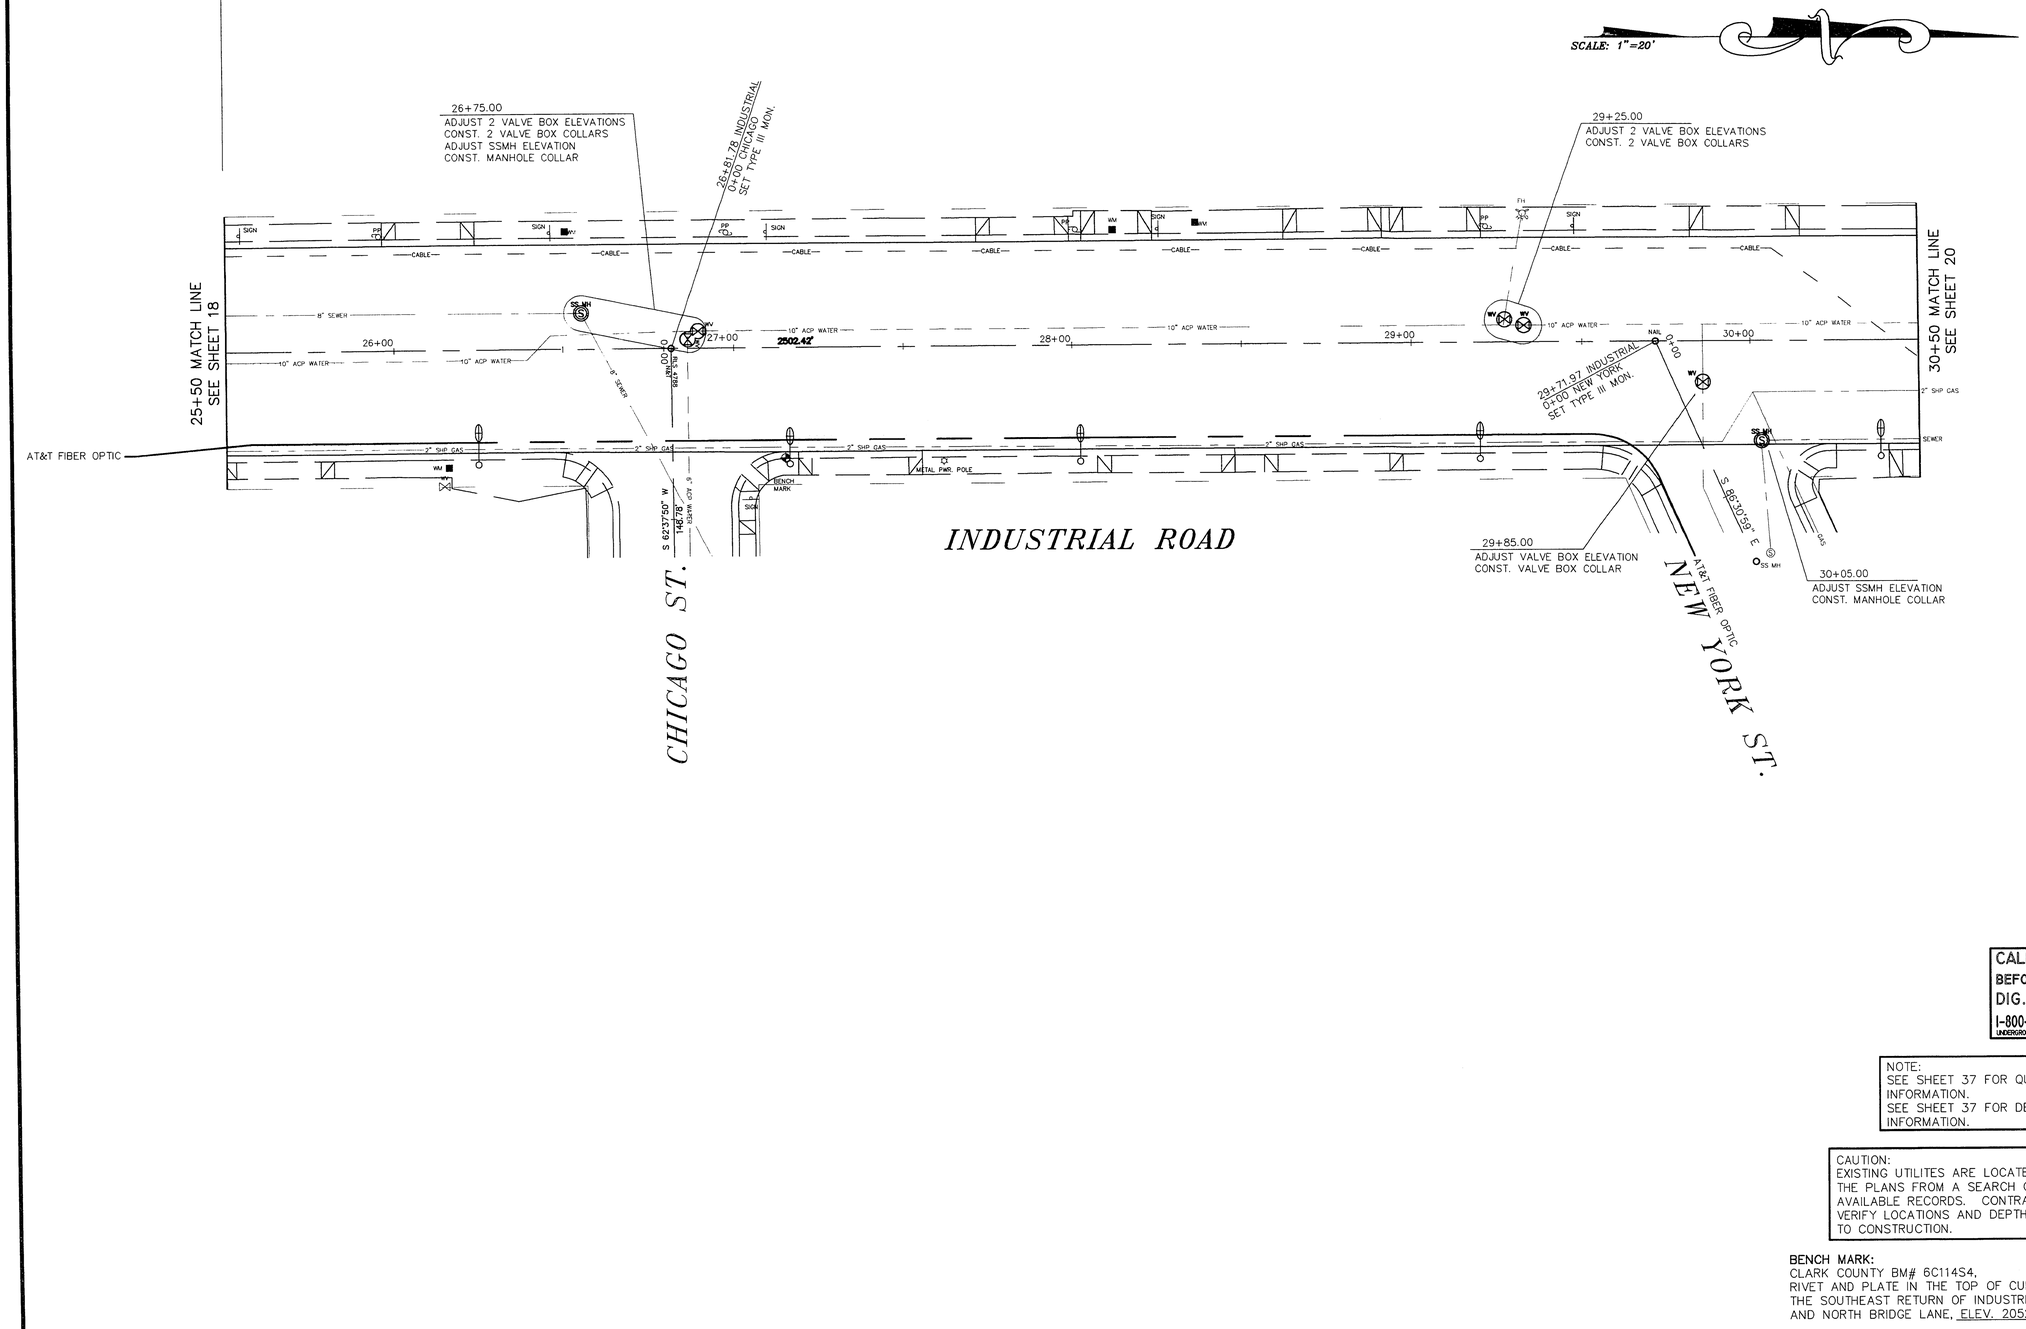

CALL BEFORE YOU DIG. 1-800-227-2600 UNDERGROUND SERVICE (USA)

NOTE:
SEE SHEET 37 FOR QUANTITY INFORMATION.
SEE SHEET 37 FOR DETAIL INFORMATION.

CAUTION:
EXISTING UTILITES ARE LOCATED ON THE PLANS FROM A SEARCH OF AVAILABLE RECORDS. CONTRACTOR TO VERIFY LOCATIONS AND DEPTHS PRIOR TO CONSTRUCTION.

BENCH MARK:
CLARK COUNTY BM# 6C114S4,
RIVET AND PLATE IN THE TOP OF CURB AT THE SOUTHEAST RETURN OF INDUSTRIAL RD. AND NORTH BRIDGE LANE, ELEV. 2052.58'

REVISIONS

NO.	DATE	DESCRIPTION	BY

STREET REHABILITATION DESIGN

DRAWN BY: STREET REH.
CHECKED BY: NANCY RUTH P.E.
DESIGNED BY: STREET REH.
DATE: NOV. 1995
DRAWING NO.: 107-V2157
BID No.: 96.1730.11

STATE OF NEVADA · ENGINEER · NANCY RUTH CIVIL No. 10753 · PROFESSIONAL

Department of Public Works

INDUSTRIAL ROAD PLAN
STATION 25+50 TO 30+50

CITY OF LAS VEGAS NEVADA

DRAWING No. 107-V2157 | 19/37

DECATUR – WASHINGTON TO RANCHO / INDUSTRIAL – SAHARA TO WYOMING OVERLAY