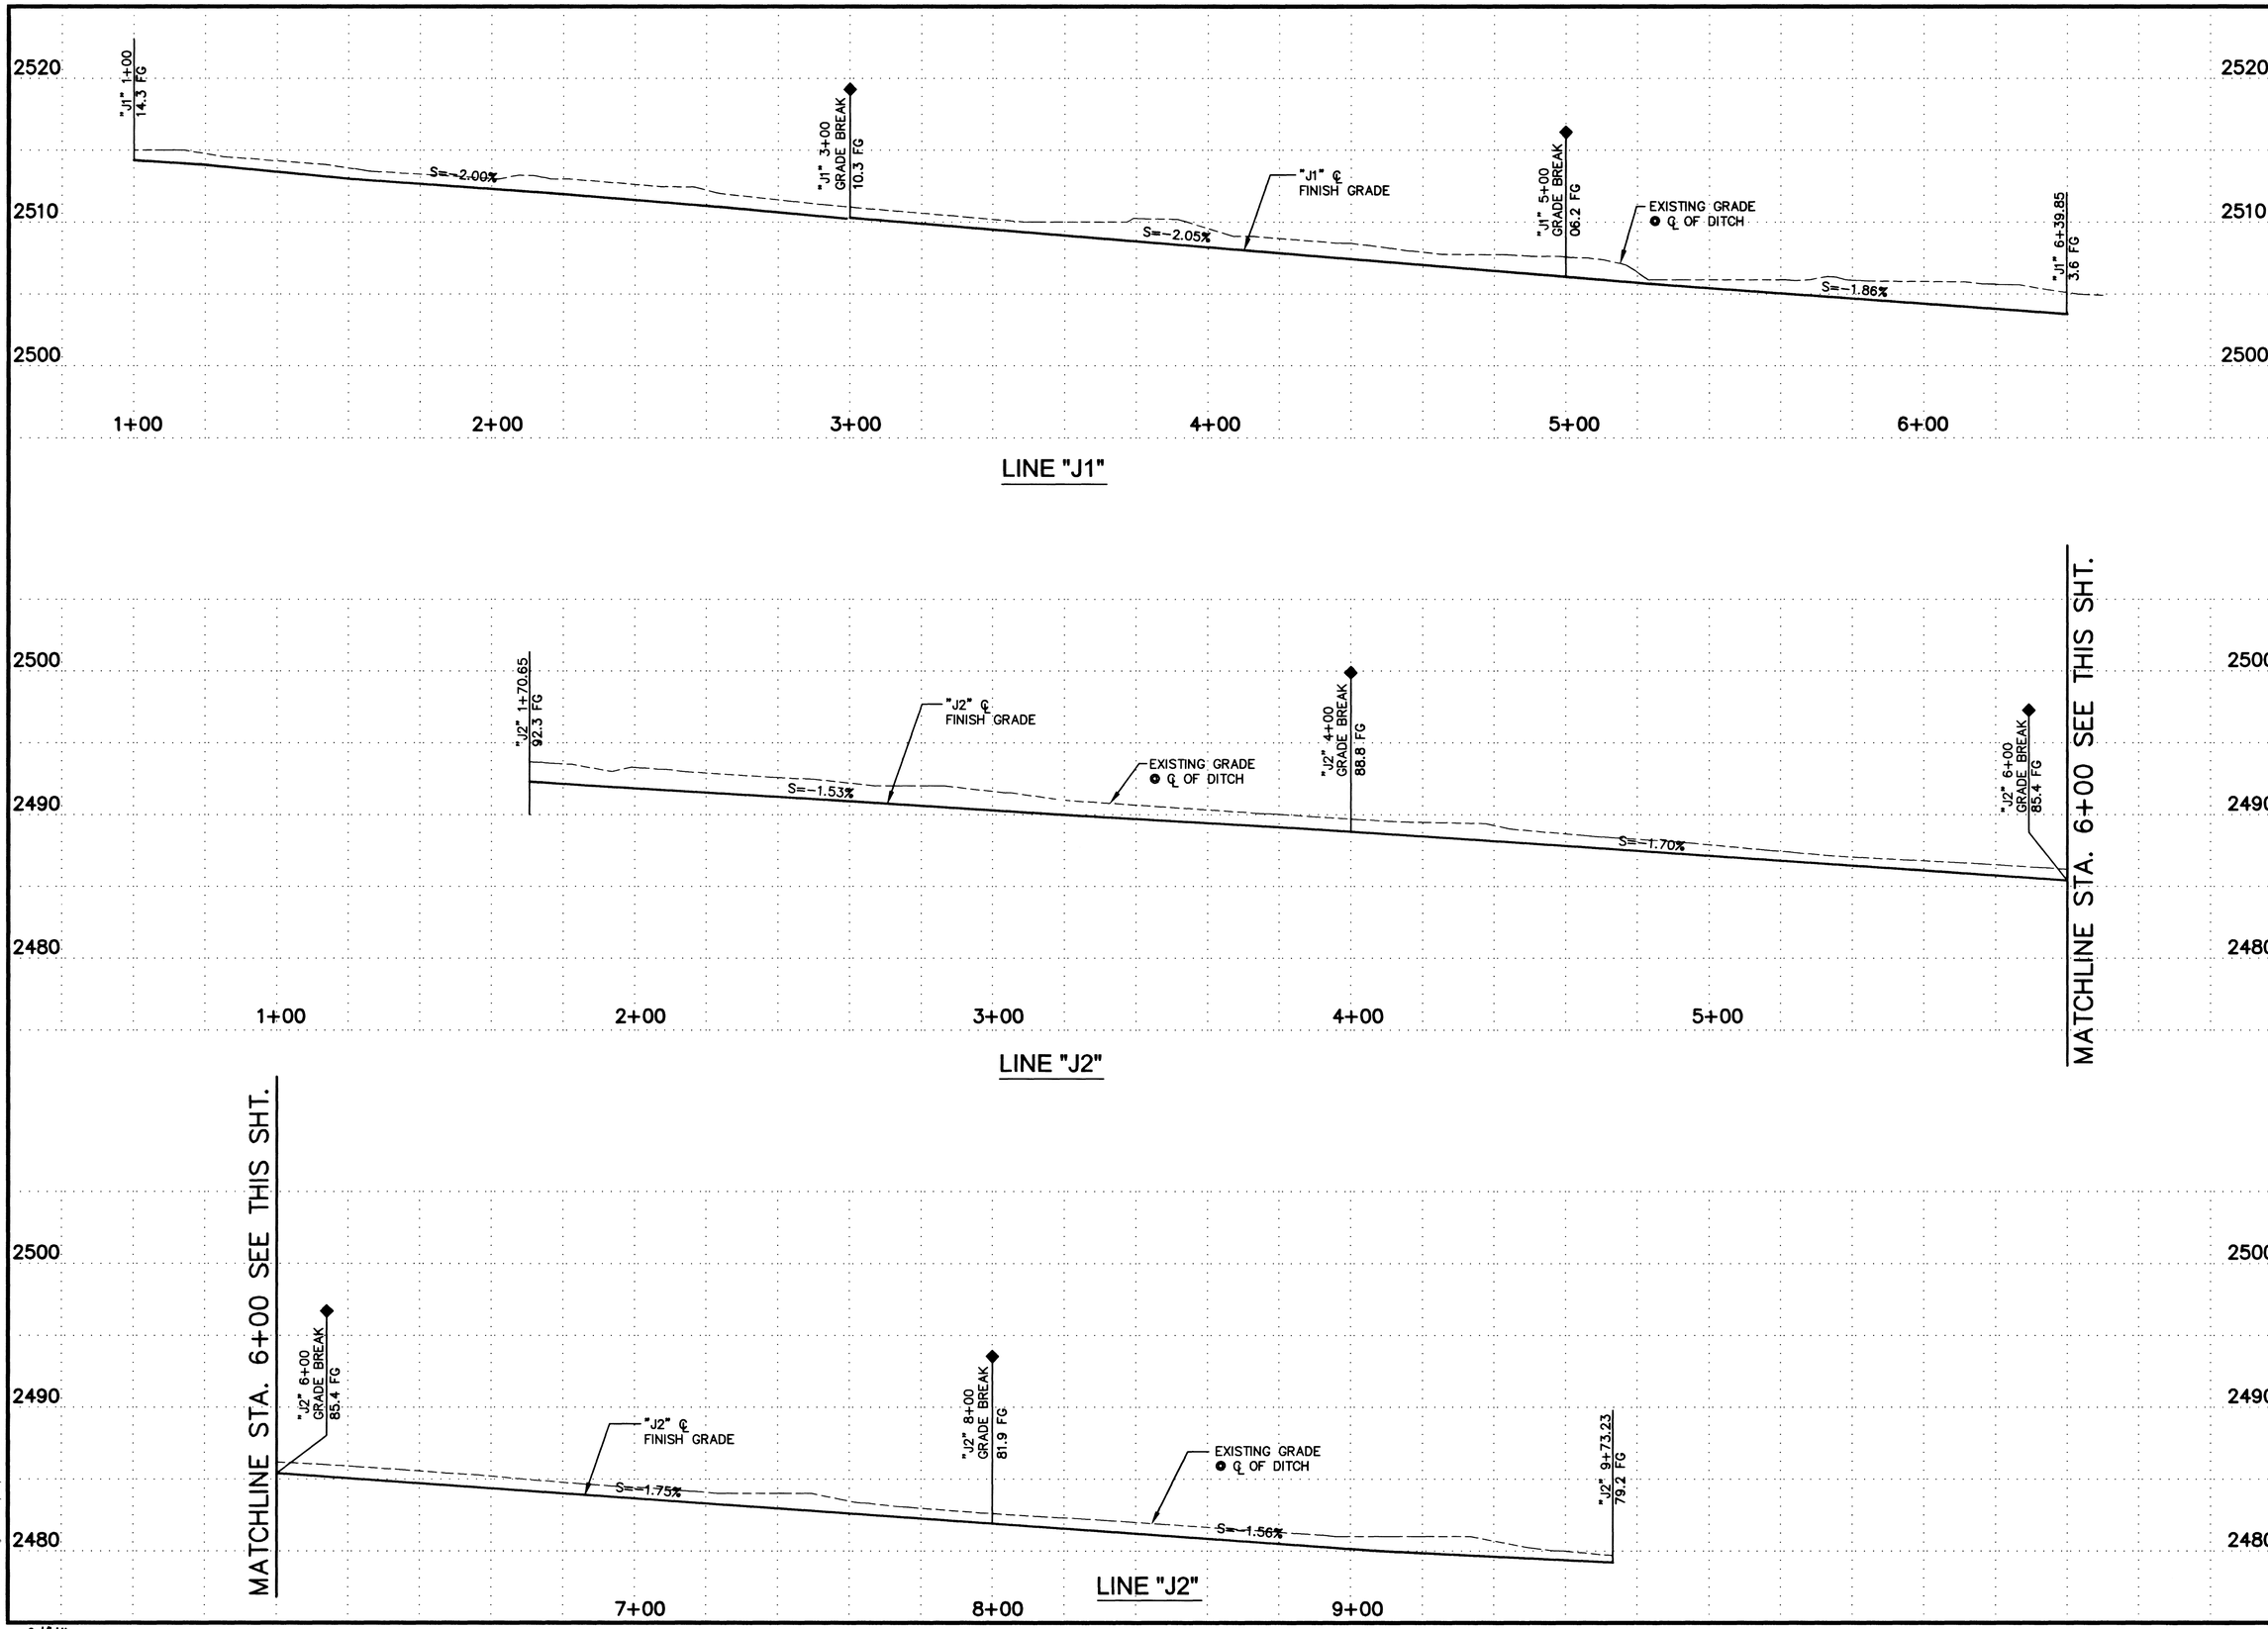

DATE	REVISIONS

SCALE (H) 1" = 20' | SCALE (V) 1" = 5' | W.A. # WU0000
FLD. BK. # N/A | DATE 6/30/98 | DESIGN BY R.E.

PROJECT ENGINEERING CONSULTANTS, LTD.
7320 SMOKE RANCH ROAD, SUITE H
LAS VEGAS, NV. 89128 PH. (702) 360-1044

CITY OF LAS VEGAS NEVADA

DEPARTMENT OF PUBLIC WORKS

PROJECT: SUMMERLIN PARKWAY DRAINAGE IMPROVEMENTS AT BUFFALO DRIVE

SHEET: DRAINAGE CHANNEL PROFILES LINE "J1" & "J2"

REGISTERED PROFESSIONAL ENGINEER RICHARD A. BUSCH NO. 8540 STATE OF NEVADA

DRAWING NO. 307-V249 | 13/16

L7002c13.dwg JMG 06/28/98 20:52:14

2/1914