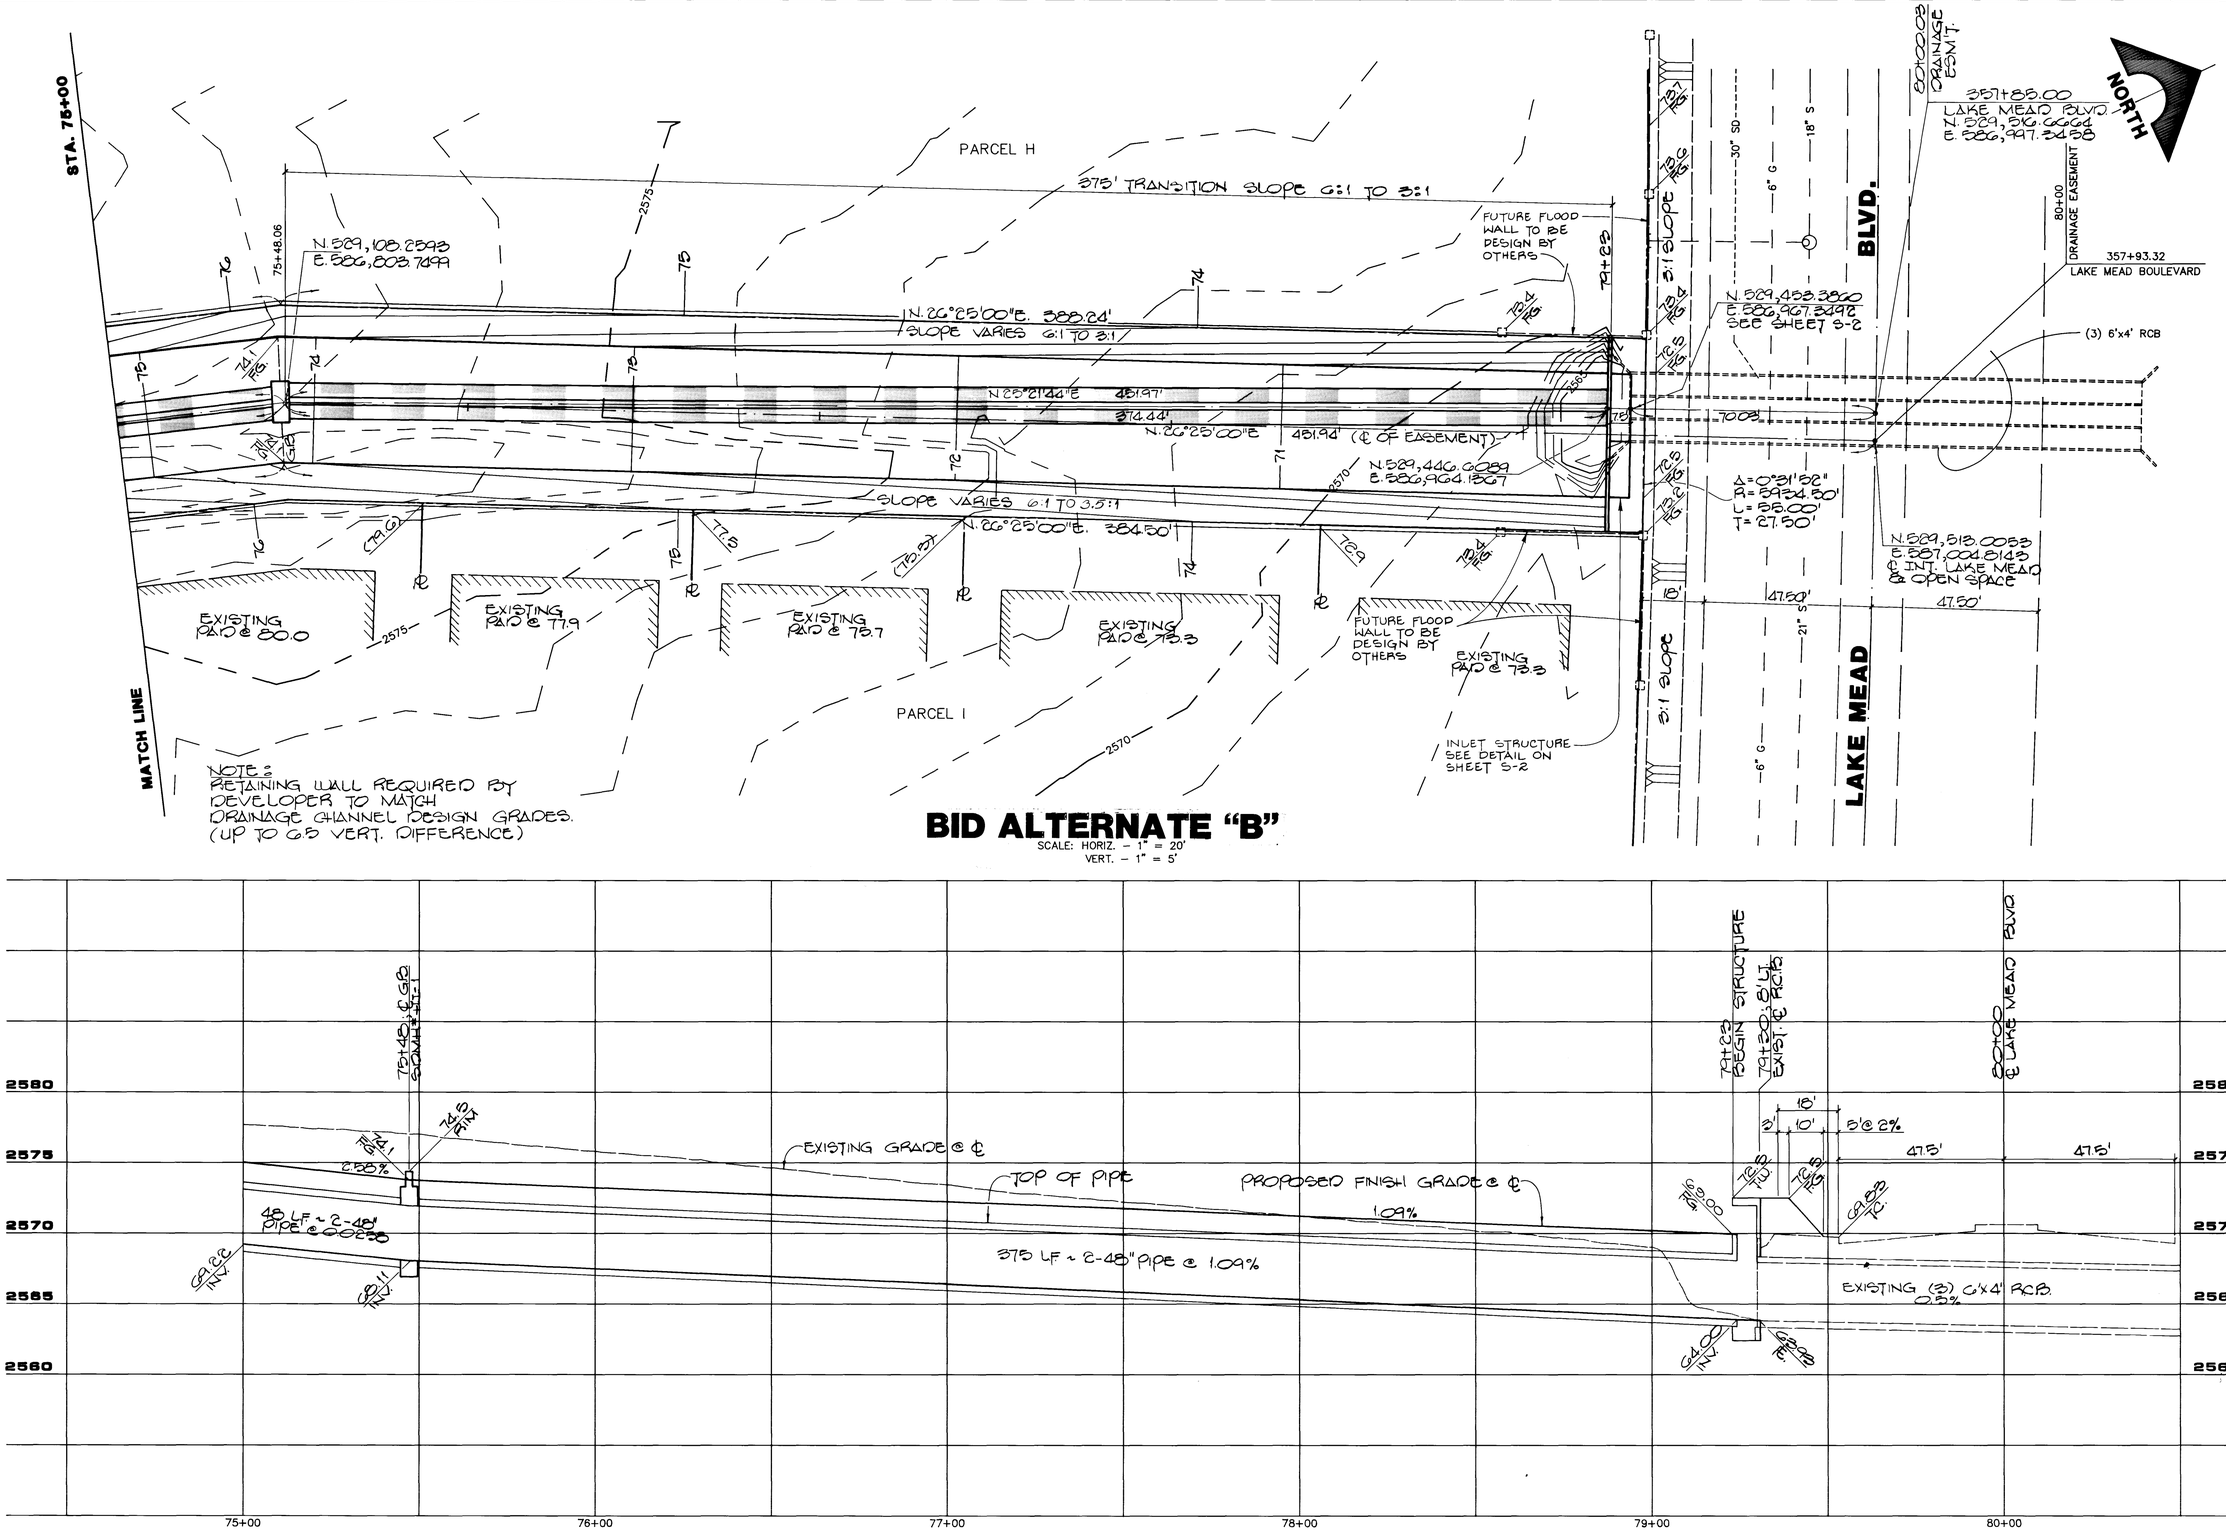

BID ALTERNATE "B"

SCALE: HORIZ. – 1" = 20'
VERT. – 1" = 5'

JOB NO. 620.31408

REV.	DATE	DESCRIPTION
2	2-14-91	ISSUED TO CONSTRUCT

RECOMMENDED BY: CHRISTOPHER M. WALKER
CIVIL ENGINEER
REGISTERED PROFESSIONAL ENGINEER
STATE OF NEVADA
NO. 5071

5071 R.P.E. NO. DATE

G.C. WALLACE, INC.
Engineering/Architecture
1555 SOUTH RAINBOW BLVD./LAS VEGAS, NEVADA 89102

HOWARD HUGHES PROPERTIES
SUMMERLIN-VILLAGE 1 NORTH
DRAINAGE CHANNEL
BETWEEN PARCEL H & PARCEL I
STA. 75+00 TO STA. 78+30

SHEET
DC-2B
SHT 5 OF 8

3090

731-52

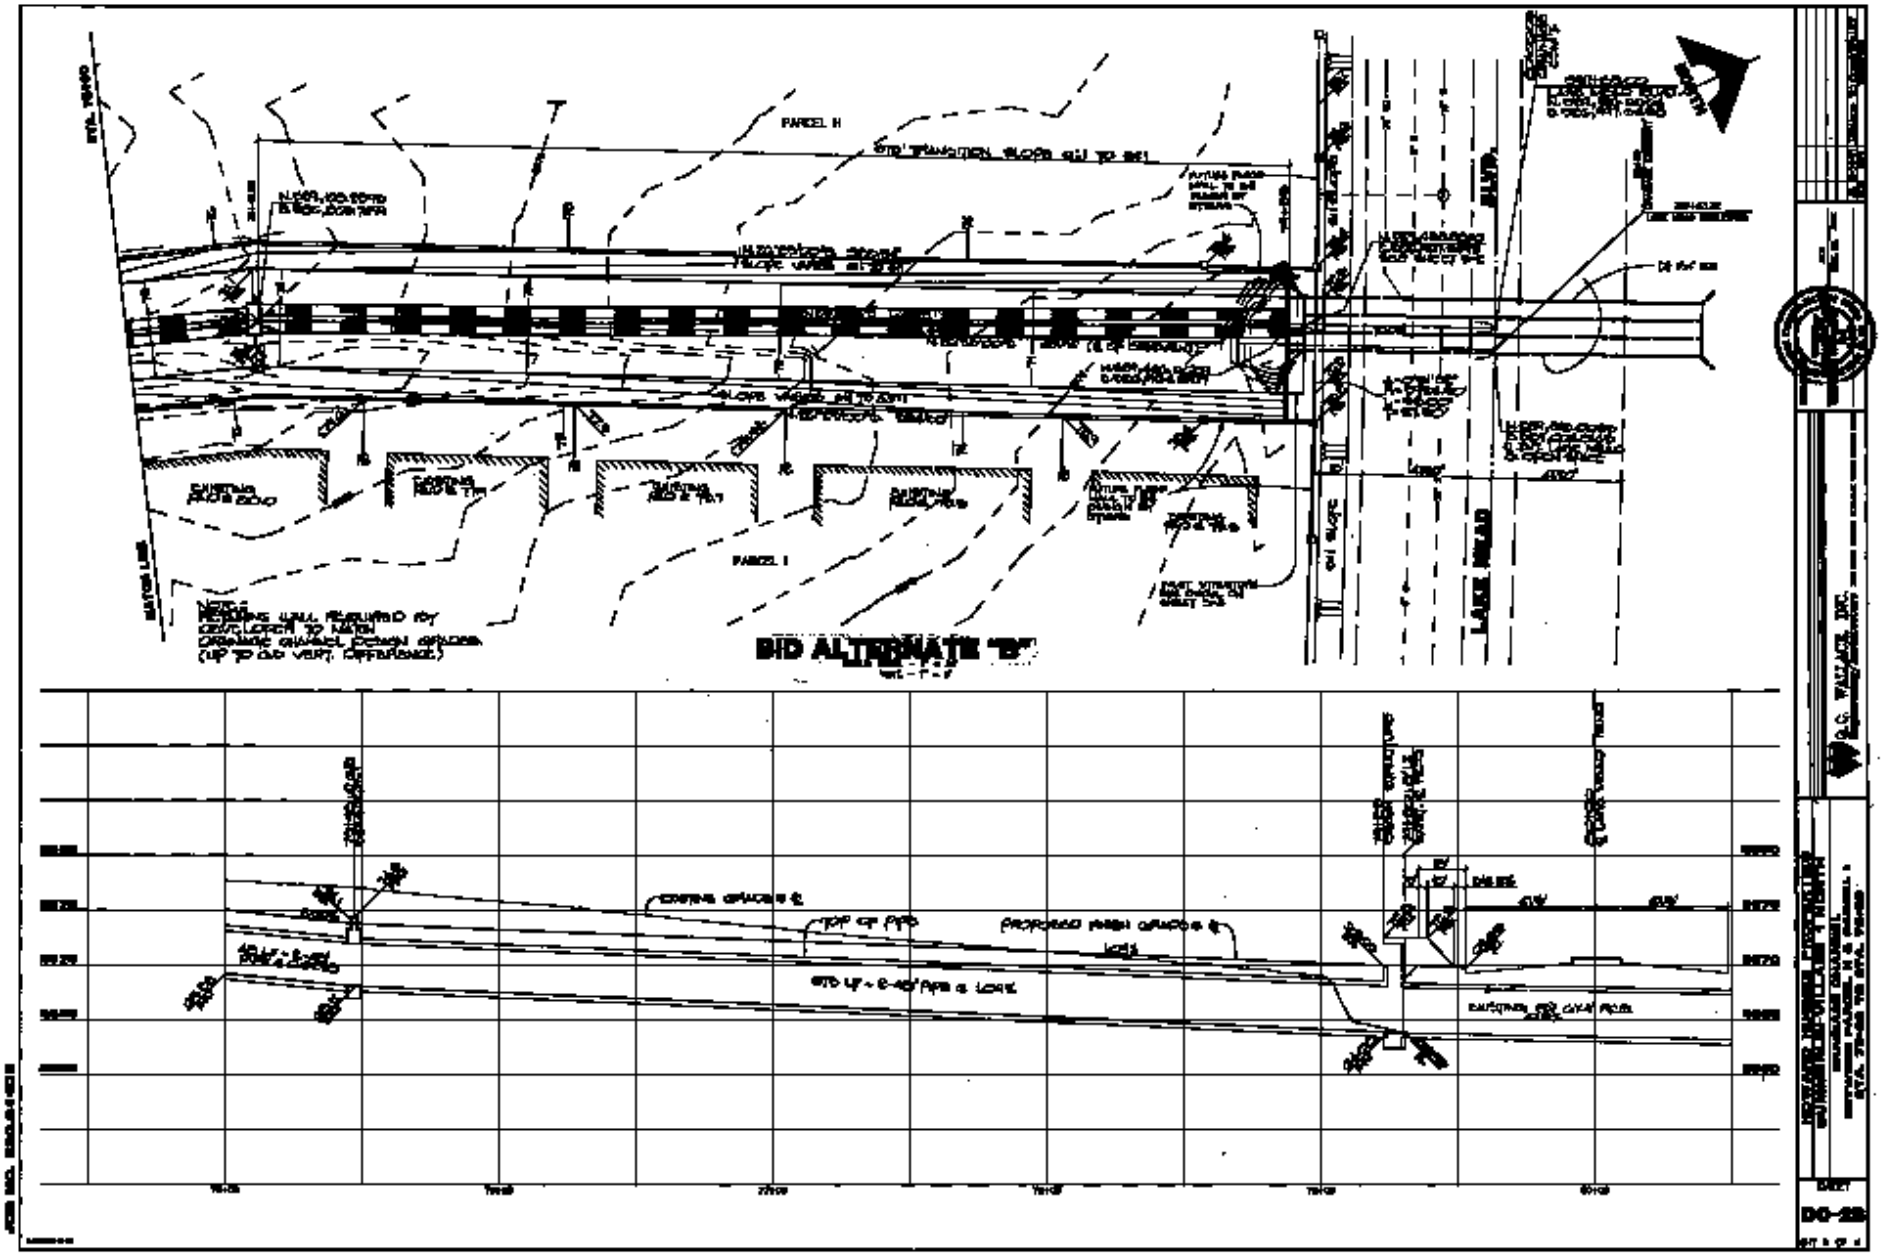
PARCEL II
PARCEL I
LAKE MEAD
BID ALTERNATE "B"
CONTINUE GRADES
TOP OF PIPE
PROPOSED FINISH GRADES
DRAINS
D.G. WALLACE, INC.
DO-28

731-62