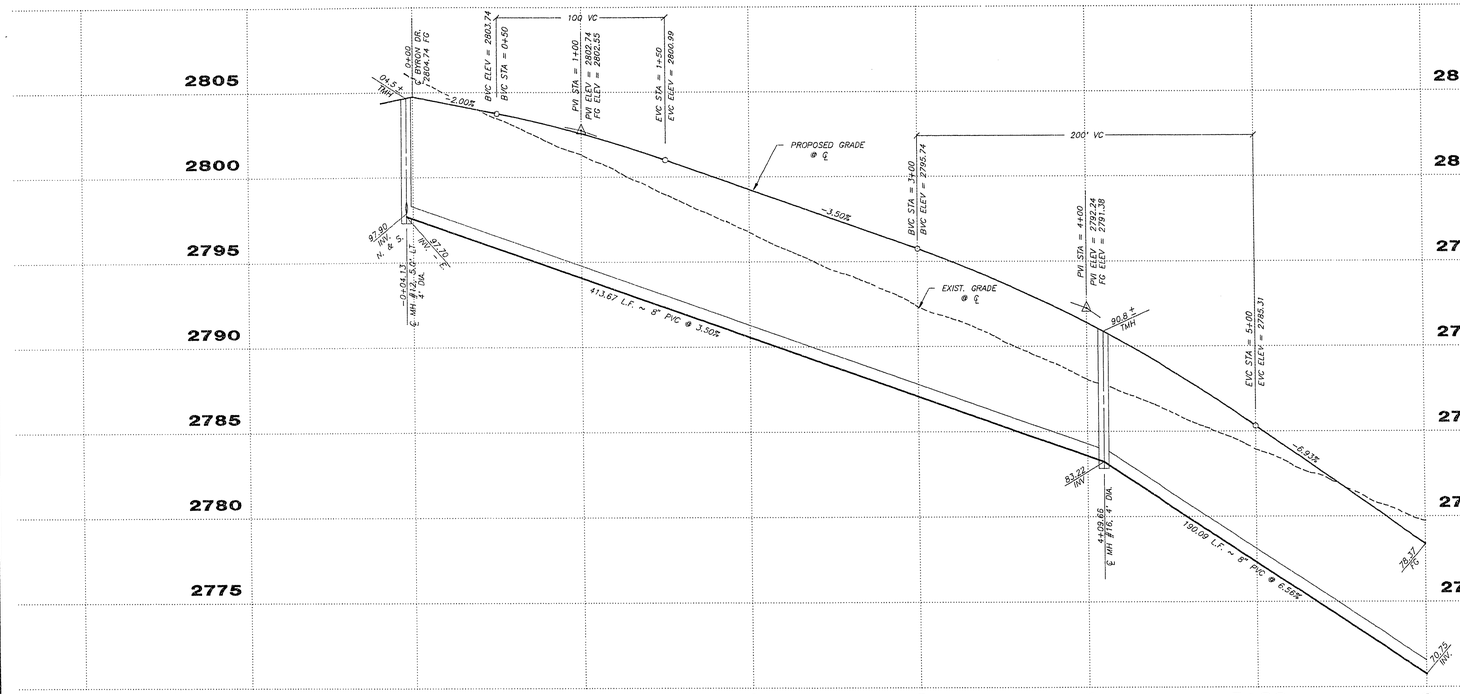

PROFILE

SCALE: HORIZ. 1" = 40'
VERT. 1" = 4'

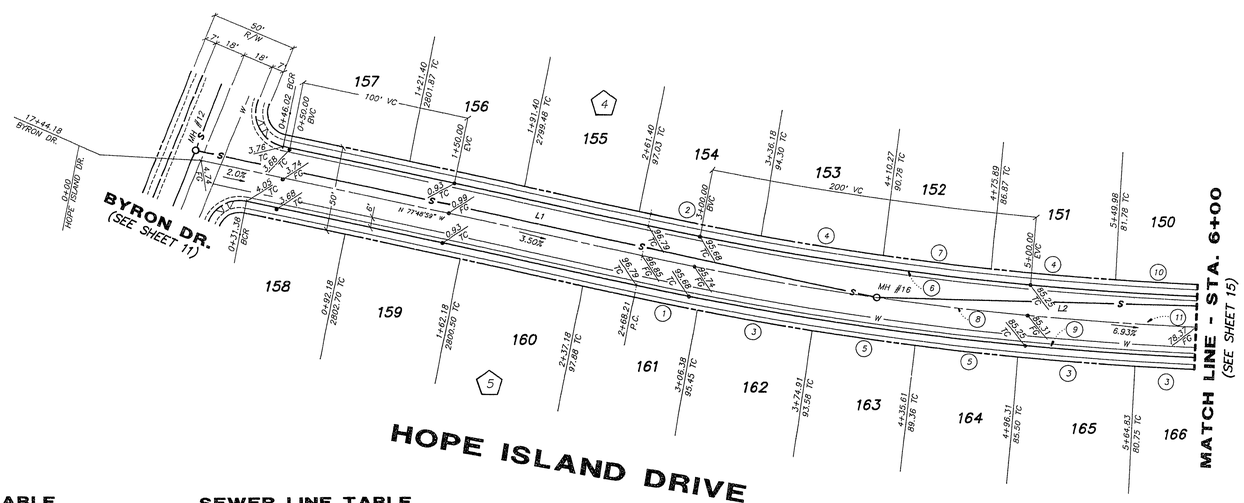

BCR CURVE TABLE

CURVE	DELTA	RADIUS	LENGTH	TANGENT
1	01°05'37"	2018.00'	38.52'	19.26'
2	01°56'50"	1982.00'	67.36'	33.68'
3	01°57'47"	2018.00'	69.14'	34.57'
4	02°07'21"	1982.00'	73.42'	36.72'
5	01°44'20"	2018.00'	61.25'	30.63'
6	19°05'10"	1982.00'	660.24'	333.20'
7	01°52'48"	1982.00'	65.03'	32.52'
℄ 8	19°03'10"	2000.00'	666.23'	336.23'
9	15°02'11"	2018.00'	529.59'	266.33'
10	02°16'26"	1982.00'	78.66'	39.34'
℄ 11	16°40'53"	2000.00'	582.29'	293.22'

SEWER LINE TABLE

LINE	BEARING	DISTANCE
L1	S 77°48'59" E	413.67'
L2	S 88°19'35" E	449.89'

MH COORDINATES

MH	NORTHING	EASTING
MH #12	N 531317.812	E 578881.821
MH #16	N 531230.509	E 579286.172

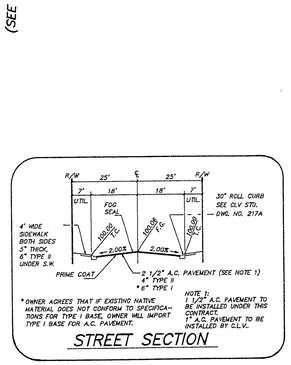

STREET SECTION

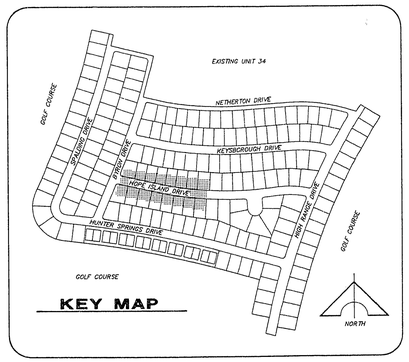

KEY MAP

NORTH
SCALE: 1" = 40'

REV	DATE	DESCRIPTION	C.L.V.	DATE

RECOMMENDED
MICHAEL R. ROSS, P.E. NO. 6218 DATE 10-8-17

G.C. WALLACE, INC.
Engineering/Architecture
1555 SOUTH RAINBOW BLVD./LAS VEGAS, NEVADA 89102

DEL WEBB COMMUNITIES, INC.
SUN CITY LAS VEGAS UNIT NO. 35

HOPE ISLAND DRIVE

SHEET 14 OF 25 SHEETS

JOB NO. 701.156 PLOTTED: 10/27/17@ 1:43 pm

10-8-17 1074-41141-35