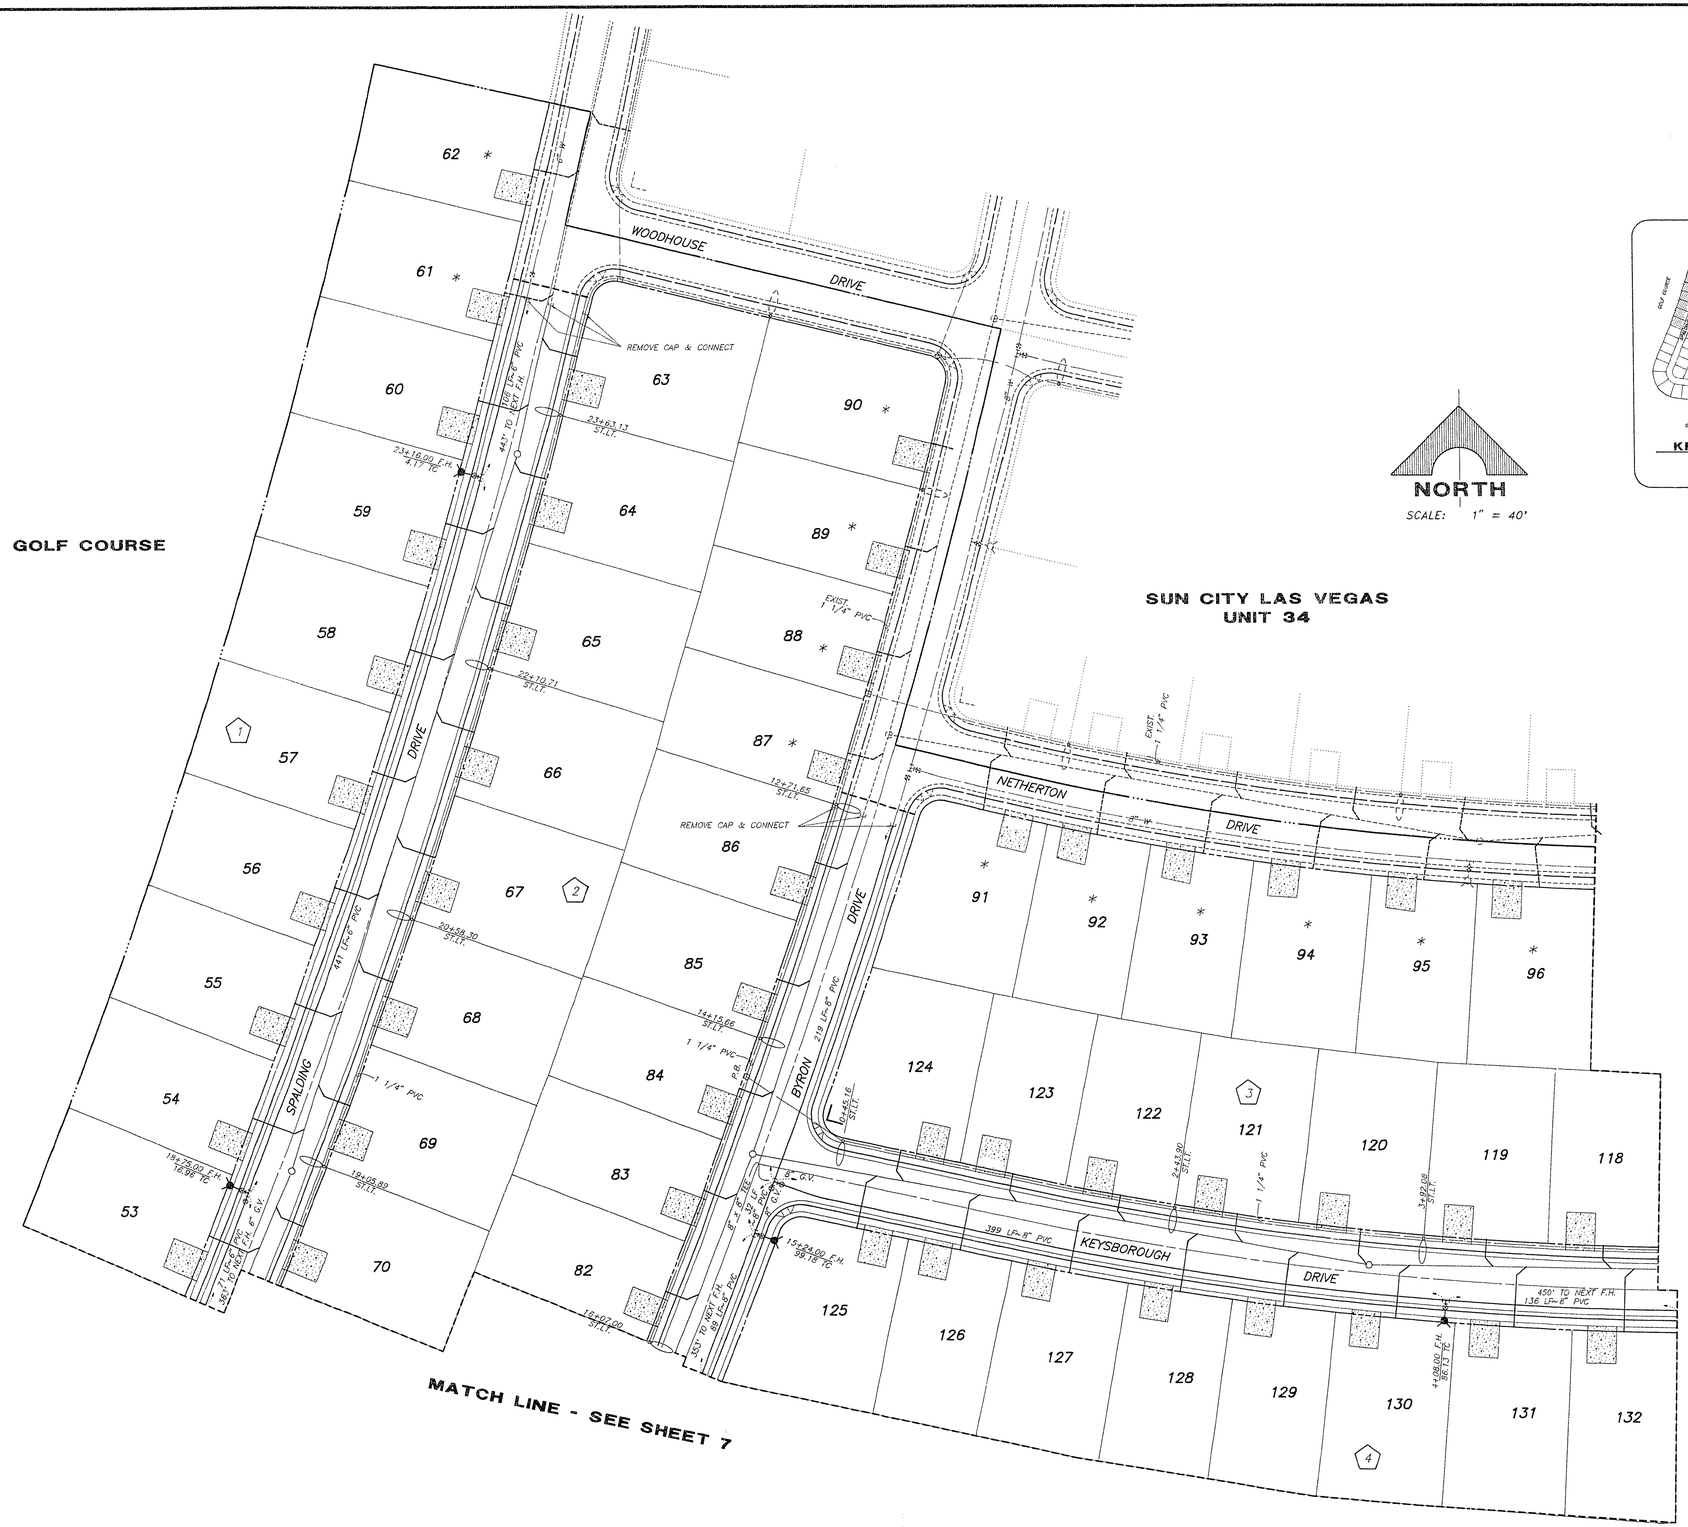

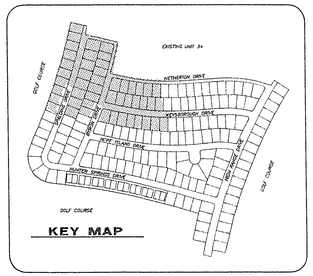

TEMPORARY DOMESTIC AND FIRE PROTECTION WATER SERVICE FOR THIS PROJECT WILL BE SUPPLIED BY THE TEMPORARY 2975 ZONE PUMPING STATION UNDER AN AGREEMENT WITH THE DISTRICT DATED FEBRUARY 4, 1992, WHICH LIMITS BOTH THE AMOUNT OF DEVELOPMENT TO BE SERVED AND THE OPERATIONAL PERIOD OF THE STATION.

PERMANENT DOMESTIC AND FIRE PROTECTION WATER SERVICE FOR THIS PROJECT IS DEPENDENT UPON THE COMPLETION OF THE 2975 ZONE PIPELINE PHASE II & III WITH HOWARD HUGHES PROPERTIES (OVERSIZING AGREEMENT NUMBER 72-001) AND PHASE IV WITH DEL WEBB (OVERSIZING AGREEMENT NUMBER 72-002).

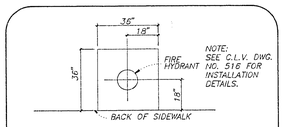

NOTE:
SEE C.L.V. DWG. NO. 516 FOR INSTALLATION DETAILS.

FIRE HYDRANT LOCATION DETAIL

APPROVED FOR CONSTRUCTION

LAS VEGAS WATER DISTRICT — DATE 4/28/92

REV	DATE	DESCRIPTION	C.L.V.	DATE

RECOMMENDED: MICHAEL D. ROSS — P.E. NO. 6218 — DATE 3-27-92

G.C. WALLACE, INC.
Engineering/Architecture
1555 SOUTH RAINBOW BLVD./LAS VEGAS, NEVADA 89102

DEL WEBB COMMUNITIES, INC.
SUN CITY LAS VEGAS UNIT NO. 35

UTILITY PLAN III

SHEET 6 OF 25 SHEETS

JOB NO. 701.156 PLOTTED: 04/14/92 3:50 pm DRAWING: D159-6

3071-4141-35

10-7-9