PHASE 2 IS NOT A PART OF PLAT AS APPROVED BY CITY COMMISSION

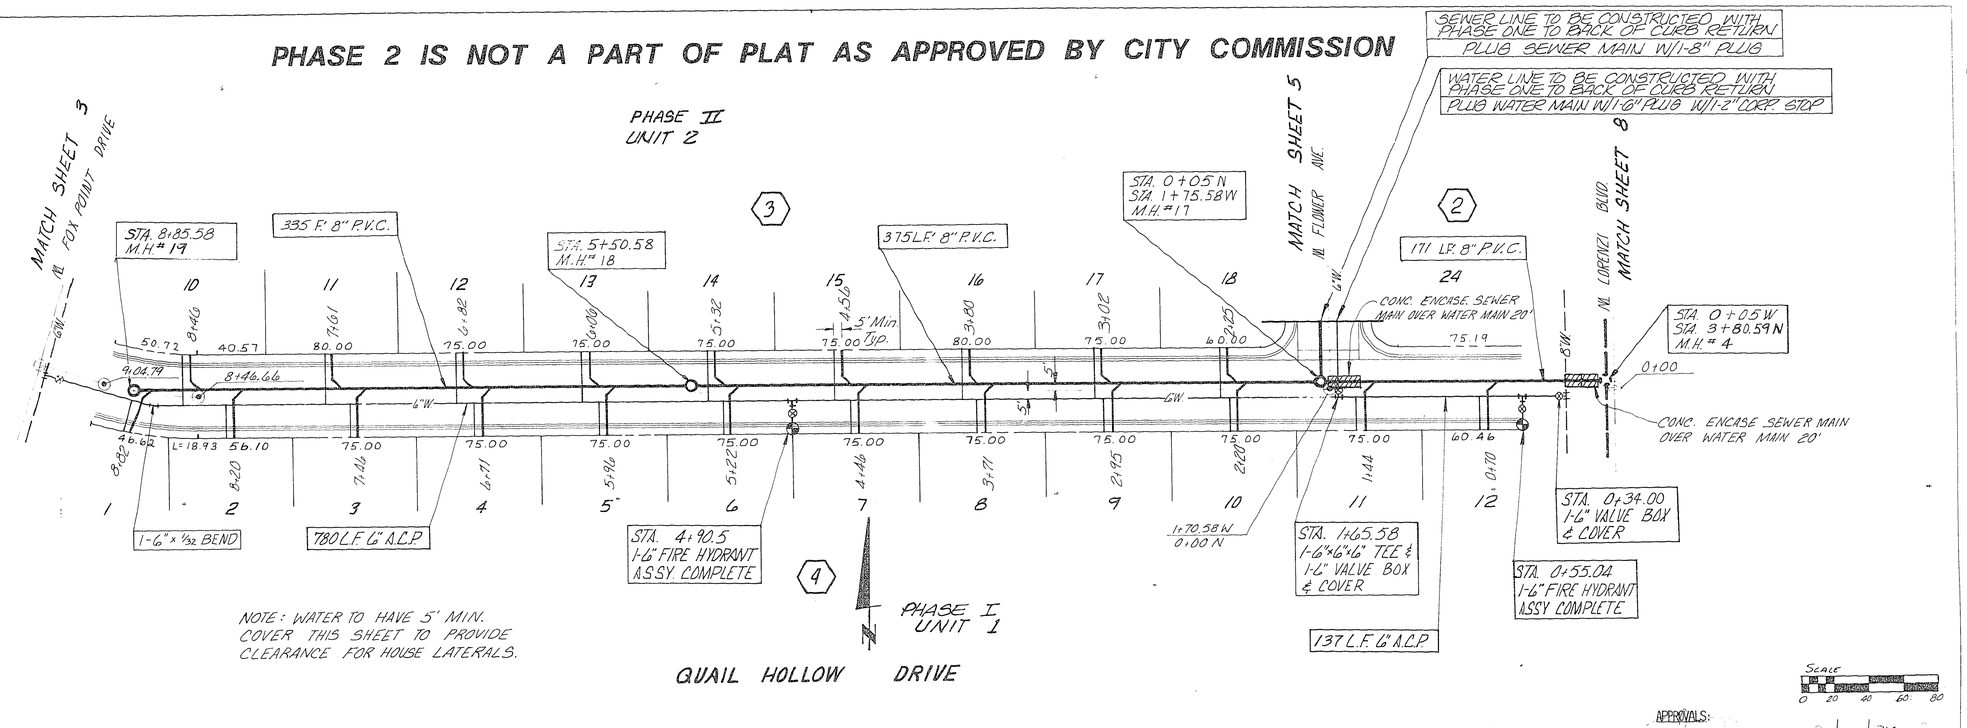

APPROVALS:

CITY OF LAS VEGAS CITY ENGINEER	DATE 3/10/79
CITY OF LAS VEGAS FIELD OPERATION ENGINEER	DATE
CITY OF LAS VEGAS SANITATION ENGINEER	DATE 8-8-79
CITY OF LAS VEGAS QUALITY CONTROL ENGINEER	DATE
LAS VEGAS VALLEY WATER DISTRICT	DATE
CITY OF LAS VEGAS	DATE

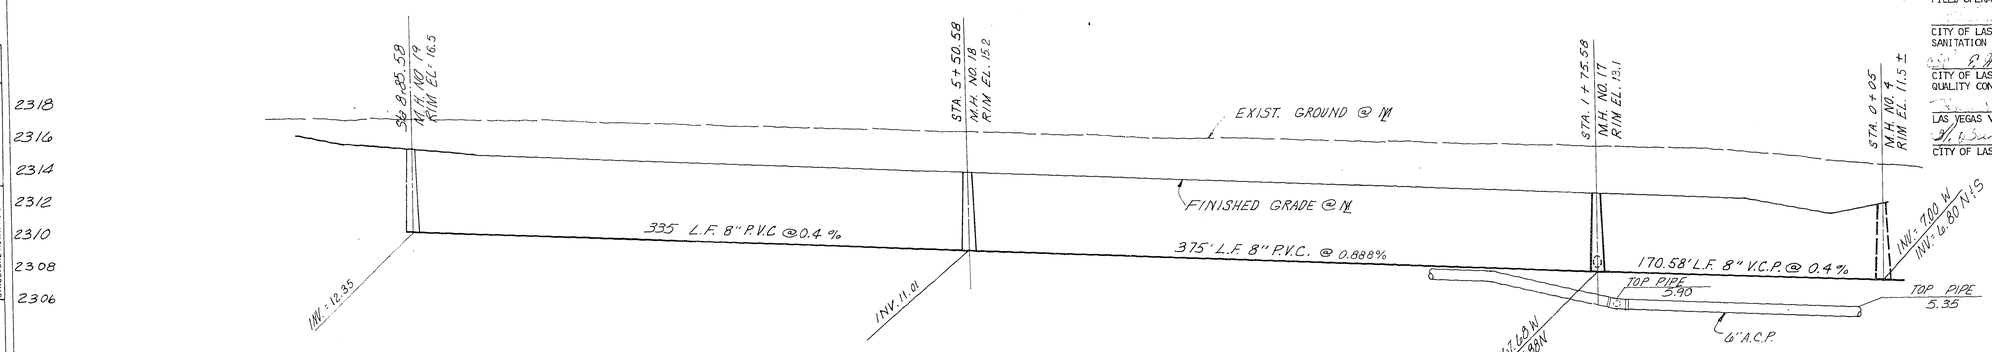

NOTE: SEE PAVING PLANS FOR REVISED GRADE.

Revision	CHANGED SEWER PROFILE	Date 9/17/79	By AZ

Design B.V.
Drn. G.B. Ck'd
Scale 1"=40' Horiz. 1"=4' Vert.
Date 3-79
Vice President
Project Mgr.

WBC Consultants Inc.
Engineering Surveying Planning
5115 S. Industrial Rd.
Suite 605
Las Vegas, Nev. 89118
702/736-2938

SUNCREST MEADOWS
SEWER & WATER PLANS

Job No. 5-246-032-07 Sheet 4 of 9

307 y-2850