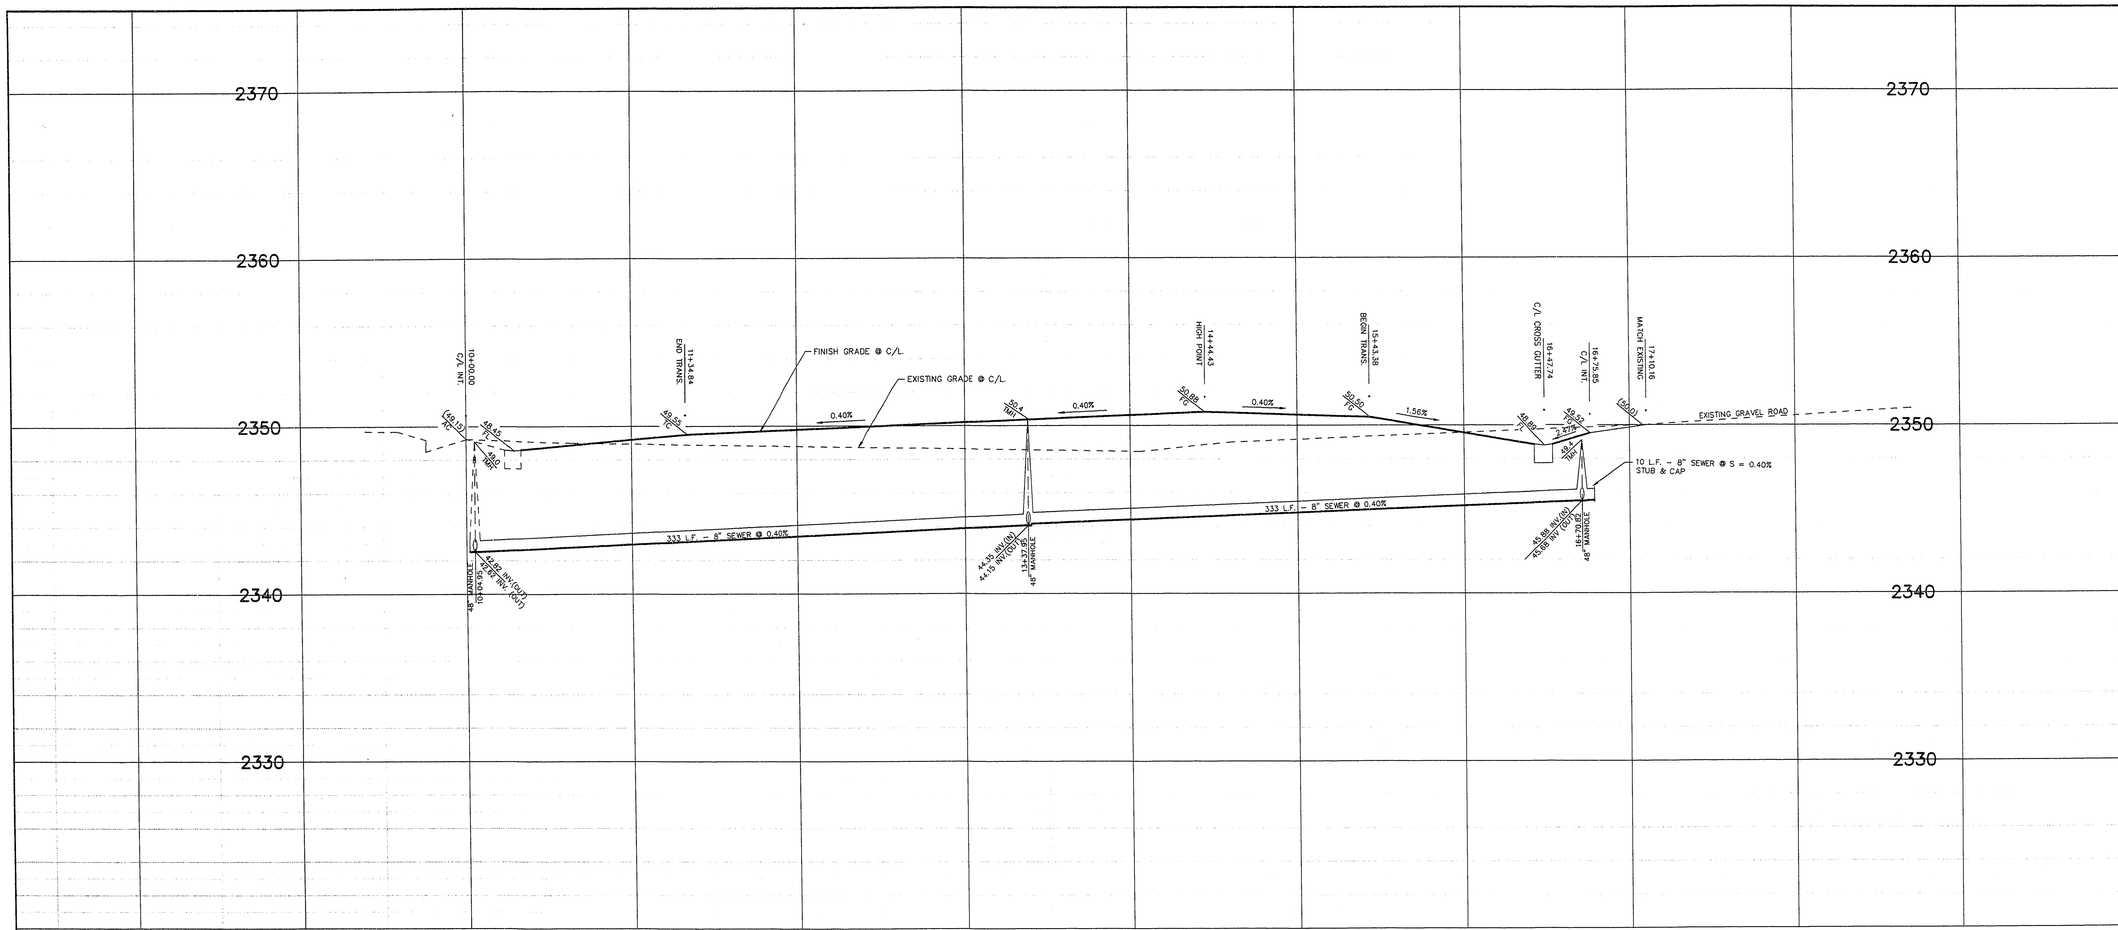

SIDEWALK RAMP DATA
CASE 1 RAMP

RAMP #	A	B	SLOPE
①	8'	5'	< 2.00%

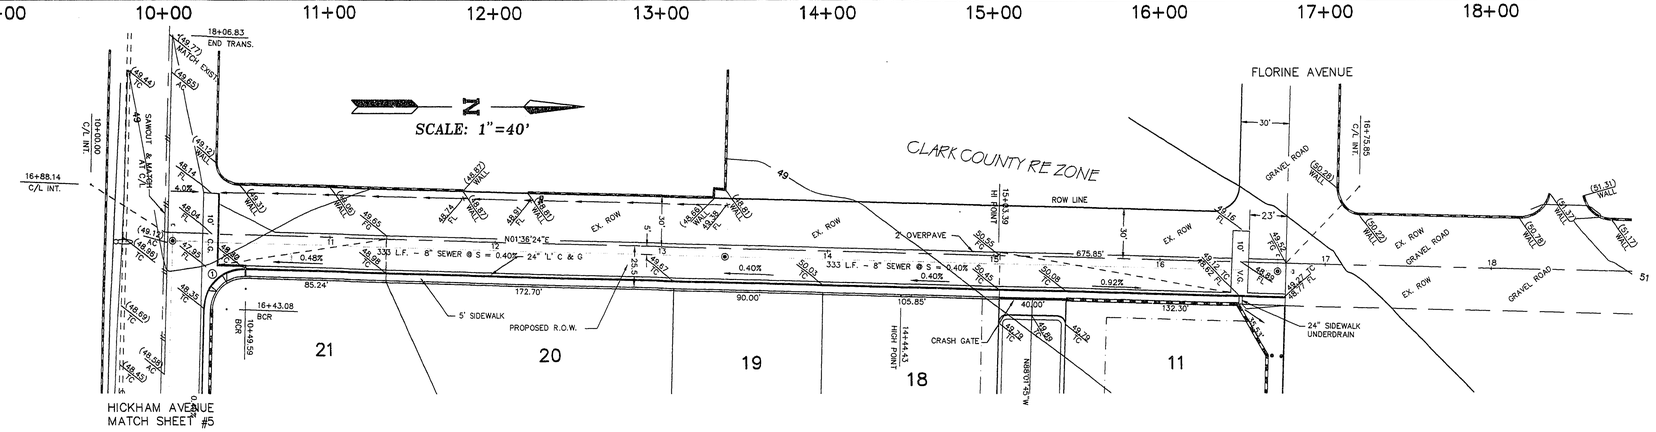

QUADREL STREET

QUANTITY ESTIMATES THIS SHEET

2" ASPHALTIC CONCRETE PAVEMENT	1,473 S.Y.
24" L-TYPE CURB & GUTTER	626 L.F.
SIDEWALK	3,130 S.F.
24" SIDEWALK UNDERDRAIN	1 EA.
VALLEY GUTTER	371 S.F.

NOTICE!

EXISTING UTILITIES ARE SHOWN ON PLANS FOR THE CONVENIENCE OF THE CONTRACTOR ONLY. THE CONTRACTOR IS RESPONSIBLE FOR THE PROTECTION OF ALL UTILITIES. THE ENGINEER BEARS NO RESPONSIBILITY FOR UTILITIES NOT SHOWN OR SHOWN INCORRECTLY.

AVOID CUTTING UNDERGROUND UTILITIES. IT'S COSTLY.
Call BEFORE YOU Dig
1-800-227-2600
UNDERGROUND SERVICE (USA)

REVISION	DATE	BY	APPROVED

SUBMITTED BY:
EDWARD F. TANEY
NEVADA PROFESSIONAL ENGINEER
STATE OF NEVADA
9/7/95

ALPHA & ENGINEERING COMPANY
50 So. Jones #201, Las Vegas, NV. 89107
Telephone: (702) 877-1300

TITLE: STREET PLAN & PROFILE QUADREL STREET

PROJECT: SUNSET ESTATES

JOB #	N5-86-05
NAME	VERTREES
DATE	9-7-95
SCALE	1" = 40'

PAGE 6 OF 7

860505

107Y-4423

11-25-1995