GRAPHIC SCALE

50 0 25 50 100

(IN FEET)
1 inch = 50 ft.

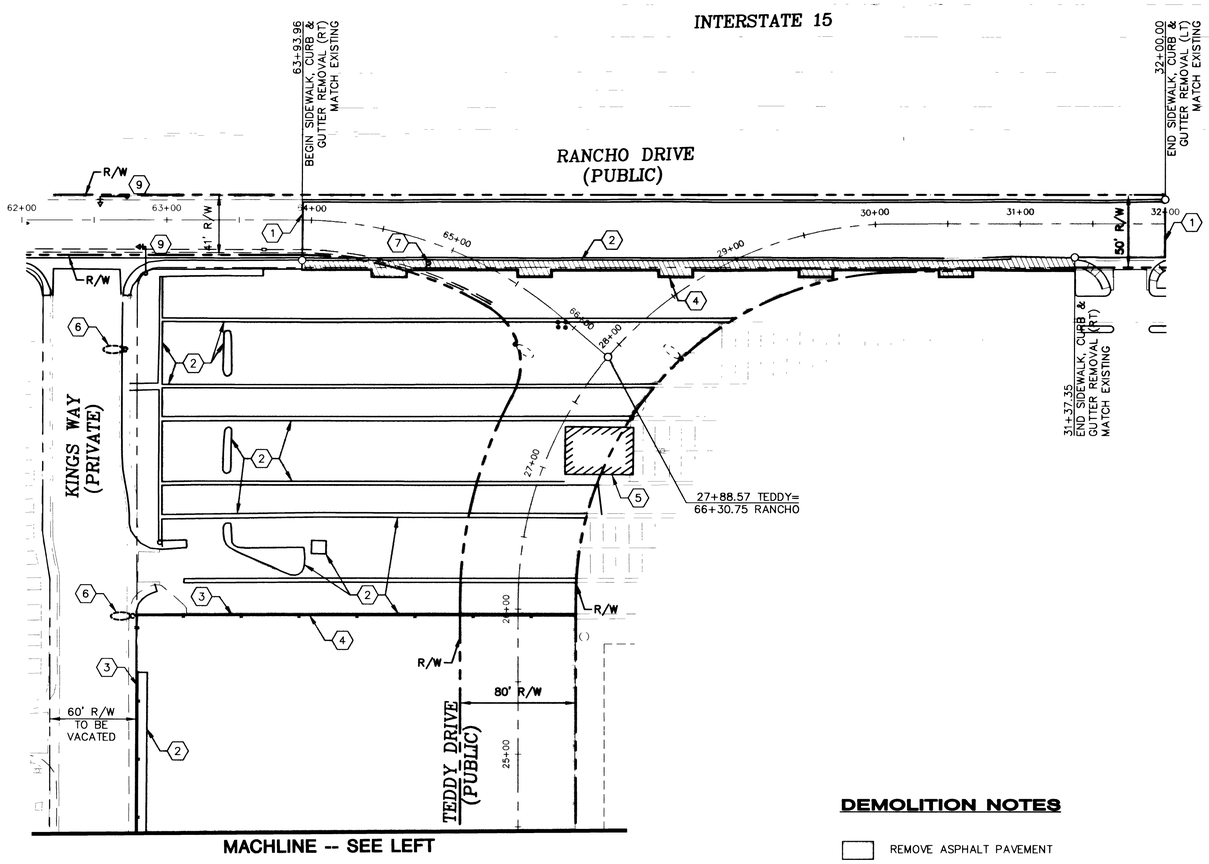

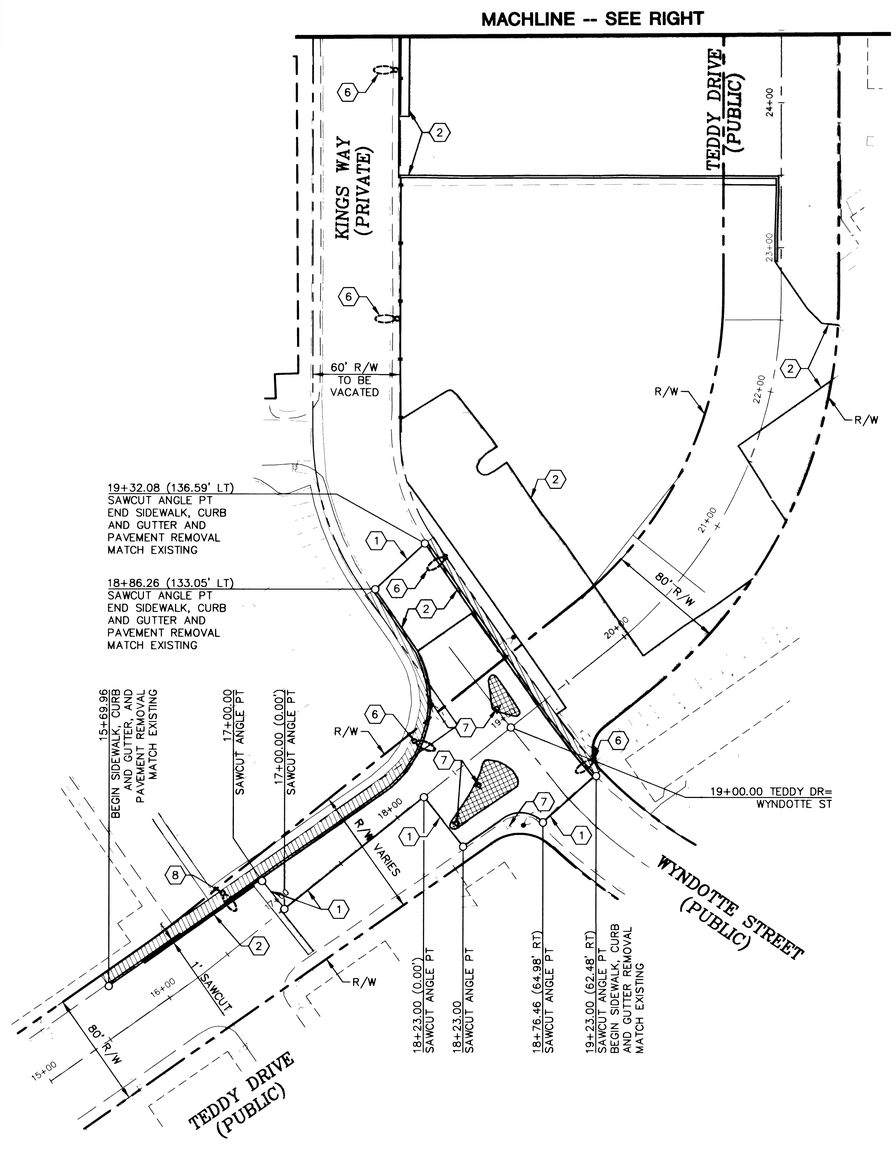

DEMOLITION NOTES

- REMOVE ASPHALT PAVEMENT
- REMOVE SIDEWALK
- REMOVE MEDIAN CURB AND ISLAND
- (1) SAWCUT LINE
- (2) REMOVE CURB AND GUTTER
- (3) REMOVE FENCE
- (4) REMOVE BLOCK WALL
- (5) REMOVE BUILDING
- (6) REMOVE AND RETURN STREET LIGHTING POLES AND ASSOCIATED WIRE AND HAREWARE TO THE CITY OF LAS VEGAS YARDS AT 3104 BONANZA ROAD. CALL 24 HOURS BEFORE RETURNING AT 229-6331.
- (7) REMOVE SIGN
- (8) RELOCATE EXISTING STREET LIGHTING POLE PER SHEET SL-1.
- (9) REMOVE TRAFFIC SIGNAL (BY OTHERS)

NOTE: REMOVE ALL STRIPING IN CONFLICT WITH THE DESIGN

BASIS OF BEARING

BEING THE NORTH LINE OF THE NORTHEAST QUARTER (NE 1/4) OF THE NORTHEAST QUARTER OF SECTION 8, TOWNSHIP 21 SOUTH, RANGE 61 EAST, M.D.M., SAID LINE ALSO BEING THE CENTERLINE OF SAHARA AVENUE. BEARING: SOUTH 89°59'39" WEST.

BENCHMARK

CLARK COUNTY BENCHMARK NO. 25
RIVET AND SQUARE ALUMINUM PLATE IN TOP OF CURB, NORTHEAST CORNER OF SAHARA AVENUE AND RANCHO DRIVE NEAR THE PC OF SAHARA AVENUE.
ELEVATION: 2075.74 ft. (632.686 meters)
REFERENCE No. 7C11 4SWS
DATUM: NAVD 88

SAFETY ALERT
Call Before You Overhead
1-702-593-6111

Avoid cutting underground utility lines. It's costly
Call before you Dig
1-800-227-2600

REV	DATE	BY	REVISION

STATION CASINOS
1303 W. SUNSET ROAD
HENDERSON, NEVADA 89014
(702) 898-4278 Fax (702) 898-4283

Kimley-Horn and Associates, Inc. ©2000
Engineering, Planning, and Environmental Consultants
1050 East Flamingo Road
Suite S-210
Las Vegas, Nevada 89119
Tel No. (702) 734-5666
Fax No. (702) 735-4243

DEMOLITION PLAN

TEDDY DRIVE ROADWAY IMPROVEMENTS

DRAWN BY: TEA 3/01
DESIGNED BY: CGC 3/01
CHECKED BY: BRS 3/01
PROJECT NO: 092045008
SCALE: 1"=50' HOR.

PROFESSIONAL ENGINEER STATE OF NEVADA
LAYNE BRANDHAGEN
4-L-1
CIVIL
No. 9748

SHEET
D-1
7 OF 21 SHEETS

DRAWING NO.
107-V3/14

N:\092045\008\dwg\TEDDY\A50DEMO1.dwg 02/27/01 15:18
XREF = N:\092045\008\dwg\XC\A50BORD.N; N:\092045\008\dwg\XC\A50BORD.N; N:\092045\008\dwg\XC\A50BORD.N;