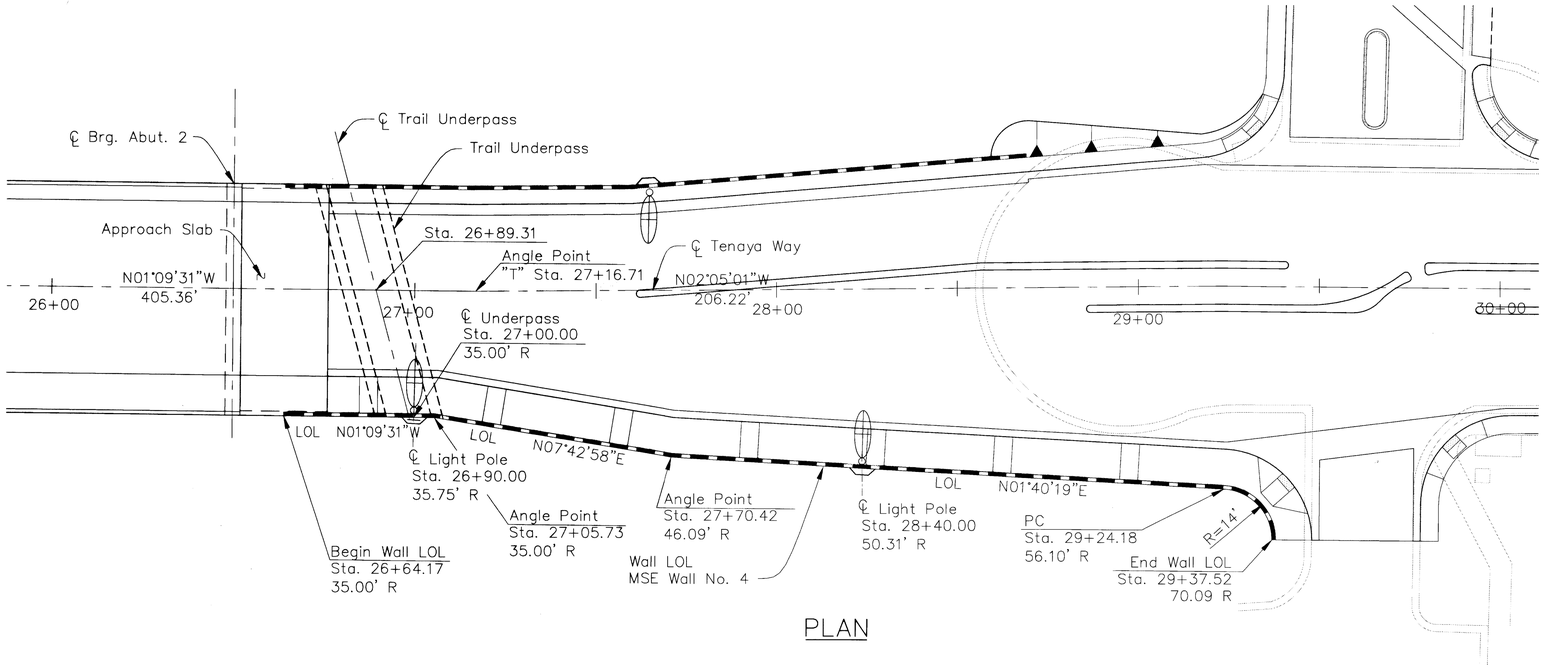

PLAN

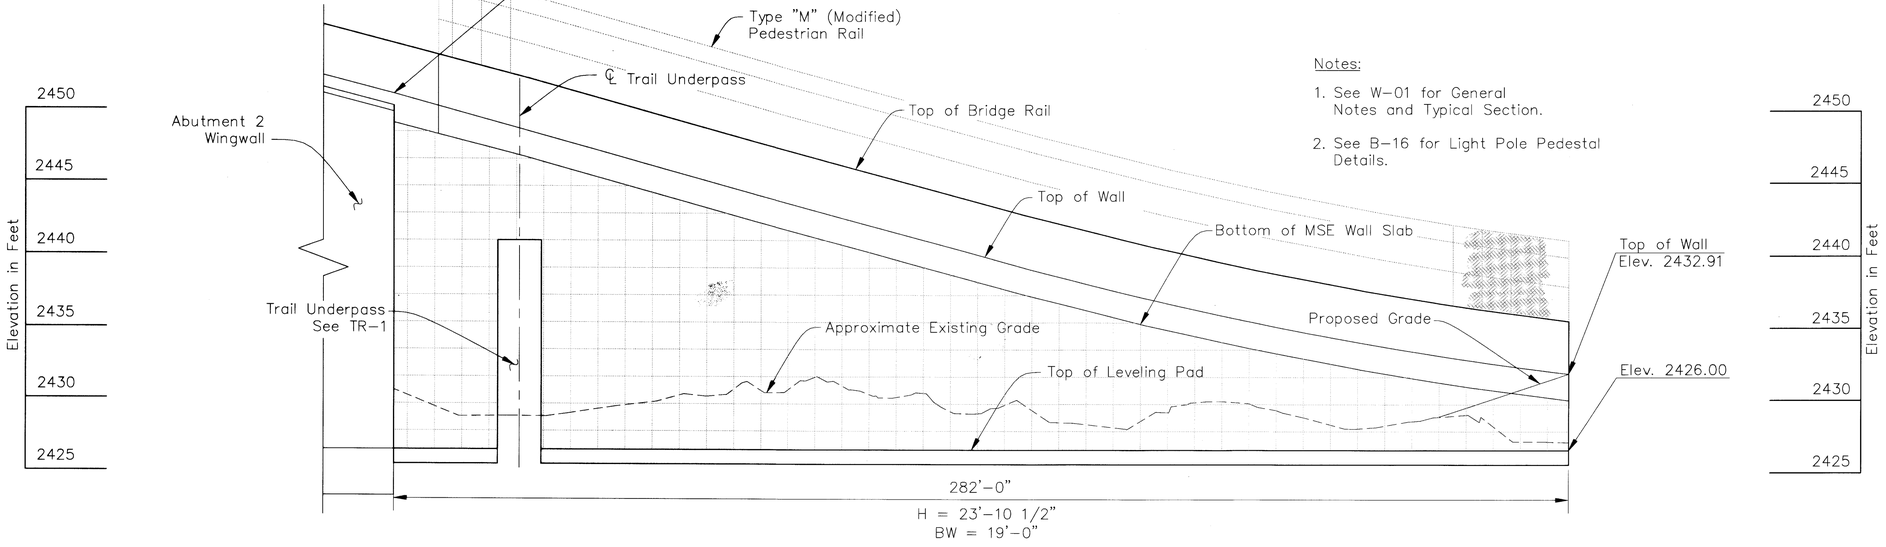

Notes:

1. See W-01 for General Notes and Typical Section.
2. See B-16 for Light Pole Pedestal Details.

ELEVATION

109525

P:\Tenaya\Sheets\W-05.dwg 01/18/08 9:29am aabdo

Call before you UnderGround 1-702-455-7511 (LAS VEGAS TRAFFIC SIGNALS) 1-702-432-5300 (REPORT ANY NATIONAL DEFENSE DEPARTMENT OF TRANSPORTATION)

Call before you Dig 1-800-227-2600 (UNDERGROUND SERVICE ALERT (USA))

SAFETY ALERT Call before you Overhead 1-702-593-6111 (OVERHEAD SERVICE ALERT)

REVISIONS

NO.	DATE:	DESCRIPTION	APP'D

DEPARTMENT OF PUBLIC WORKS
ENGINEERING DESIGN SECTION

CITY ENGINEER: JORGE CERVANTES, P.E.
PROGRAM MANAGER: MARK SORENSEN, P.E.

DESIGNED BY: CS
DRAWN BY: CG
CHECKED BY: RM

HDR Engineering, Inc.

HORIZONTAL SCALE: 1"=20'
VERTICAL SCALE: 1"=4'
DATE: 1/2008

TITLE: TENAYA WAY OVERPASS AT SUMMERLIN PKWY

SHEET: PLAN AND PROFILE MSE RETAINING WALL NO. 4

CRAIG W. SMART
Exp. 6-30-08
CIVIL
No. 14579
STATE OF NEVADA
PROFESSIONAL ENGINEER

Sheet W-05
82 of 96

DRAWING NO. 107Y4452