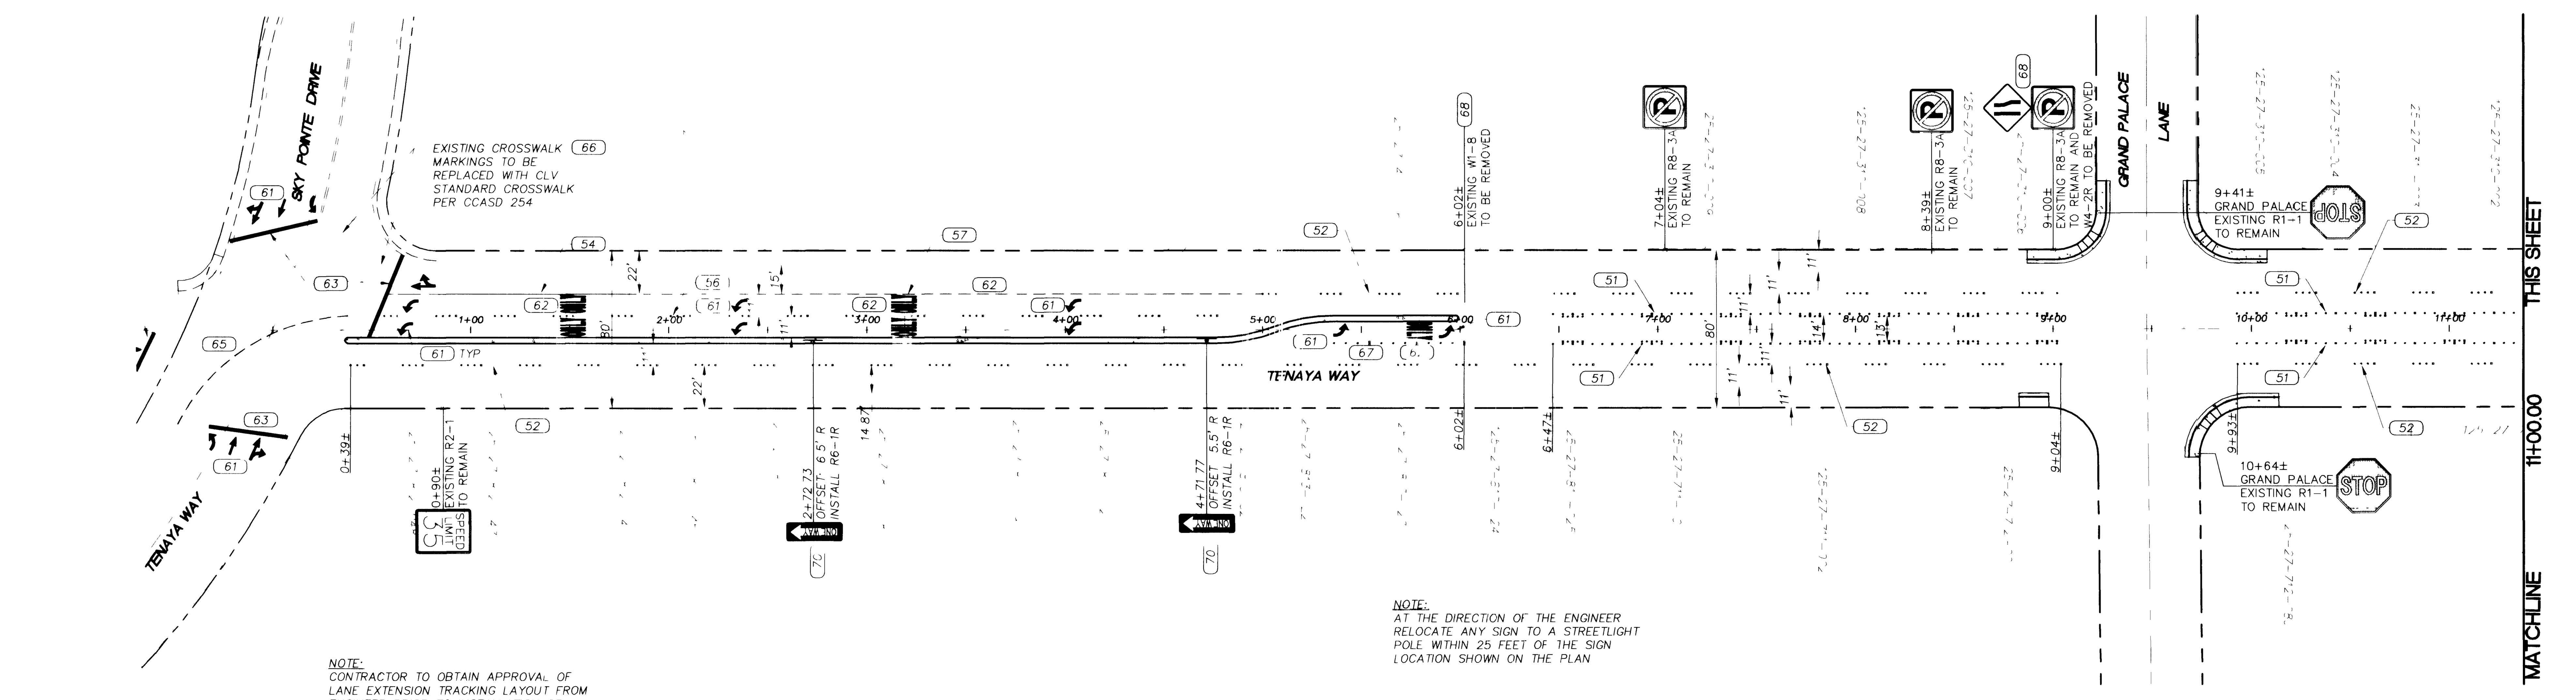

NOTE:
CONTRACTOR TO OBTAIN APPROVAL OF LANE EXTENSION TRACKING LAYOUT FROM ENGINEER PRIOR TO INSTALLATION OF PERMANENT MARKING TAPE

NOTE:
AT THE DIRECTION OF THE ENGINEER RELOCATE ANY SIGN TO A STREETLIGHT POLE WITHIN 25 FEET OF THE SIGN LOCATION SHOWN ON THE PLAN

PLAN VIEW - TENAYA WAY
SCALES: 1"=50'

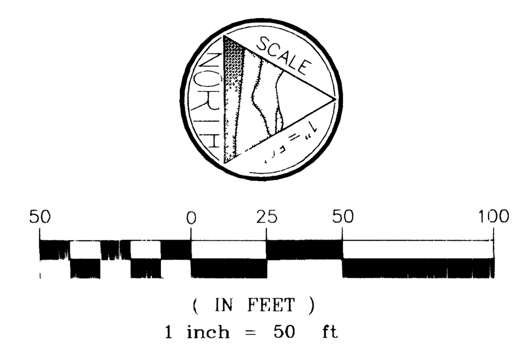

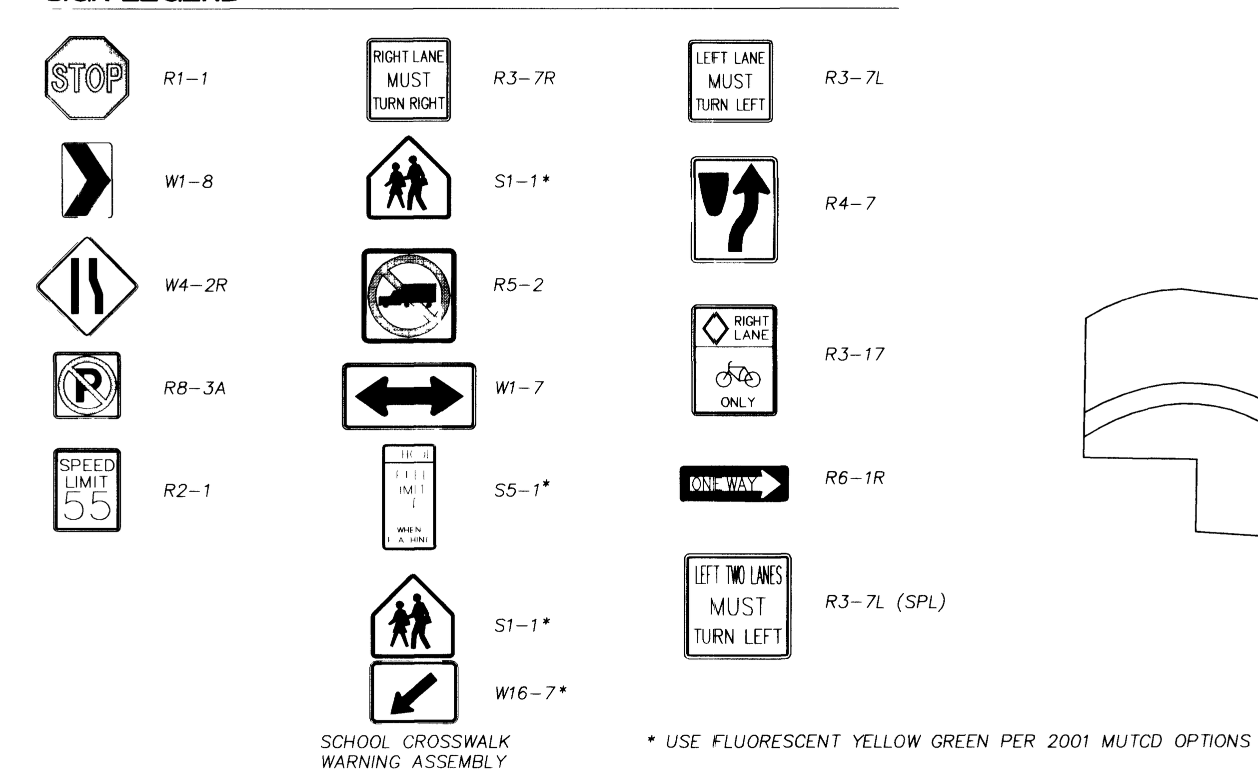

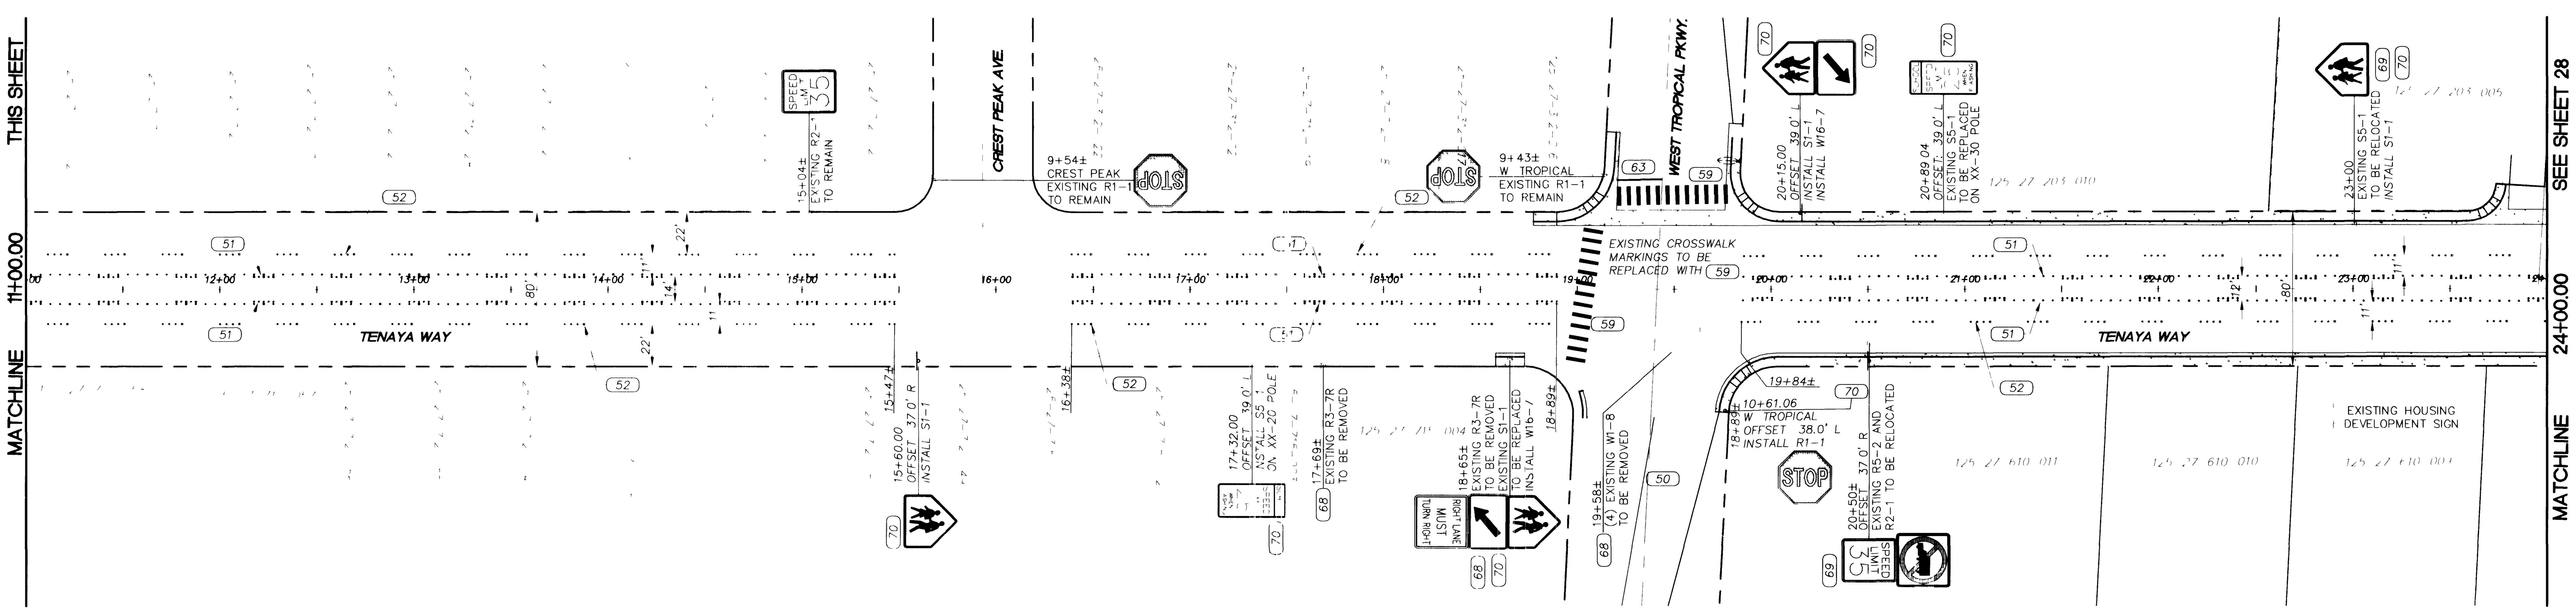

PLAN VIEW - TENAYA WAY
SCALES: 1"=50'

TRAFFIC STRIPING

- (50) TYPE 1 CENTERLINE (USD NO 244)
- (51) TYPE 2 CENTERLINE (USD NO 244)
- (52) TYPE 4 LANE LINE (USD NO 244A)
- (53) TRANSITION SECTION (USD NO 245)
- (54) RIGHT TURN LANE (USD NO 246)
- (55) MINOR RIGHT TURN LANE (USD NO 246.2)
- (56) STORAGE LANE LINE (USD NO 246A)
- (57) DROP LINE PATTERN (USD NO 246A)
- (58) MEDIAN NOSE MARKING (USD NO 248)
- (59) 24" WIDE CROSSWALK LINES, 10' LONG AT LANE LINE AND CENTER OF LANE (PMF)
- (60) 6" WIDE SOLID WHITE LINE (PMF)
- (61) WHITE PAVEMENT "ARROW" (PMF)
- (62) WHITE PAVEMENT "ONLY" (PMF)
- (63) 24" WIDE STOP BAR (PMF)
- (64) WHITE PAVEMENT "BIKE LANE" (PMF)
- (65) INSTALL LANE GUIDANCE "CAT-TRACK" DELINEATION ACROSS INTERSECTION AS SHOWN
- (66) INSTALL CROSSWALK PER USD 254
- (67) ADDED LEFT TURN LANE PER USD 246

TRAFFIC SIGNAGE

- (68) EXISTING SIGN TO BE REMOVED
- (69) EXISTING SIGN TO BE RELOCATED
- (70) INSTALL NEW TRAFFIC SIGN

BASIS OF BEARING:

NORTH AMERICAN DATUM – 1983 (NAD'83), NEVADA COORDINATE SYSTEM – 1983 (NCS'83), EAST ZONE (2701), MODIFIED AS SHOWN BY A MAP ON FILE IN THE OFFICE OF THE COUNTY RECORDER, CLARK COUNTY, NEVADA IN FILE 89 OF RECORDS OR SURVEYS, PAGE 3

BENCHMARKS:

#1LV90/27W4, CLV, PLS 2050 AL CAP W1/4 SEC.27
ELEV. 2381.17 NAVD 88

#1LV90/27N4, CLV, AL CAP, PLS 2984, CENTENNIAL PKWY & TENAYA WAY
ELEV. 2356.41 NAVD 88

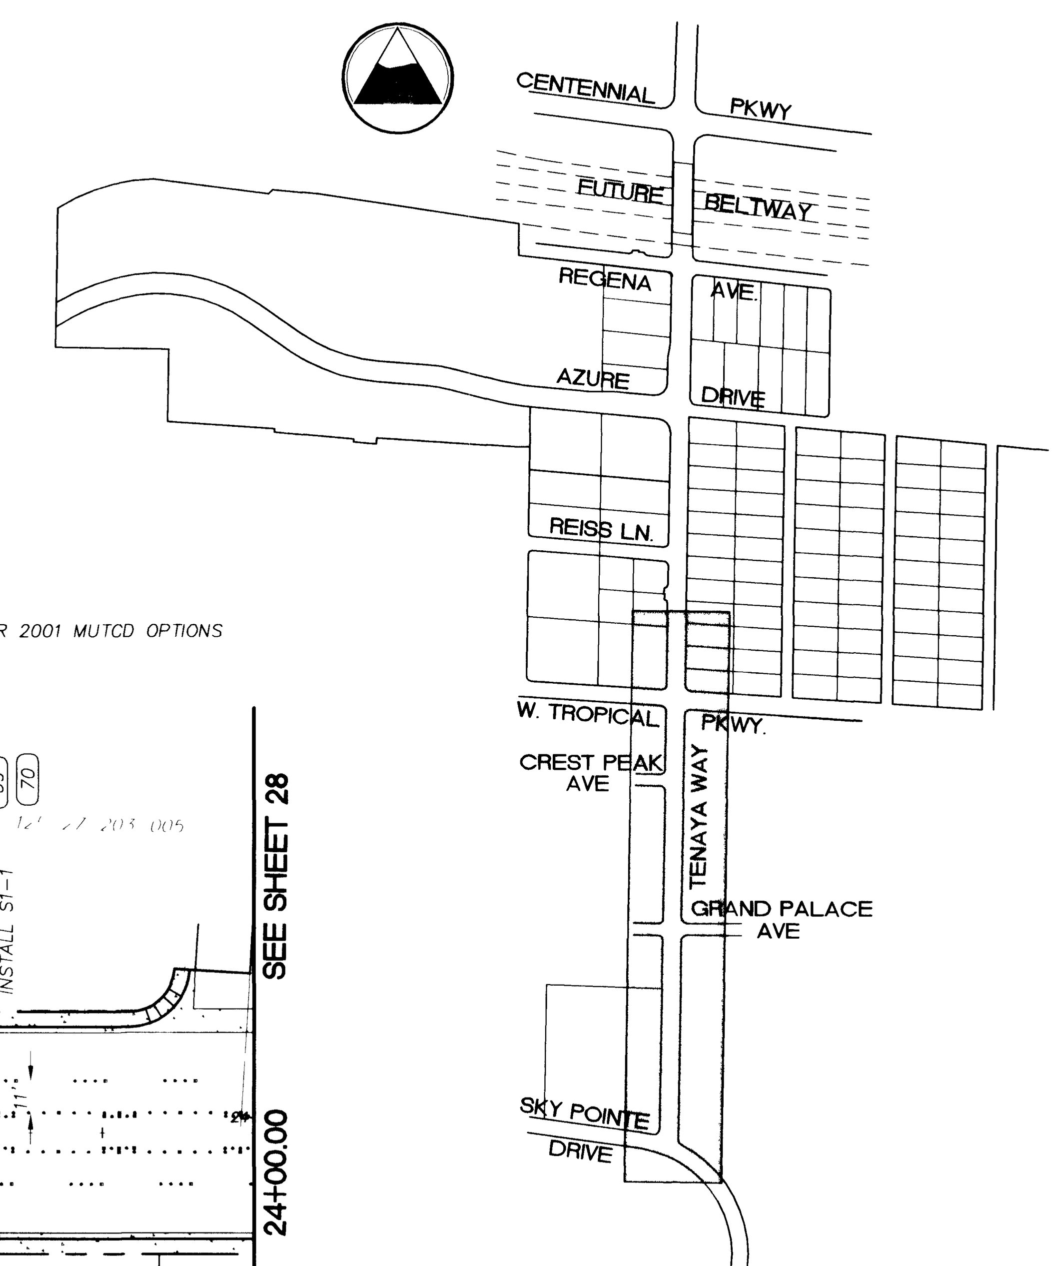

KEY MAP

DISCLAIMER NOTE

Call before you Dig 1-800-227-2600
Call before you Overhead 1-702-593-6111

UTILITY LOCATIONS SHOWN HEREON ARE APPROXIMATE ONLY. IT SHALL BE THE CONTRACTOR'S RESPONSIBILITY TO DETERMINE THE EXACT HORIZONTAL AND VERTICAL LOCATION OF ALL EXISTING UNDERGROUND UTILITIES PRIOR TO COMMENCING CONSTRUCTION. NO REPRESENTATION IS MADE THAT ALL EXISTING UTILITIES ARE SHOWN HEREON. THE ENGINEER ASSUMES NO RESPONSIBILITY FOR UTILITIES NOT SHOWN OR UTILITIES NOT SHOWN IN THEIR PROPER LOCATION.

REV	DATE	BY	REVISION

DEPARTMENT OF PUBLIC WORKS
400 EAST STEWART
LAS VEGAS NV, 89101
(702) 229-5276

ENGINEERING DESIGN SECTION
CITY ENGINEER: CHARLES KAJKOWSKI, JR., P.E.
PROJECT MANAGER: THERESA M. HANRAHAN, P.E.

PRIMAS AND ASSOCIATES
CONSULTING ENGINEERS
1091 CIMARRON ROAD, SUITE A-3
LAS VEGAS, NV 89145
PHONE (702) 228-8183
FAX (702) 228-8194

SHEET
TENAYA WAY STRIPING AND SIGNAGE PLAN

TITLE
TENAYA WAY / AZURE DRIVE ROADWAY IMPROVEMENTS

DRAWN BY:
DESIGNED BY:
CHECKED BY:
PROJECT NO: 907.0100
SCALE: 1"=50' HORZ VERT

SEAL
GLENN JAYSON CIVIL No 8739

SHEET
TS1
27 OF 70 SHEETS
DRAWING NO
107-V3145

37635