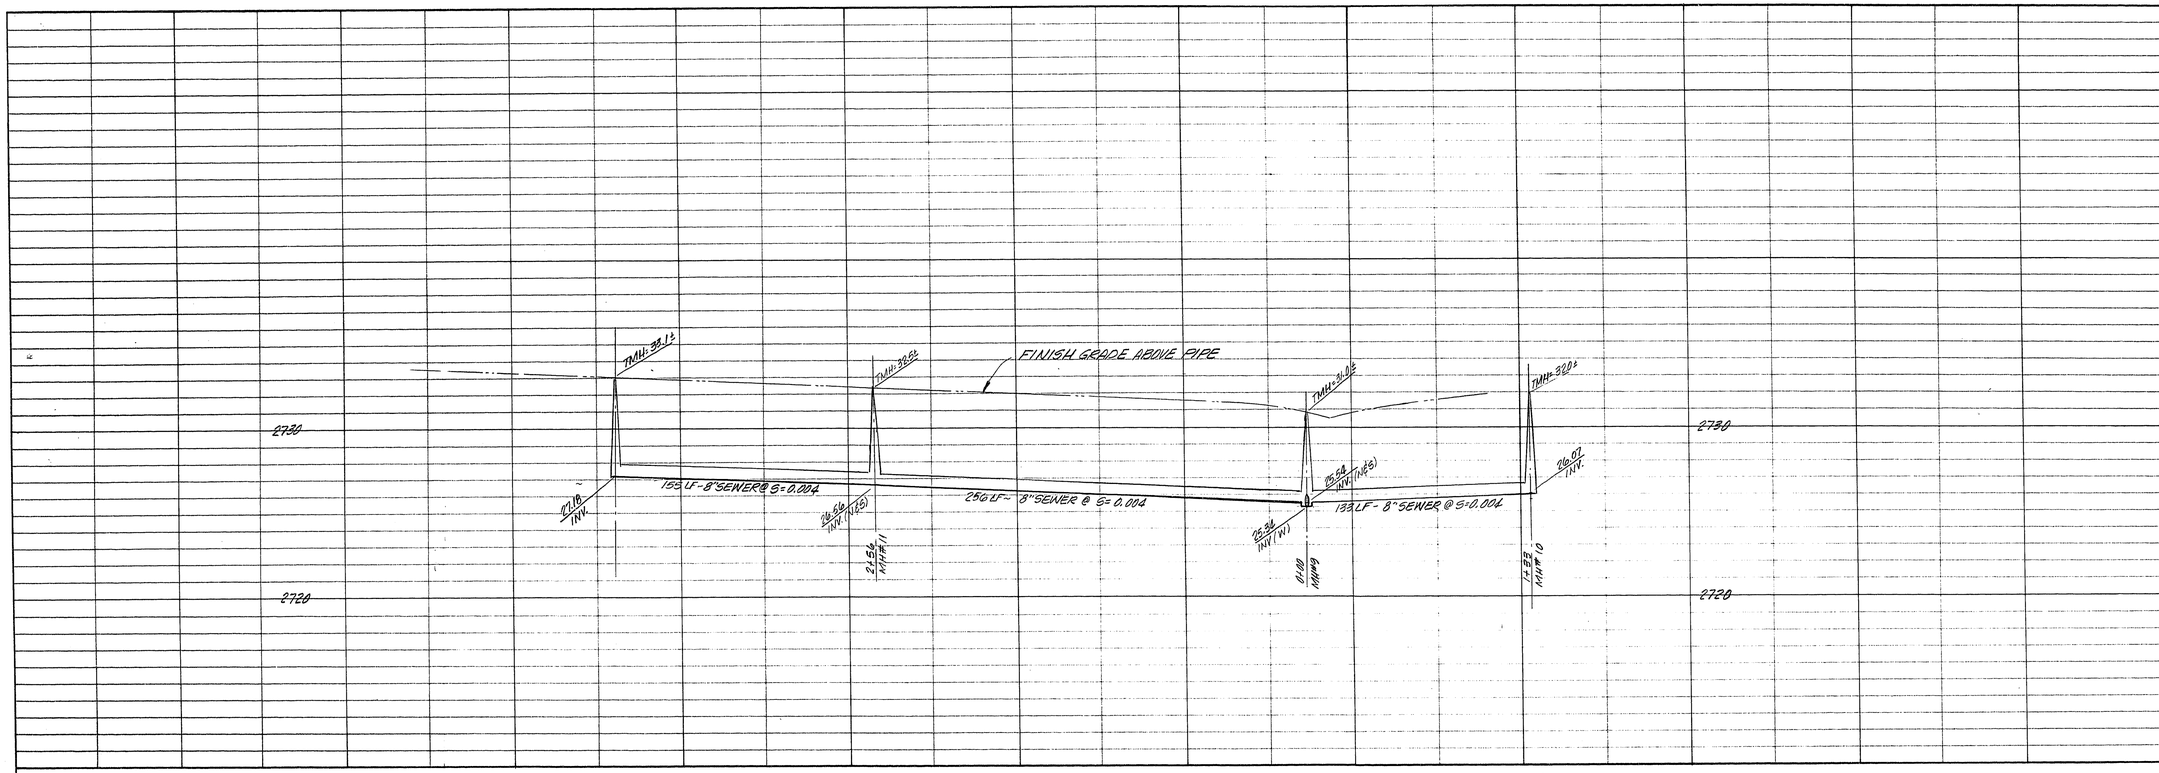

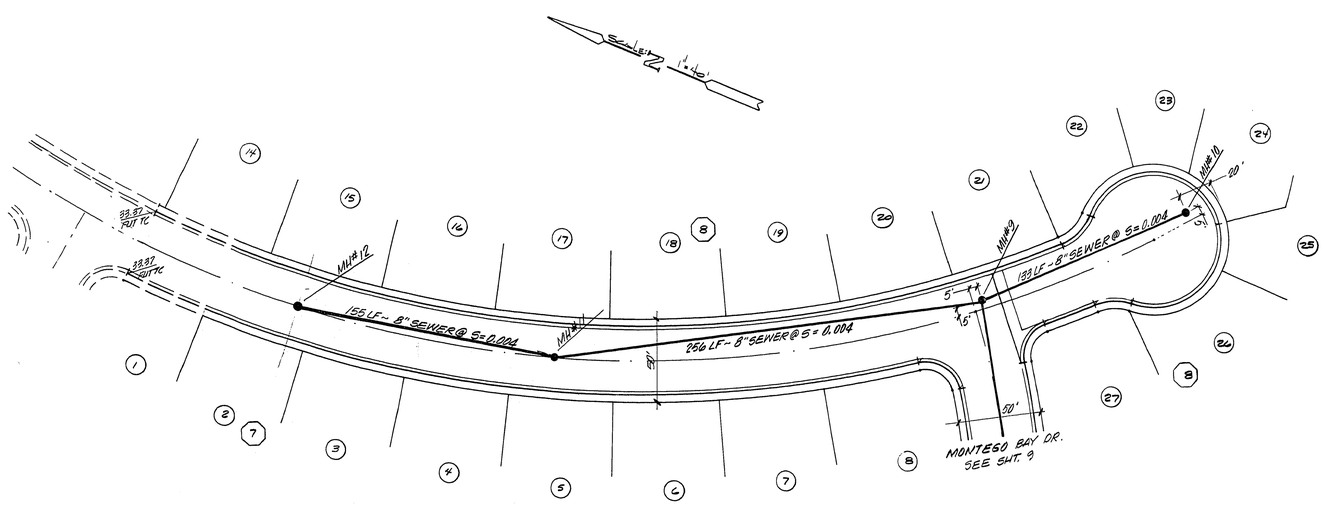

CRYSTAL BAY DRIVE

APPROVALS

CLV SANITATION ENGINEER — DATE 8-1-85

REV	DATE	BY	REVISION

ENGINEERS & SURVEYORS INCORPORATED
7022 W. CHARLESTON BLVD.
LAS VEGAS, NEVADA 89117
PHONE: 702 / 363-6415

SUBMITTED BY: Paul E. [illegible] 12/17/84

TITLE: SEWER PLAN & PROFILE
CRYSTAL BAY DRIVE

PROJECT: THE BLUFFS UNIT NO. 1

WO NO.	841201-1
BY	P. VALENTINE
DATE	12/17/84
SCALE	HOR. 1" = 40' VERT. 1" = 4'

SHEET 10 OF 13 SHEETS

19-6-220 3074-911-1