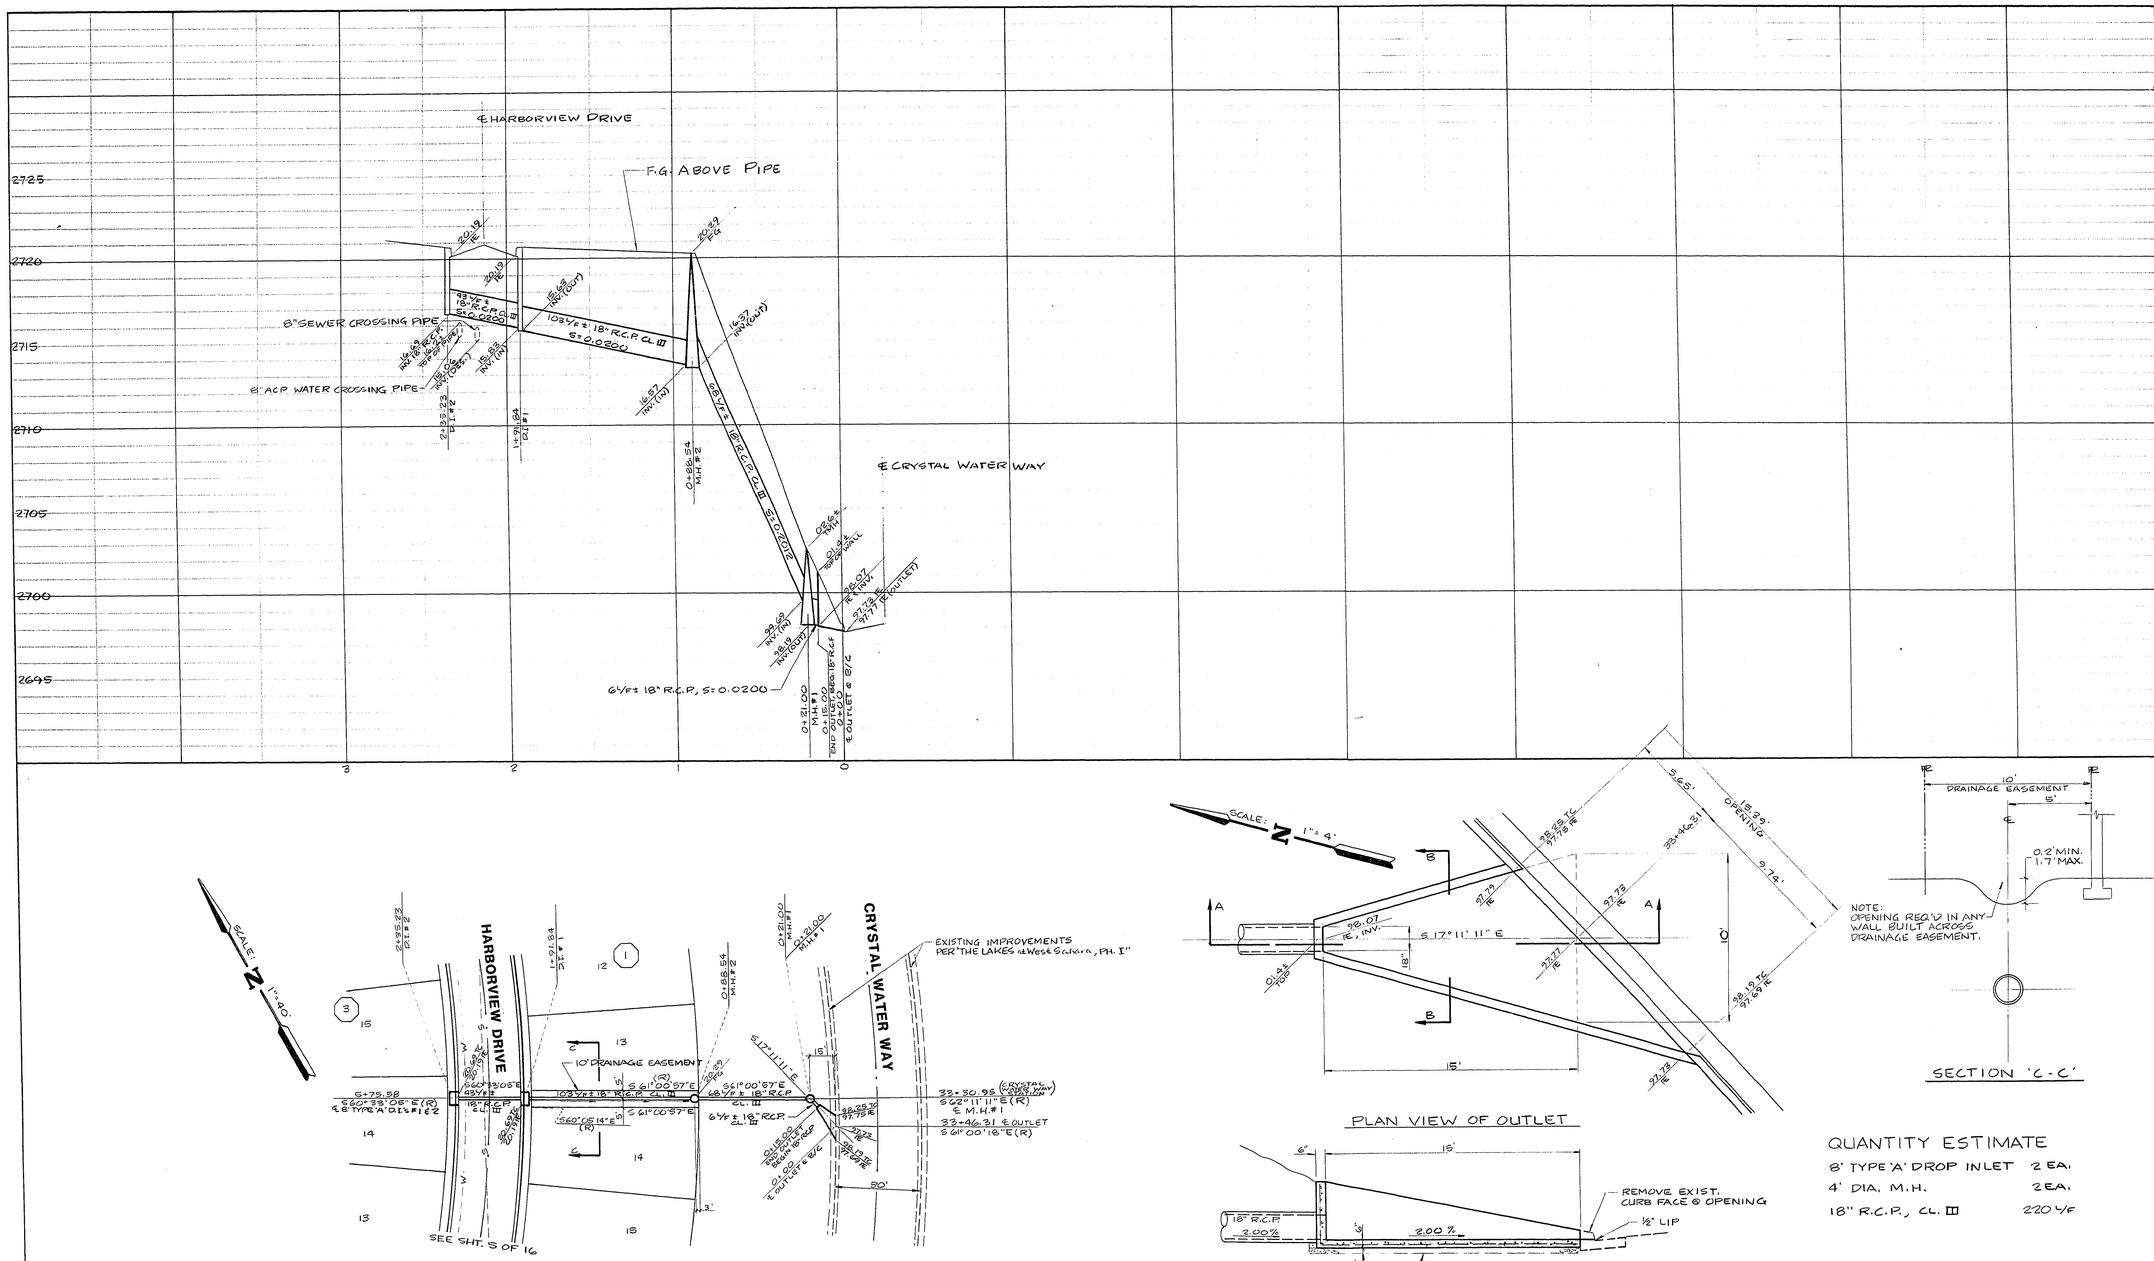

QUANTITY ESTIMATE

8' TYPE 'A' DROP INLET	2 EA.
4' DIA. M.H.	2 EA.
18" R.C.P., CL. III	220 L/F

APPROVAL

CLV CHIEF FLOOD CONTROL & LAND DEVELOPMENT — DATE 7-10-85

19-6-261 3074-911-2

REV	DATE	BY	REVISION
—	2-19-85	DRE	CLRZ, PR-12 CLV 12 EV 11 W

ENGINEERS & SURVEYORS INCORPORATED
7022 W. CHARLESTON BLVD.
LAS VEGAS, NEVADA 89117
PHONE: 702 / 363-6415

SUBMITTED BY:

TITLE: STORM DRAIN PLAN & PROFILE

PROJECT: THE BLUFFS UNIT NO. 2

WO NO.	841201-2
BY	D. REED
DATE	12/31/84
SCALE	HORIZ. 1"=40' VERT. 1"=4'

SHEET 7 OF 16 SHEETS