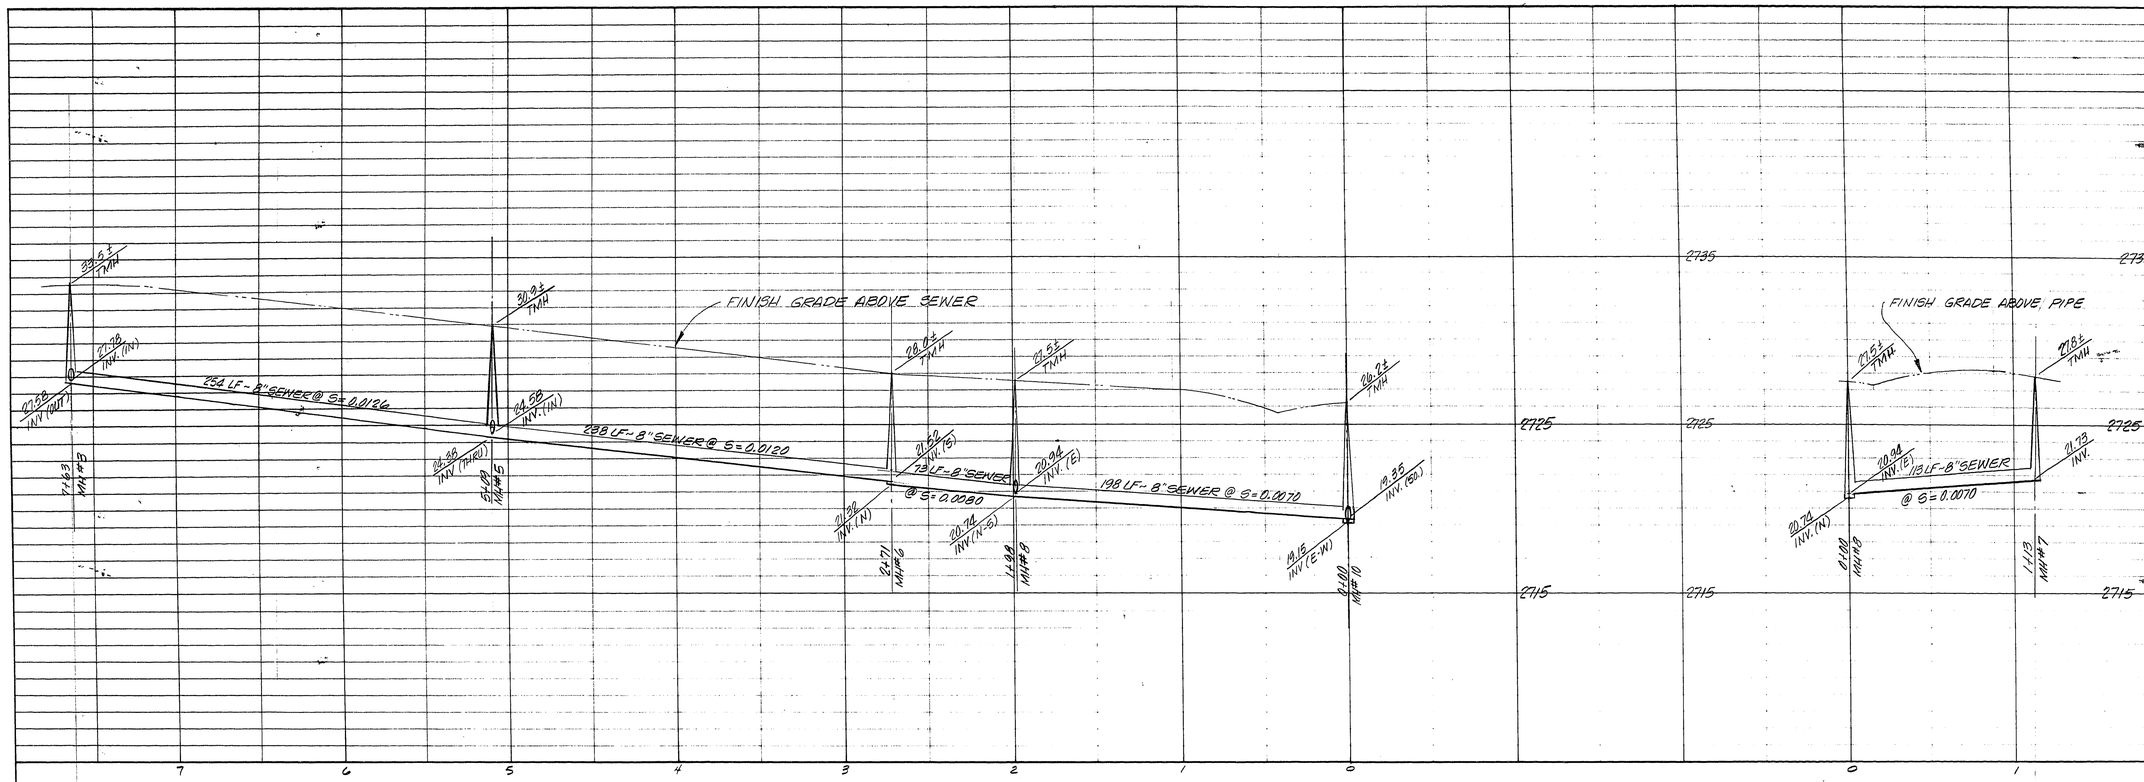

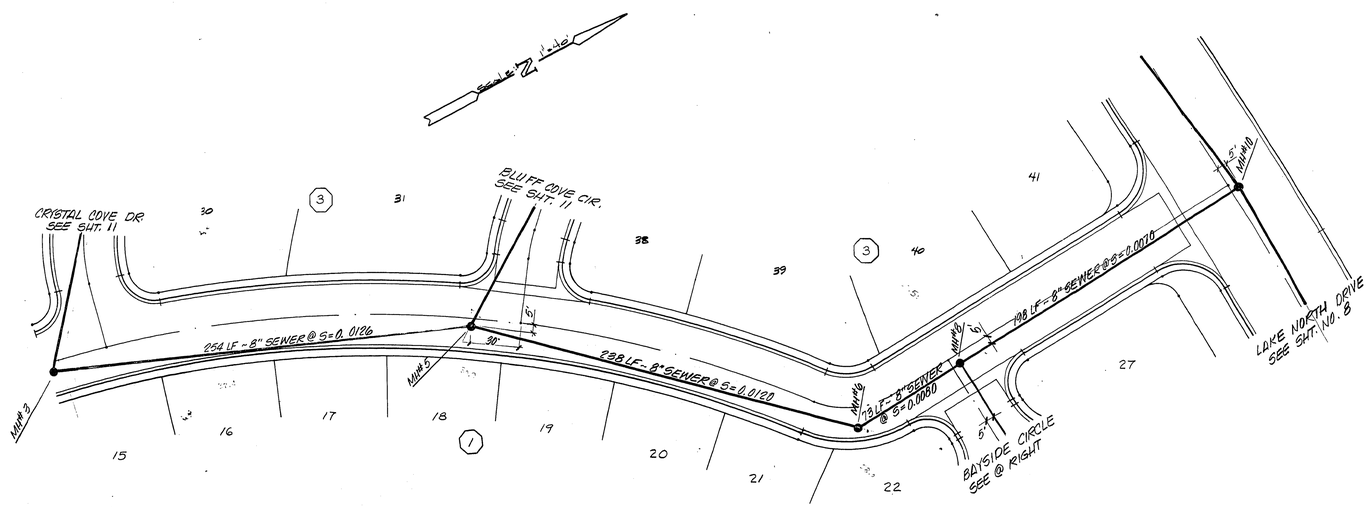

CRYSTAL BAY DRIVE

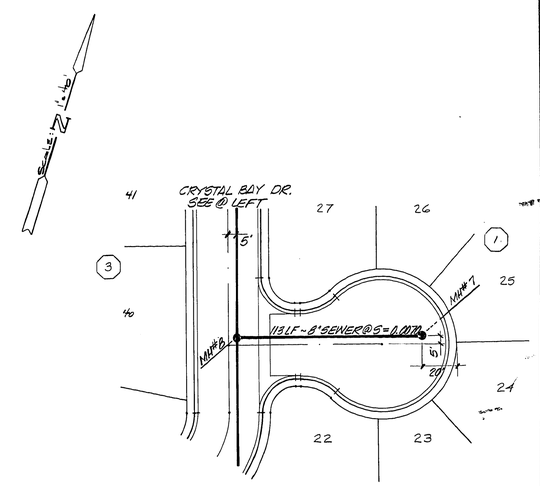

BAYSIDE CIRCLE

APPROVAL

R. G. Anderson 3-25-85
CLV SANITATION ENG'R. DATE

REV	DATE	BY	REVISION
—	2/24/85	PAR	CORR PER CLV REVIEW

ENGINEERS & SURVEYORS INCORPORATED
7022 W. CHARLESTON BLVD.
LAS VEGAS, NEVADA 89117
PHONE: 702 / 363-6415

SUBMITTED BY: Paul E. Valentine 2/15/85

TITLE: SEWER PLAN & PROFILE
CRYSTAL BAY DR. & BAYSIDE CIR.

PROJECT: THE BLUFFS UNIT NO. 3

WO NO.	841201
BY	P. VALENTINE
DATE	2/85
SCALE	1" = 40'

SHEET 10 OF 13 SHEETS

14-6-191 3074-911-3