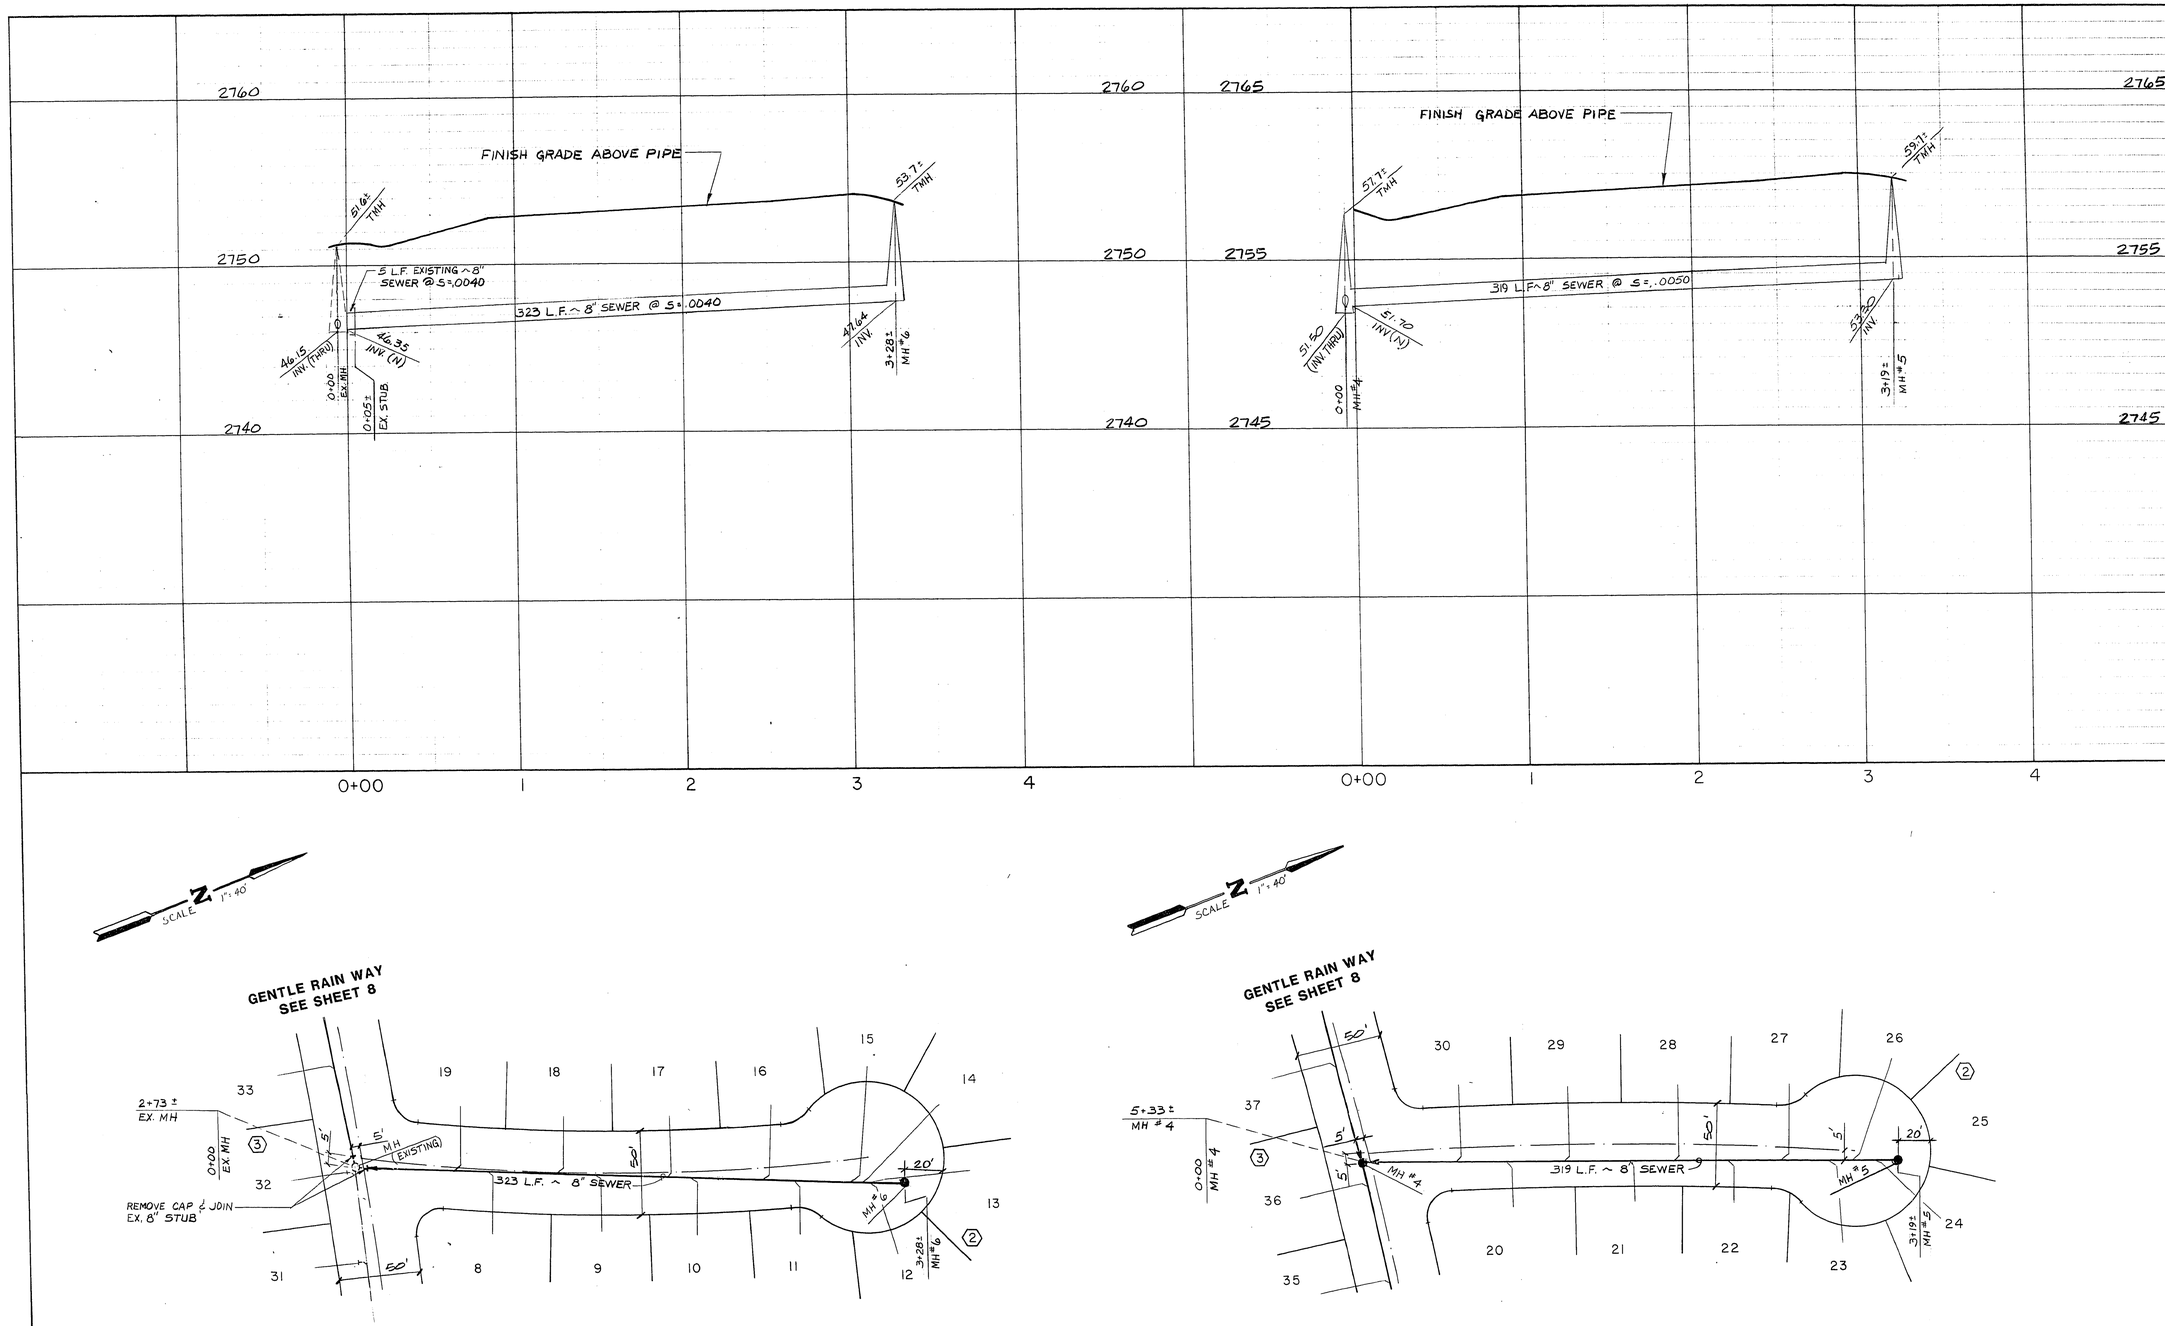

QUAIL LAKES COURT

SHADOW CREEK CIRCLE

R. G. Anton
C.L.V. SANITATION ENGINEER

10-27-86
DATE

REV	DATE	BY	REVISION

ENGINEERS & SURVEYORS INCORPORATED
7022 W. CHARLESTON BLVD.
LAS VEGAS, NEVADA 89117
PHONE: 702 / 363-6415

SUBMITTED BY: Paul C. Ulmer 6/25/86

TITLE: SEWER PLAN & PROFILE (QUAIL LAKES COURT & SHADOW CREEK CIRCLE)

PROJECT: THE BLUFFS UNIT NO. 6B

WO NO. 4049
BY T. BURCH
DATE 6/86
SCALE HORIZ. 1"=40' VERT. 1"=4'

SHEET 9 OF 11 SHEETS

19-6-136 307Y-911-6B