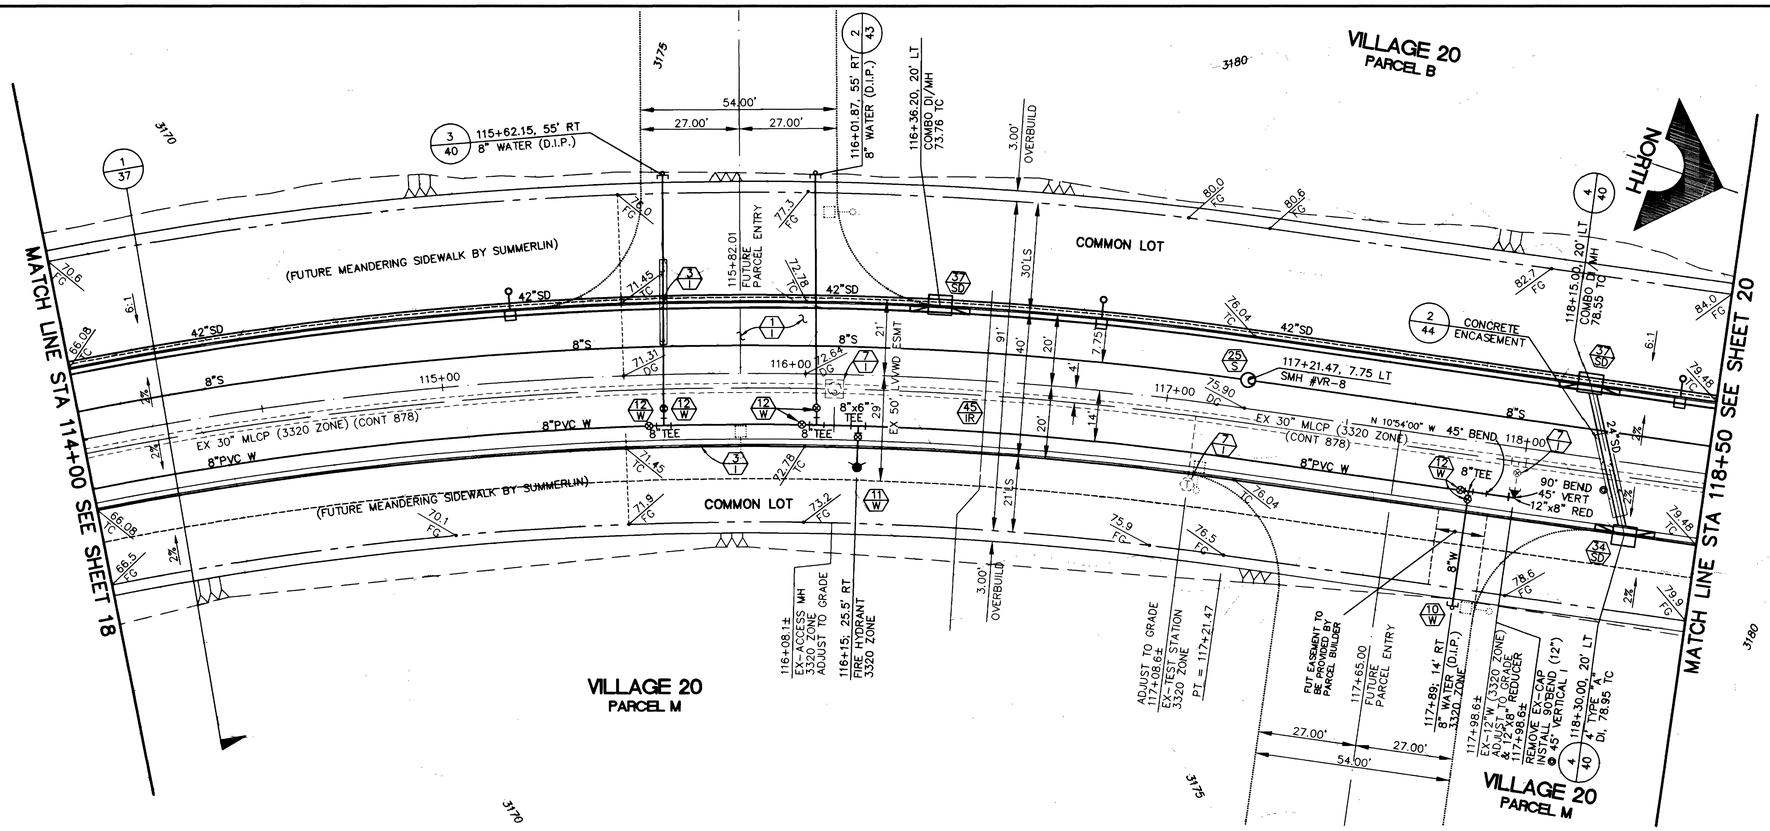


## BENCHMARK

| BM # | DESC. | NAVD 88 DATUM | NAVD 88 DATUM |
|---|---|---|---|
| 0LV09-34SSE6 | NDOT BRASS CAP, 50 FEET NORTH OF STATION 787+19.42 OF CHARLESTON BOULEVARD. | 3209.81 (FEET) | 978.351 (METERS) |

## NOTE

THIS SET OF DRAWINGS IS BASED UPON NAVD 88 DATUM. PREVIOUS DRAWINGS MAY BE BASED ON OTHER DATUM. CARE SHOULD BE OBSERVED WHEN UTILIZING THIS SET OF DRAWINGS.

## BASIS OF BEARINGS

NORTH 89°45'05" EAST BEING THE SOUTH LINE OF THE SOUTHWEST QUARTER (SW 1/4) OF SECTION 35, TOWNSHIP 20 SOUTH, RANGE 59 EAST, M.D.M., AS SHOWN BY MAP ON FILE IN FILE 91, PAGE 28 OF PARCEL MAPS IN THE CLARK COUNTY RECORDER'S OFFICE, CLARK COUNTY, NEVADA

# VISTA RUN DRIVE

SCALE: HORIZ. 1" = 20'
VERT. 1" = 5'

20 0 20 40
SCALE FEET




SEE SHEET 2 FOR INDEX AND CONSTRUCTION NOTES

APPROVAL:

Nancy Wallace
LAS VEGAS VALLEY WATER DISTRICT

1/31/02
DATE

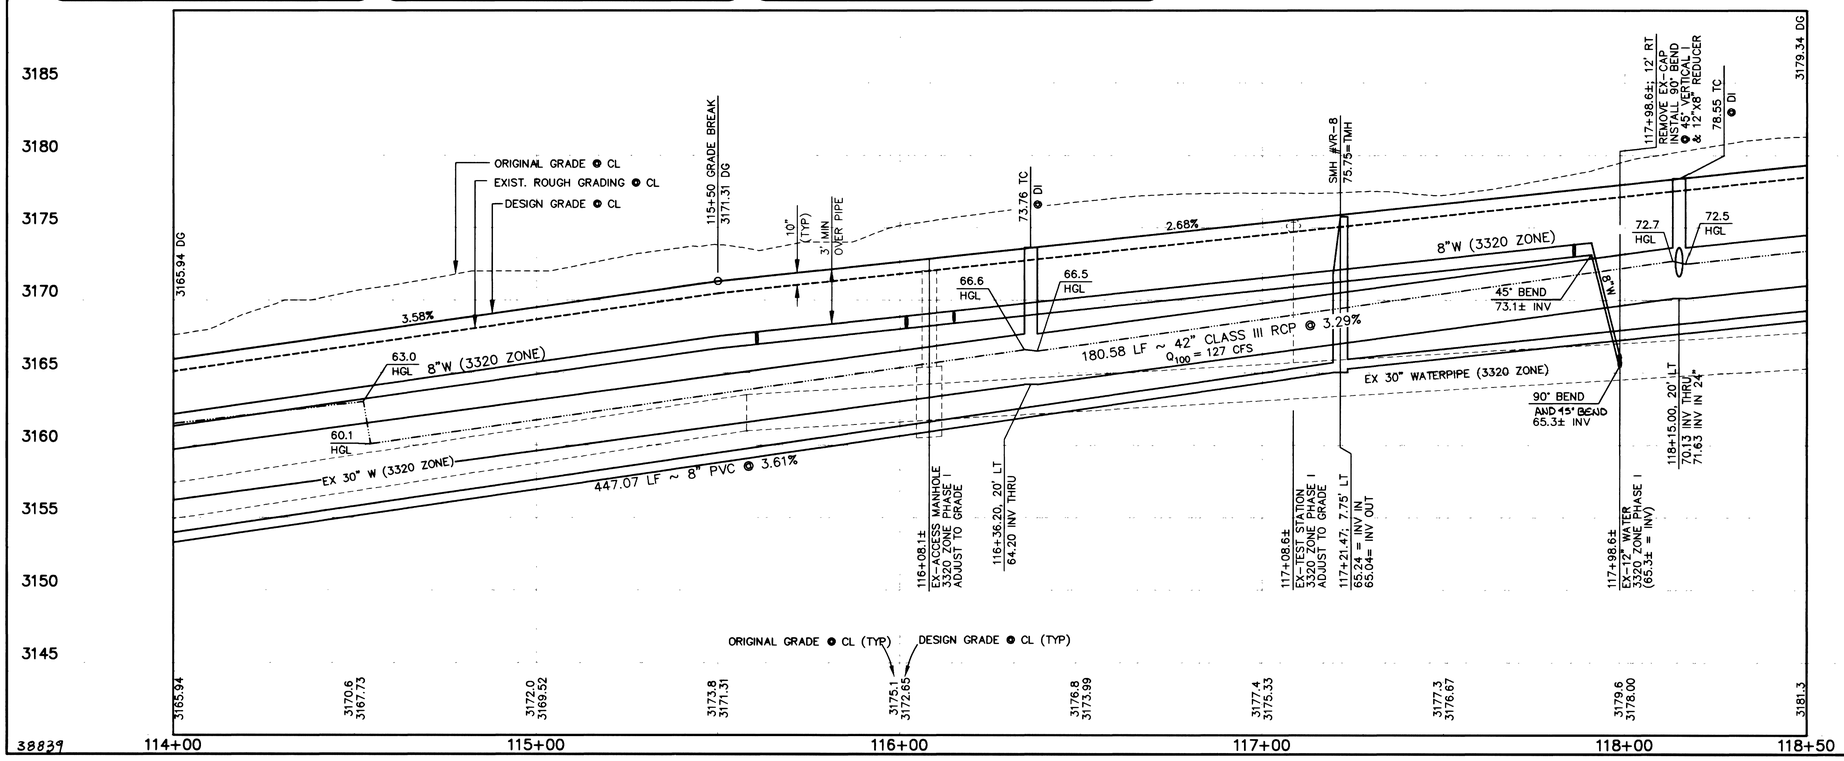Avoid cutting underground utility lines. It's costly.
Call before you Dig.
1-800-227-2600
UNDERGROUND SERVICE ALERT (UNA)

AVOID HITTING OVERHEAD POWER LINES. IT'S COSTLY.
CALL BEFORE YOU DO OVERHEAD
CALL 1-702-593-6111

BERT HUGHES NEVADA PROFESSIONAL ENGINEER STATE OF NEVADA 6525

| REV | DATE | DESCRIPTION | DATE | AGEN. | APP. | DATE | GCW. | APP. | DATE |
|---|---|---|---|---|---|---|---|---|---|

DESIGN: JLJ
DRAWN: JLJ
CHECK: BAH
ISSUE EDITOR:
ISSUE DATE:
PLOT DATE: 01-29-02
PLOT TIME: 10:27:48
JJohnson

G.C. WALLACE, INC.
Engineering/Architecture
1555 SOUTH RAINBOW BLVD./LAS VEGAS, NEVADA 89146
TELEPHONE: (702) 804-2000• FAX: (702) 804-2299

F:\V20\Unit1\dwg\maps\V201c019.dwg

SUMMERLIN
VILLAGE 20 - UNIT 1 IMPROVEMENTS
VISTA RUN DRIVE PLAN AND PROFILE
STA 114+00 TO 118+50

SHEET 19
3079-4563
19 OF 61 SHTS

JOB NO. 62020.221

38839