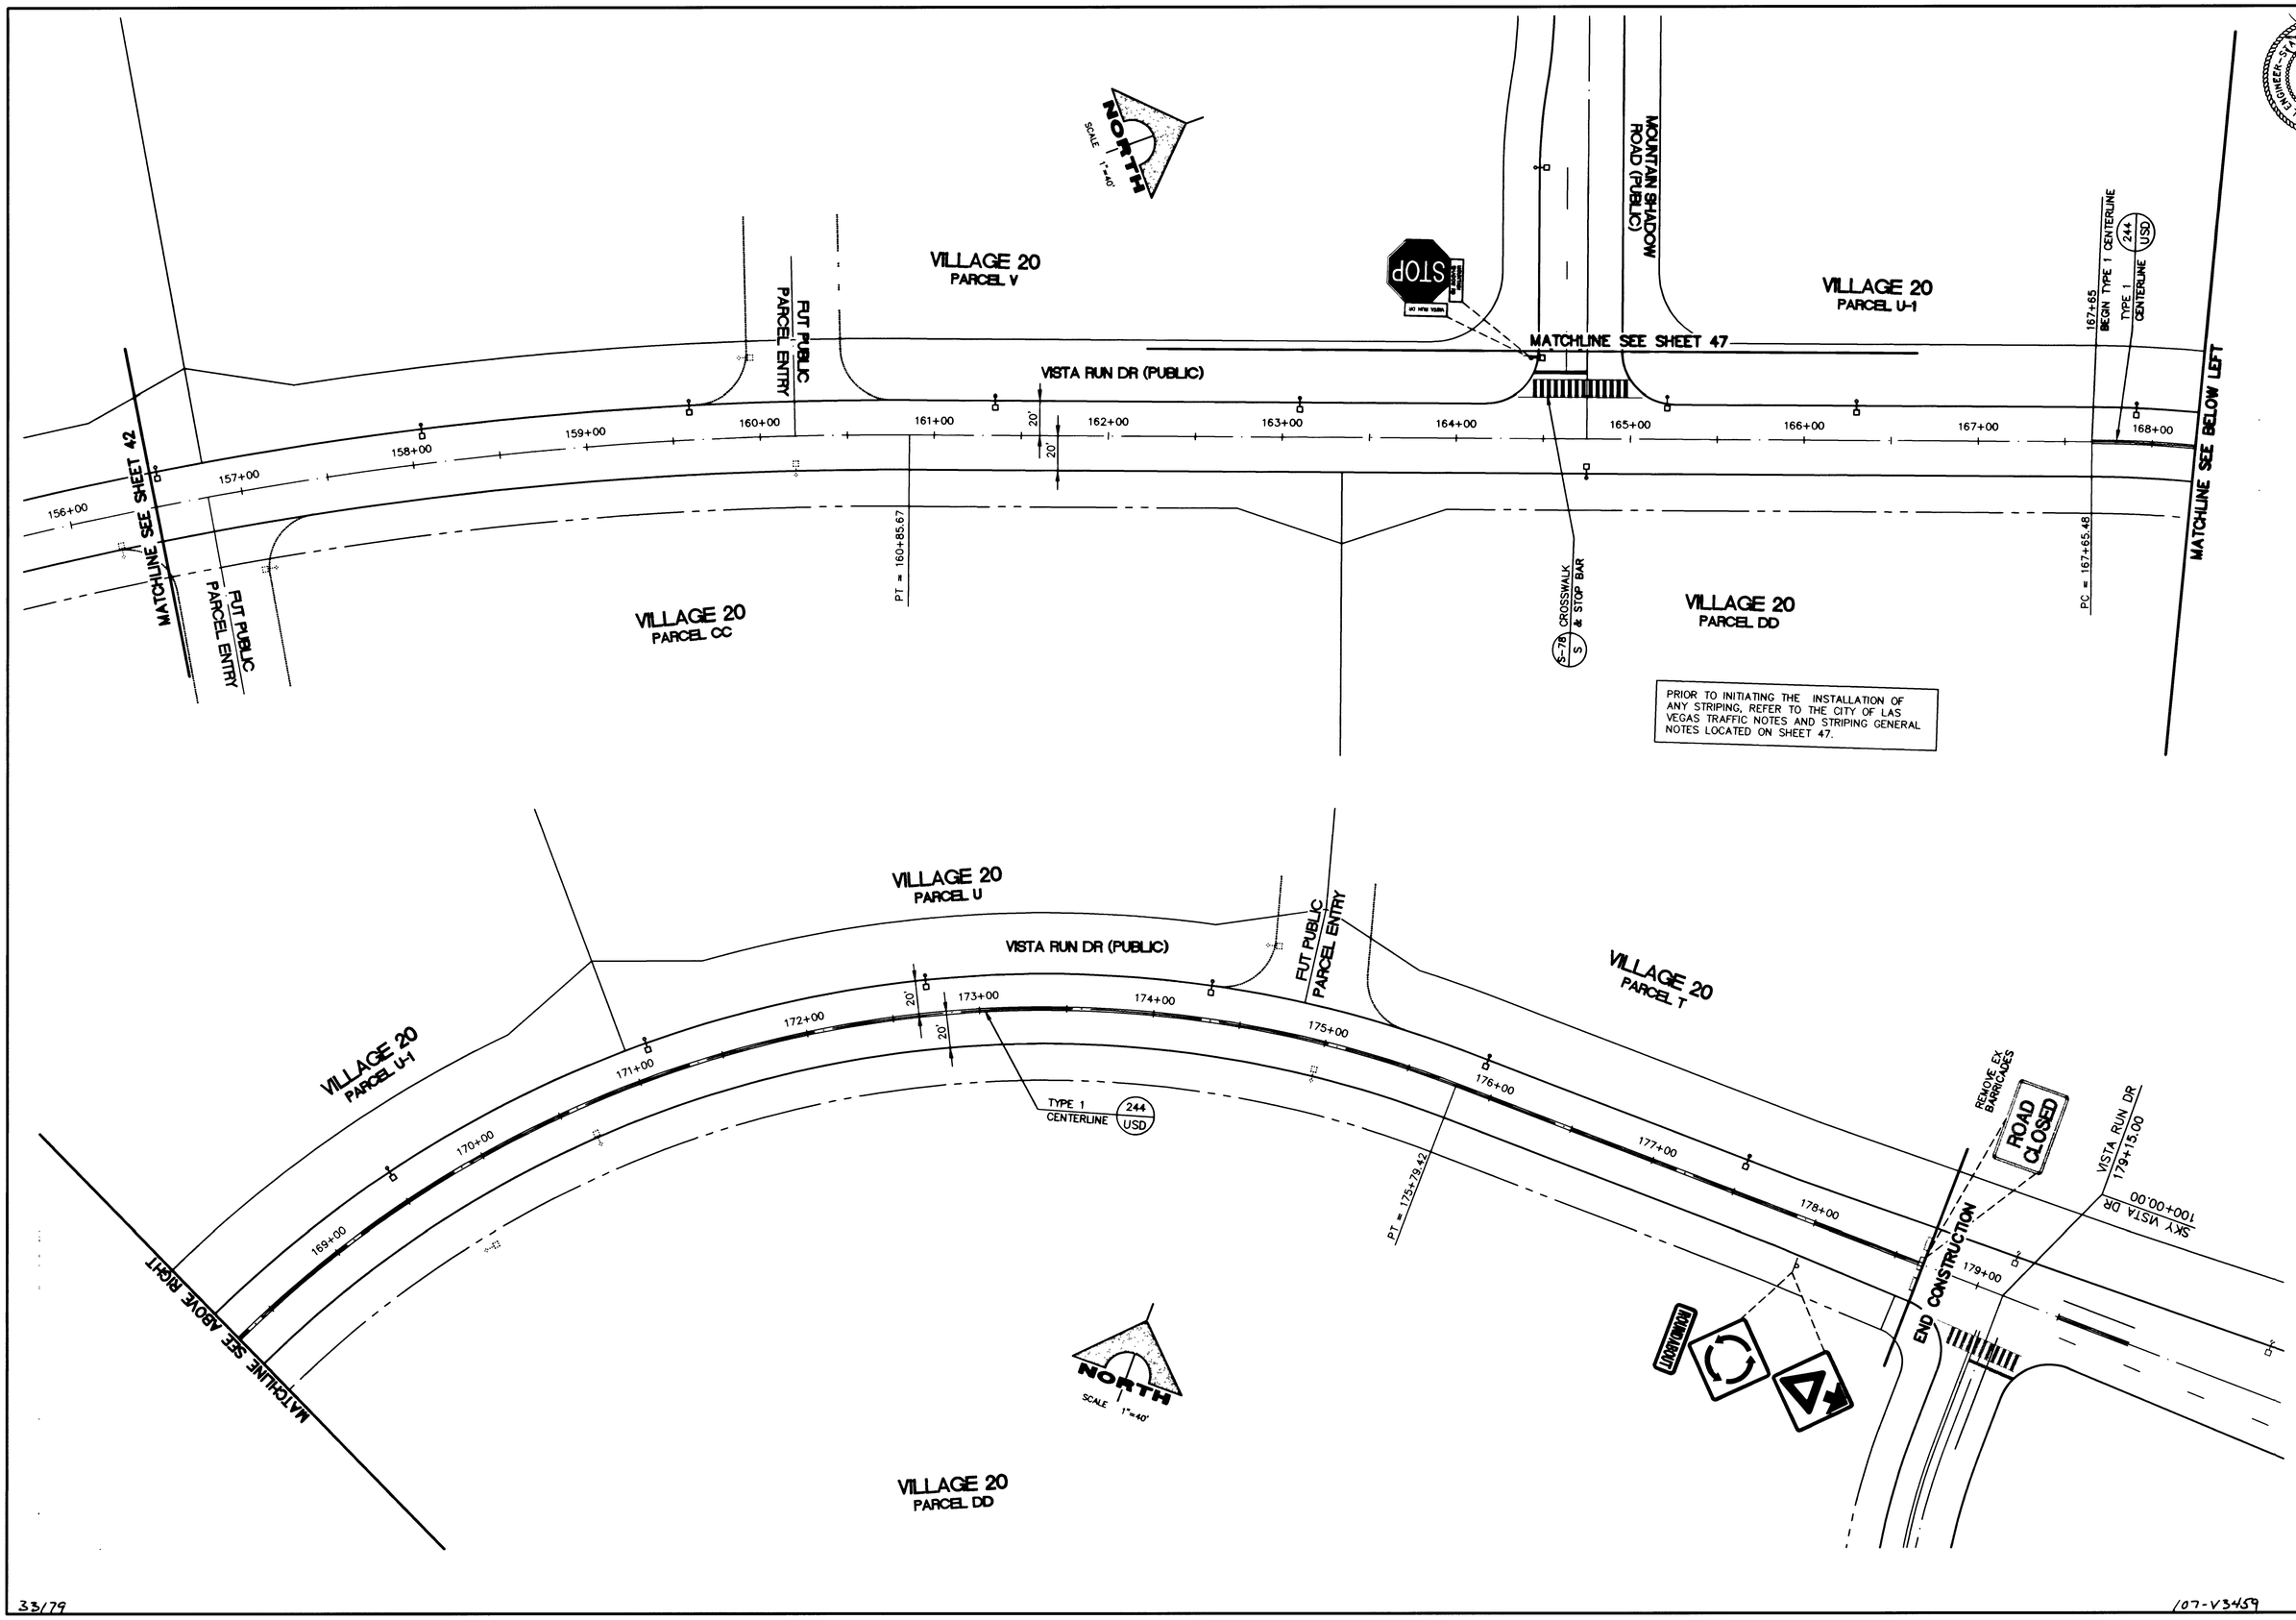

PRIOR TO INITIATING THE INSTALLATION OF ANY STRIPING, REFER TO THE CITY OF LAS VEGAS TRAFFIC NOTES AND STRIPING GENERAL NOTES LOCATED ON SHEET 47.

33/79

107-V3459

BERT HUGHES
PROFESSIONAL ENGINEER-STATE OF NEVADA
CIVIL
No. 10259
DATE: 6/12/08

REV.	DATE	DESCRIPTION	DATE AGEN. APP.	DATE GOV. APP.

DESIGN: JLJ
DRAWN: JLJ
CHECK: BAH
ISSUE DATE:
ISSUE EDITOR:
PLOT DATE: 05-22-01
PLOT TIME: 11:34:07

G.C. WALLACE, INC.
Engineering/Architecture
1555 SOUTH RAINBOW BLVD./LAS VEGAS, NEVADA 89146
TELEPHONE (702) 804-2000 FAX (702) 804-2299
F:\V20\Unit3\dwg\mpa\V2032043.dwg
JJohnson

SUMMERLIN

VILLAGE 20 - UNIT 3 IMPROVEMENTS

SIGNAGE AND STRIPING

SHEET
43
43 OF 54 SHTS

JOB NO. 92020.223