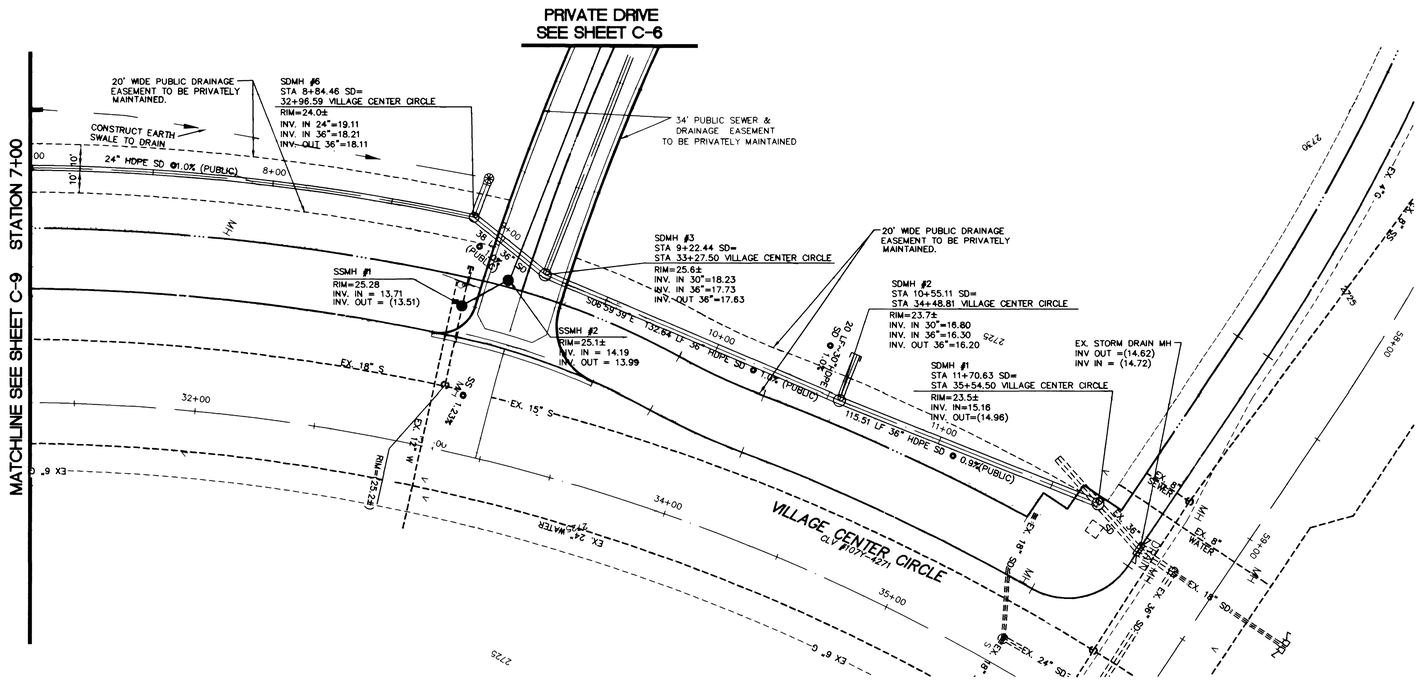

PLAN & PROFILE

SCALE: HORIZ. 1"=30'
VERT. 1"=3'

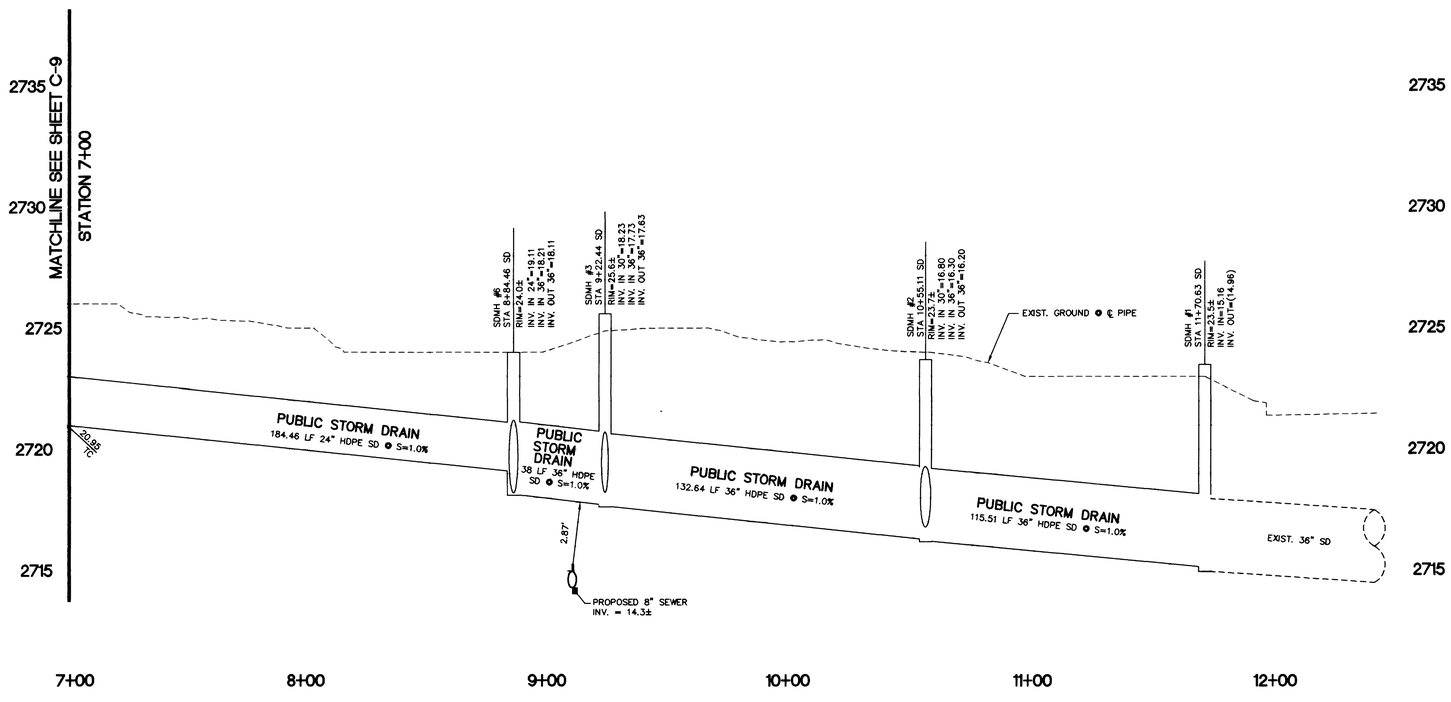

DRAINAGE CERTIFICATION

I CERTIFY THESE GRADING PLANS ARE IN CONFORMANCE WITH THE APPROVED DRAINAGE STUDY ON FILE WITH THE CITY OF LAS VEGAS FOR THIS PROJECT.

GREGORY J. PATCH — P.E. NO. 10170 — DATE 10/31/2000

SEE UTILITY SHEET C-4 FOR STORM DRAIN NOTES

AVOID HITTING OVERHEAD POWER LINES IT'S COSTLY
CALL BEFORE YOU DO OVERHEAD
1-702-593-6111

Avoid cutting underground utility lines. It's costly.
Call before you Dig.
1-800-227-2600
UNDERGROUND SERVICE (USA)

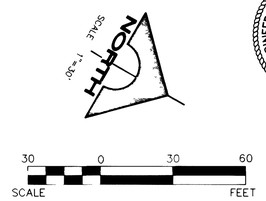

REGISTERED PROFESSIONAL ENGINEER - STATE OF NEVADA
GREGORY J. PATCH
No. 10170

REV	DATE	DESCRIPTION	DATE AGEN. APP	DATE CGW. APP	DATE 10/31/2000

ISSUE DATE:

DESIGN:
DRAWN:
CHECK:
ISSUE DATE:
ISSUE EDITOR:
PLOT DATE: 11-02-00
PLOT TIME: 10:26:55
ksimpson

G.C. WALLACE, INC.
Engineers/Planners/Surveyors
1555 SOUTH RAINBOW BLVD./LAS VEGAS, NEVADA 89146
TELEPHONE (702) 804-2000 FAX (702) 804-2299
H:\06J\PARCEL-E\dwg\mproc\PARC010.dwg

THE HOWARD HUGHES CORPORATION

PARCEL E

STORM DRAIN
PLAN + PROFILE II

SHEET
C-10
10 OF 10 SHTS

27934

107-V3354