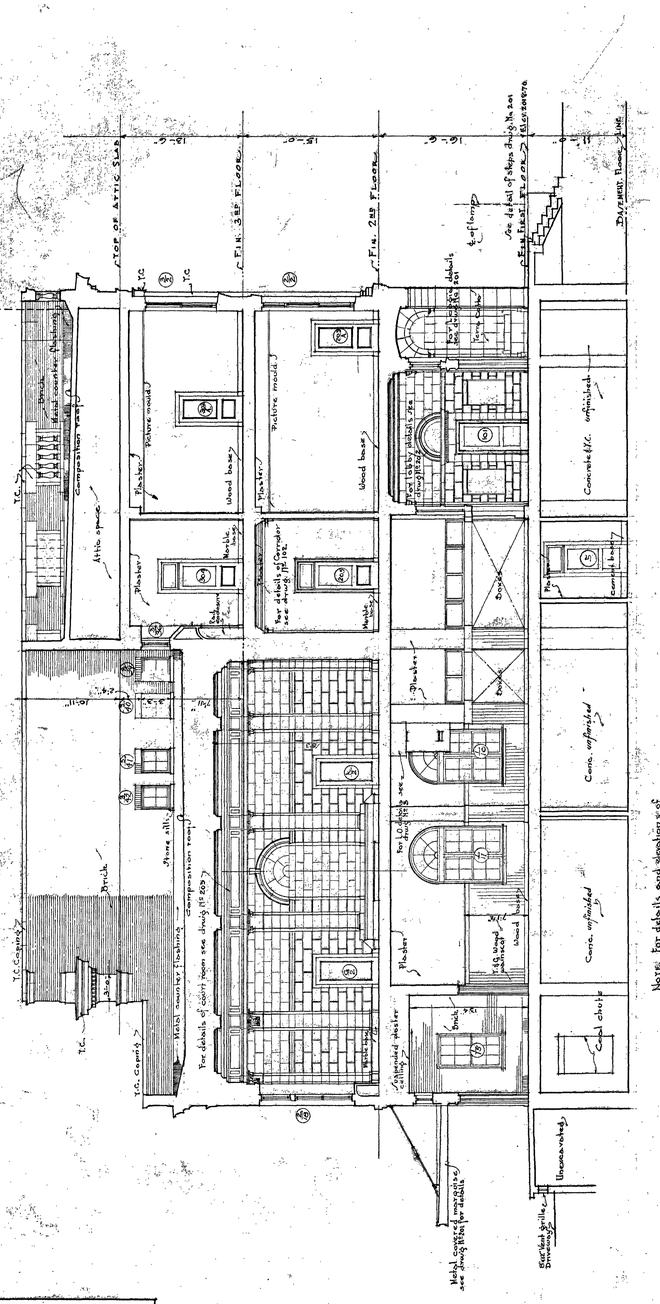

SECTION A. A.
Scale 1/8"=1'-0"

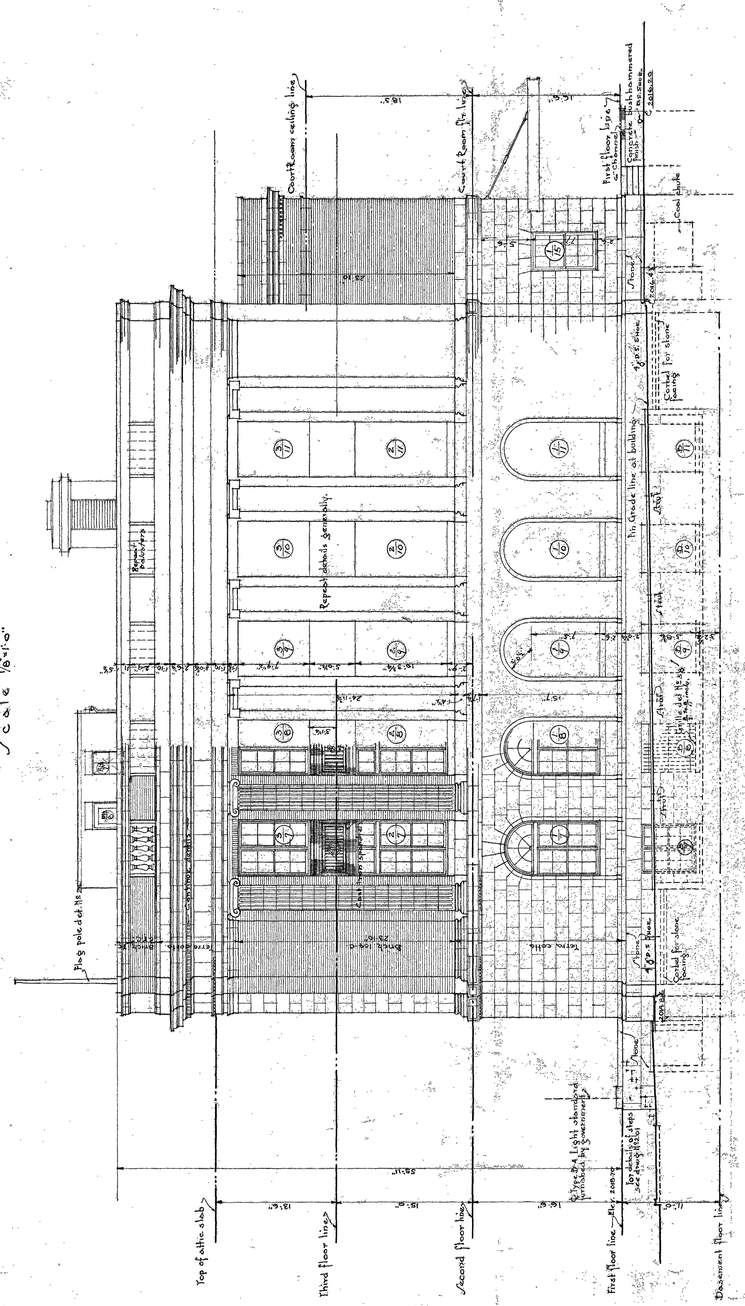

RIGHT SIDE ELEVATION.
Scale 1/8"=1'-0"

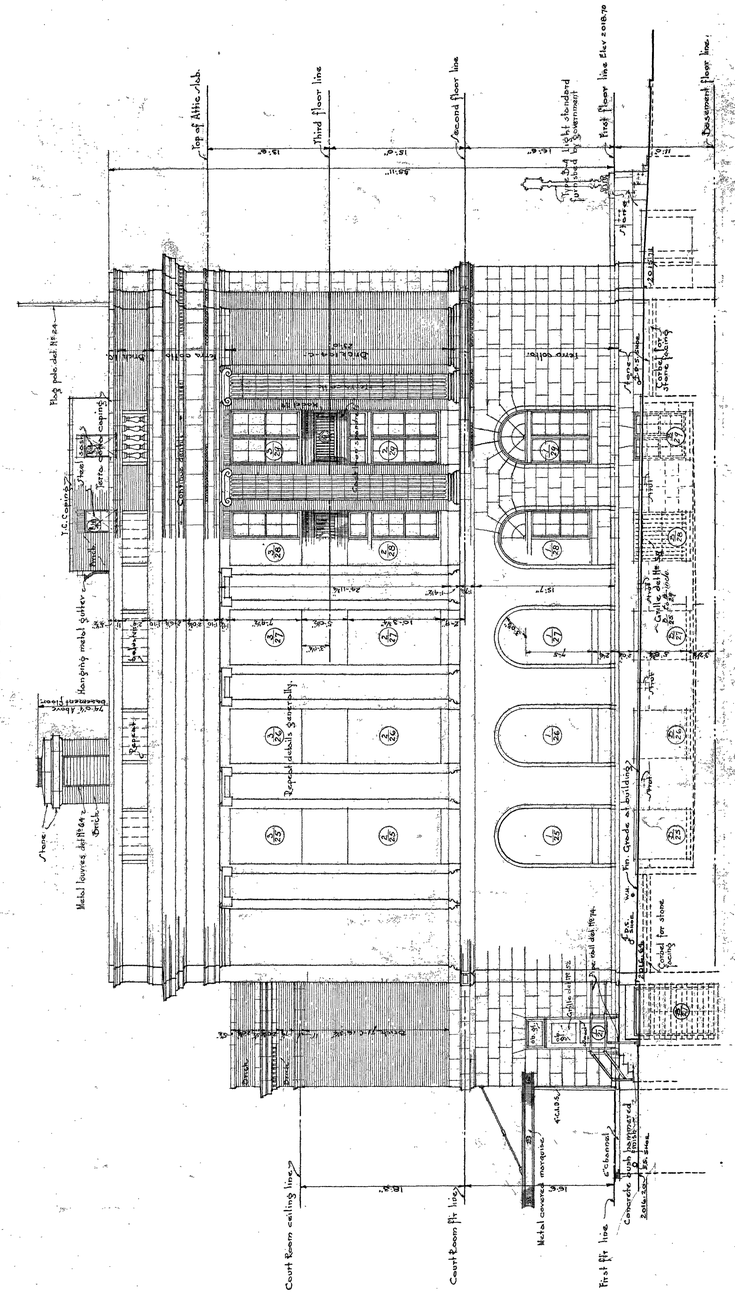

LEFT SIDE ELEVATION.
Scale 1/8"=1'-0"

Note: See structural drawings for details and elevations of all footings.
See drawing No. 100 for masonry notes.

Scanned by GSA Region 9
FEB 8 1998

J. A. Wetmore
ACTING SUPERVISING ARCHITECT
TREASURY DEPARTMENT
APPROVED
SUPT. ARCHITECTURAL DIVISION
SUPT. STRUCTURAL DIVISION
SUPT. MECHANICAL DIVISION

58502

0 5 10 20 FEET
0 1 3 6 METERS

J.M.D. 4-28-31
4-29-31
Appd. 4-2-31

BUILDING U.S.P.O., Ct. H. ETC.
CITY LAS VEGAS, NEV.
DRAWN BY J.J.O. DATE 3-26-31
CHECKED BY J.J.O. DATE 3-28-31
DRAWING No. 101
521-279-1 17

RETURN TO ROOM 411 10020