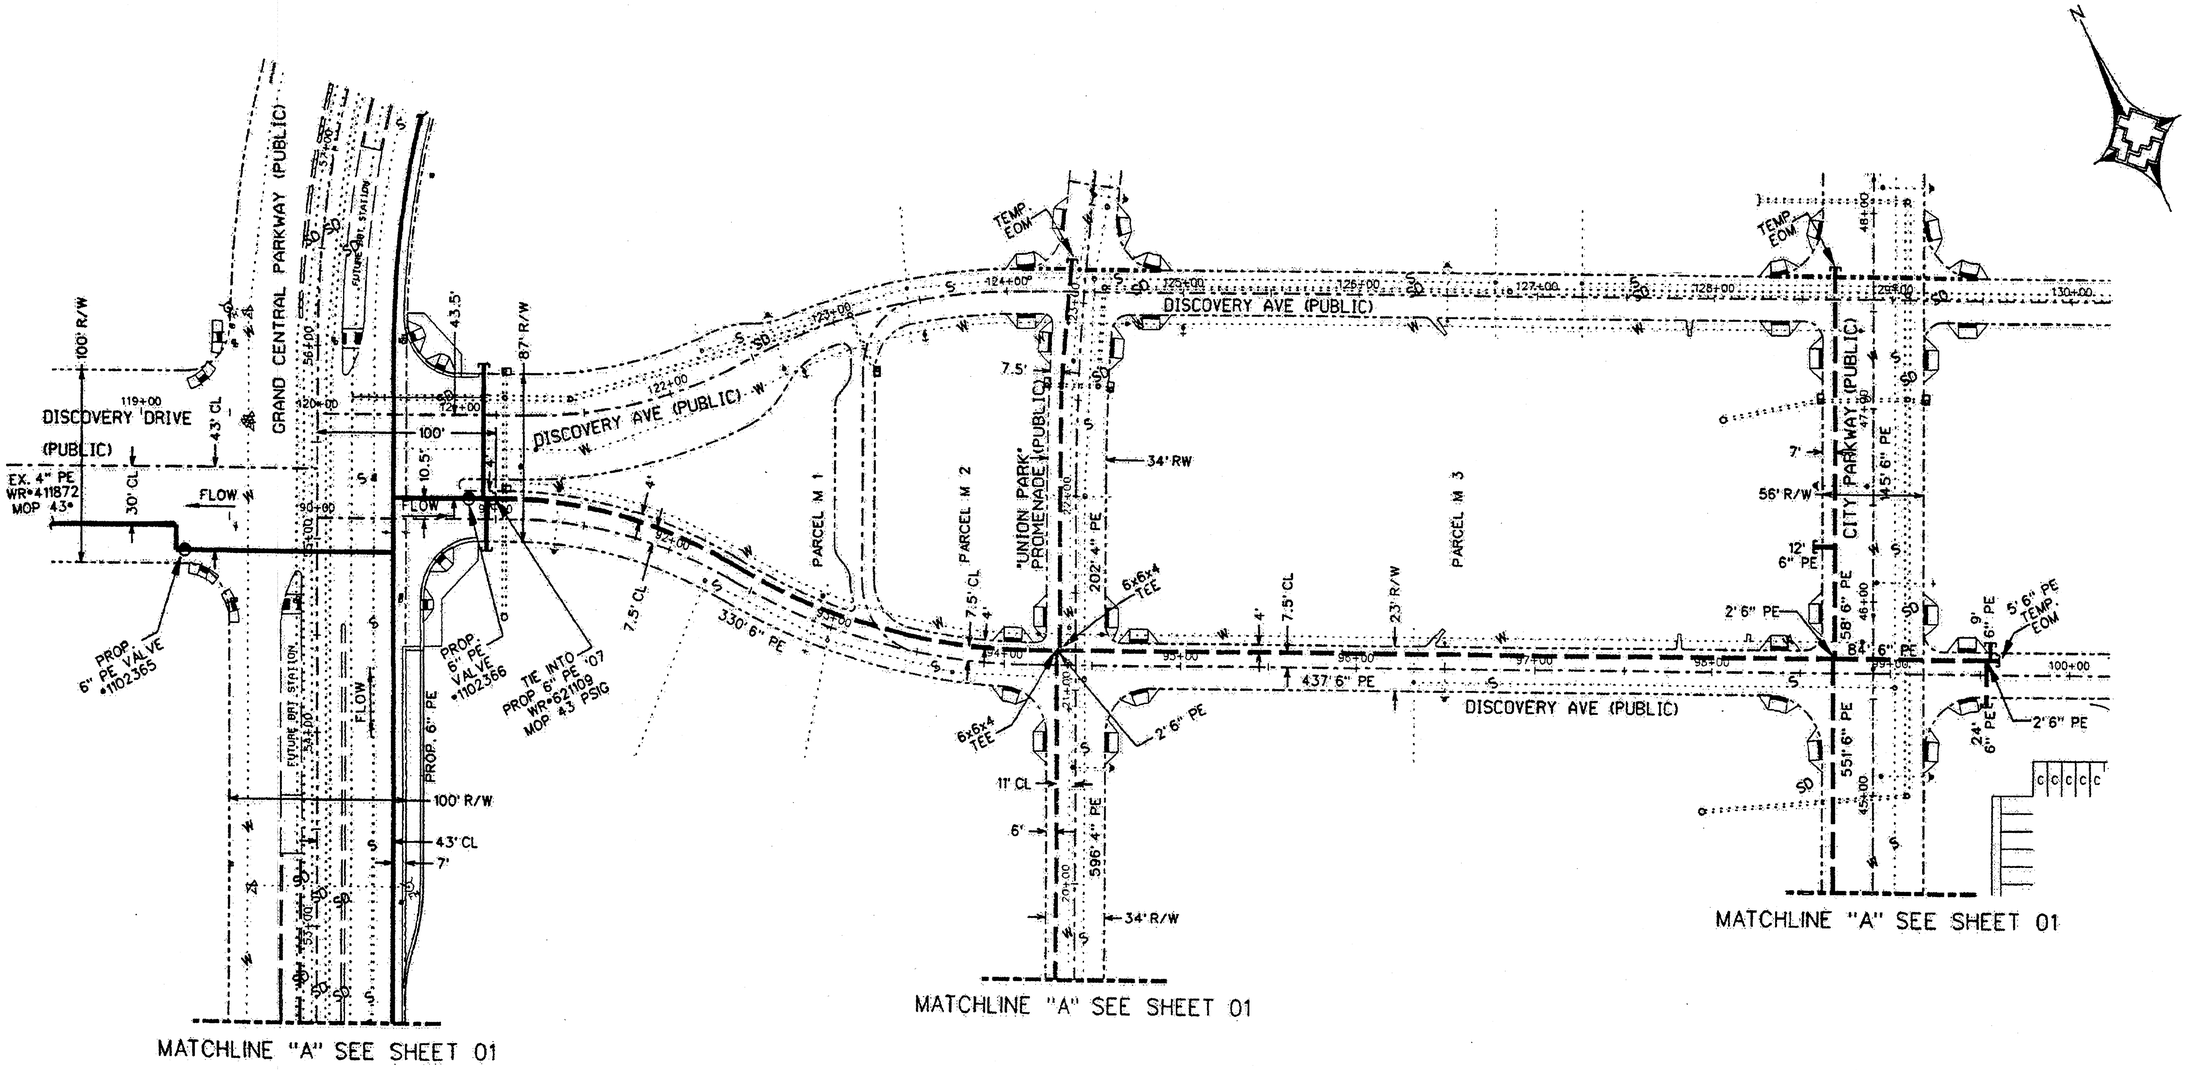

Call before you Dig.
1-800-227-2600
(UNDERGROUND SERVICE (USA) (48 HR. BEFORE IF POSSIBLE)

REVISED

NO.	DESCRIPTION	BY	DATE	APPVD.
1	RE-DESIGN. CIVILS CHANGED.	HI	06/28/07	
2				
3				
4				

REVISIONS

Southwest Gas Corporation
107 519

SEE SHEET 01

UNIT NO.	UNIT TYPE	PROPOSED INSTL.	PROPOSED RET.	COMPLETED INSTL.	COMPLETED RET.

PROPERTY UNITS

SYSTEM D_VALLEY_WIDE
DR. NO. 338-1-DR SYSTEM M.A.O.P. 43#
SEGMENT M.A.O.P. N/A SYSTEM M.O.P. 43#

AS-BUILT DRAWING-PRESSURE TEST DATA
PIPE DIA.
PIPE LENGTH
PIPE TYPE
MIN. DURATION
TEST MEDIUM: ☐AIR ☐NITROGEN ☐WATER ☐SOAP
TEST METHOD: ☐GAUGE ☐CHART ☐GAUGE/PRESS REC SNW
START END
TEST PRES. (PSIG)
TIME
DATE
PERFORMED BY

I REVIEWED THE PROCEDURES PERFORMED AND FOUND THEM: ADEQUATE( ) INADEQUATE( )
**INADEQUATE COMMENTS:
SIGNATURE: DATE:
SIGNATURE: DATE:

VISUAL INSPECTION CERTIFICATION
I HAVE VISUALLY INSPECTED ALL HEATED FUSIONS, SOLVENT CEMENT, MECHANICAL JOINTS, AND WELDS THAT I HAVE PERFORMED
NAME DATE

AS-BUILTS ACCEPTED BY DATE
POSTED BY DATE
POSTING QC'D BY DATE

CONSTRUCTION
INSPECTOR
FOREMAN
REVIEWED BY

PERMIT INFORMATION
Tax Code Area-02-0203
CITY OF LAS VEGAS

ISOLATION AREA	W. R. NO.
95	602492
LOCATION	TILE NO.
T20S,R61E S34	x624y516 x627y516 x627y518

CUSTOMERS N/A CYCLE ___ ROUTE ___ AREA 3S LV 21.16

ENG. TECH. BILL GRENNAN		PHONE 365-2173
ACCOUNT REP. JOHN WRIGHT		PHONE 528-7729
PROJECT CONTACT MARC JOHNSON		702-220-8090
SHEET NO. 02 OF 02	SCALE 1" = 40'	DATE 4/18/07
DWN. BY CME	CHKD. BY BLA	APPVD. BY

TITLE
UNION PARK PHASE 1
GRAND CENTRAL & W. CLARK

710-002CKX