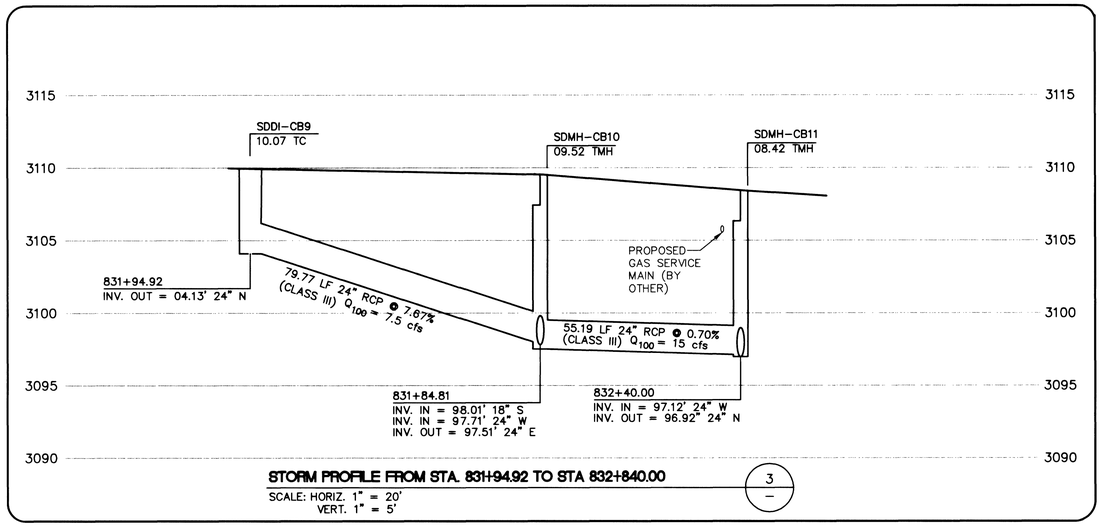


**STORM PROFILE FROM STA. 831+94.92 TO STA 832+840.00** (3)

SCALE: HORIZ. 1" = 20'
VERT. 1" = 5'

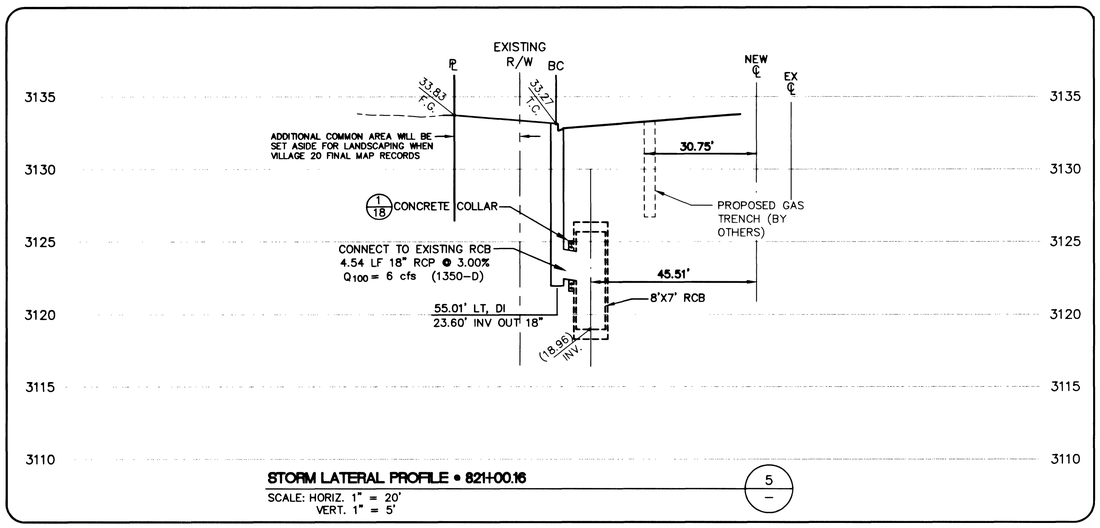


**STORM LATERAL PROFILE • 821+00.16** (5)

SCALE: HORIZ. 1" = 20'
VERT. 1" = 5'

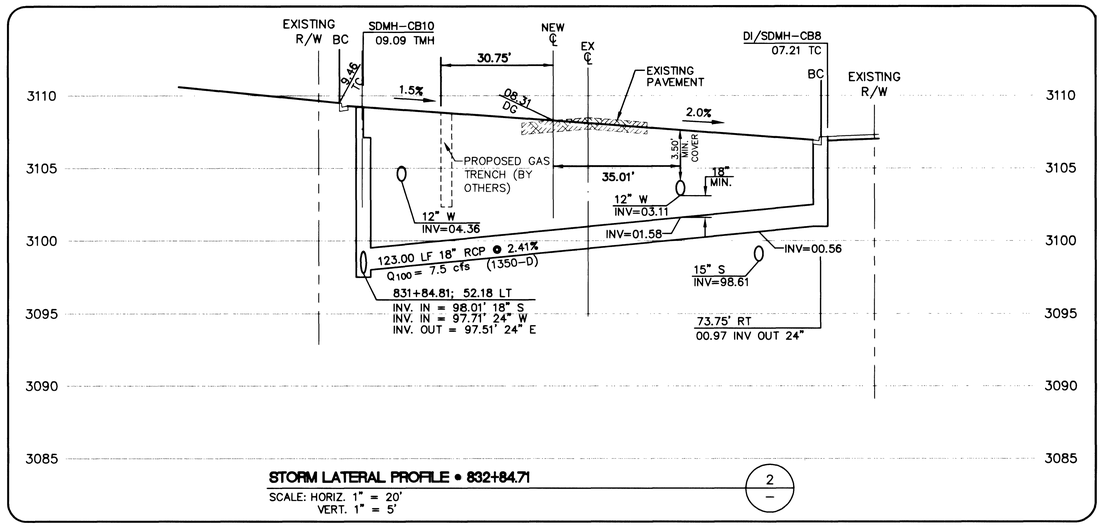


**STORM LATERAL PROFILE • 832+84.71** (2)

SCALE: HORIZ. 1" = 20'
VERT. 1" = 5'

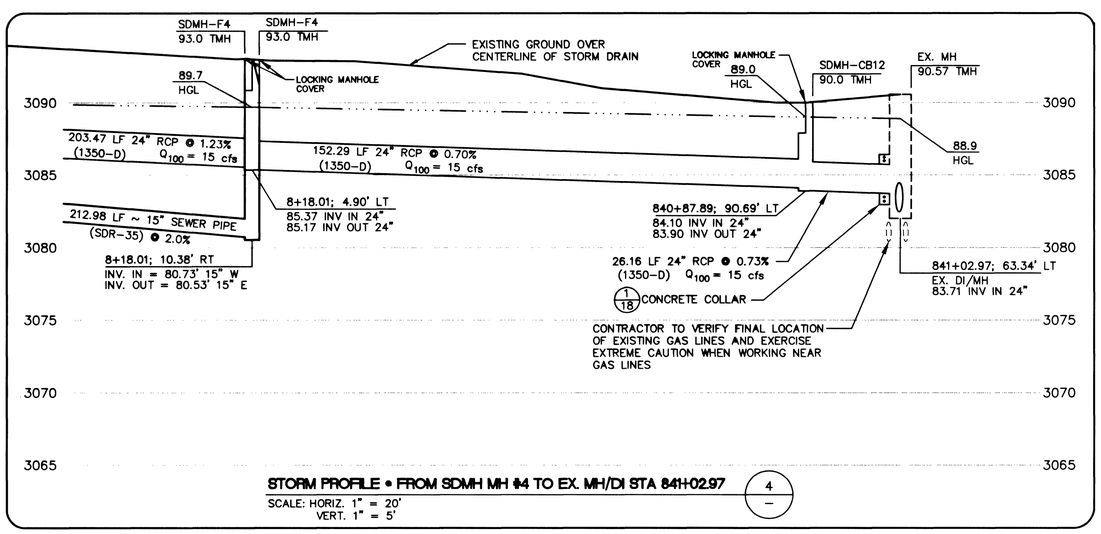


**STORM PROFILE • FROM SDMH MH #4 TO EX. MH/DI STA 841+02.97** (4)

SCALE: HORIZ. 1" = 20'
VERT. 1" = 5'

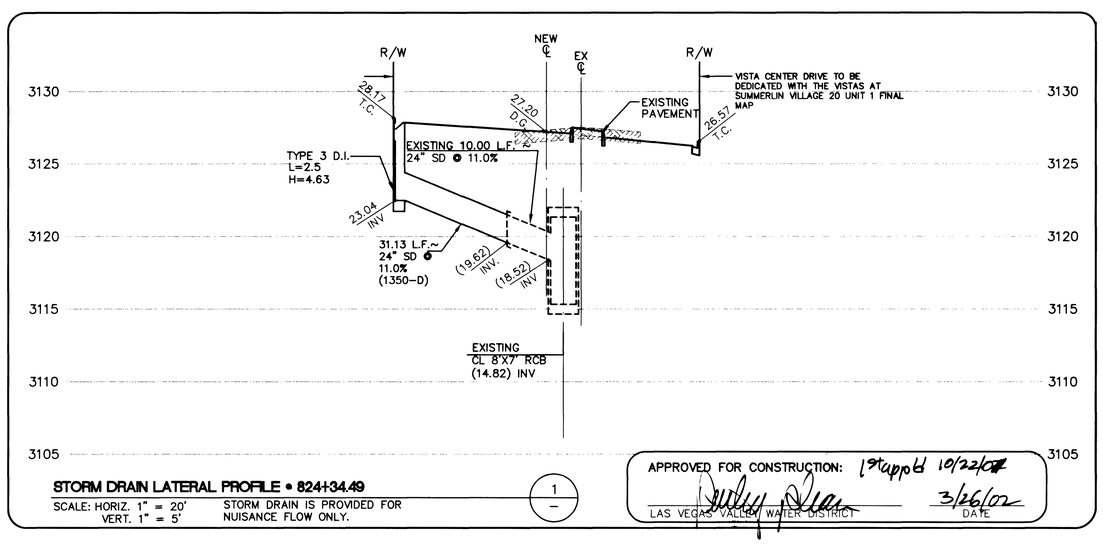


**STORM DRAIN LATERAL PROFILE • 824+34.49** (1)

SCALE: HORIZ. 1" = 20'
VERT. 1" = 5'

STORM DRAIN IS PROVIDED FOR NUISANCE FLOW ONLY.

APPROVED FOR CONSTRUCTION: Signed 10/22/01

LAS VEGAS VALLEY WATER DISTRICT — DATE 3/26/02

BERT HUGHES — NEVADA No. 10259 — PROFESSIONAL ENGINEER-STATE OF NEVADA

DATE: 10/22/01

| REV. | DATE | DESCRIPTION |
|---|---|---|
| | | RATE AGRN. APP |
| | | RATE GCW. APP |

DESIGN:
DRAWN:
CHECK:
ISSUE DATE:
ISSUE EDITOR:
PLOT DATE: 03-25-02
DGardner
PLOT TIME: 14:47:35

**ISSUE DATE: 10/16/01, ISSUE FOR AGENCY APPROVAL**


G.C. WALLACE, INC.
Engineering/Architecture
1555 SOUTH RAINBOW BLVD./LAS VEGAS, NEVADA 89146
TELEPHONE: (702) 804-2000• FAX: (702) 804-2299
F:\62020\214\DWG\MPS\DF-PG024.dwg


**SUMMERLIN**

**V 19/20 CHARLESTON BOULEVARD IMPROVEMENTS**

**STATION 787+31 TO STATION 841+02**

**STORM LATERAL STA. 820+89 TO STA. 841+02**

**JOB NO. 62020.224**

SHEET
**C-24**
24 OF 30 SHTS

401B2